Harding N.L. 3rd – S.L. Central

26'– conc.

B.M. Elev. 171.59 E. Cb. NL 3rd & Harding

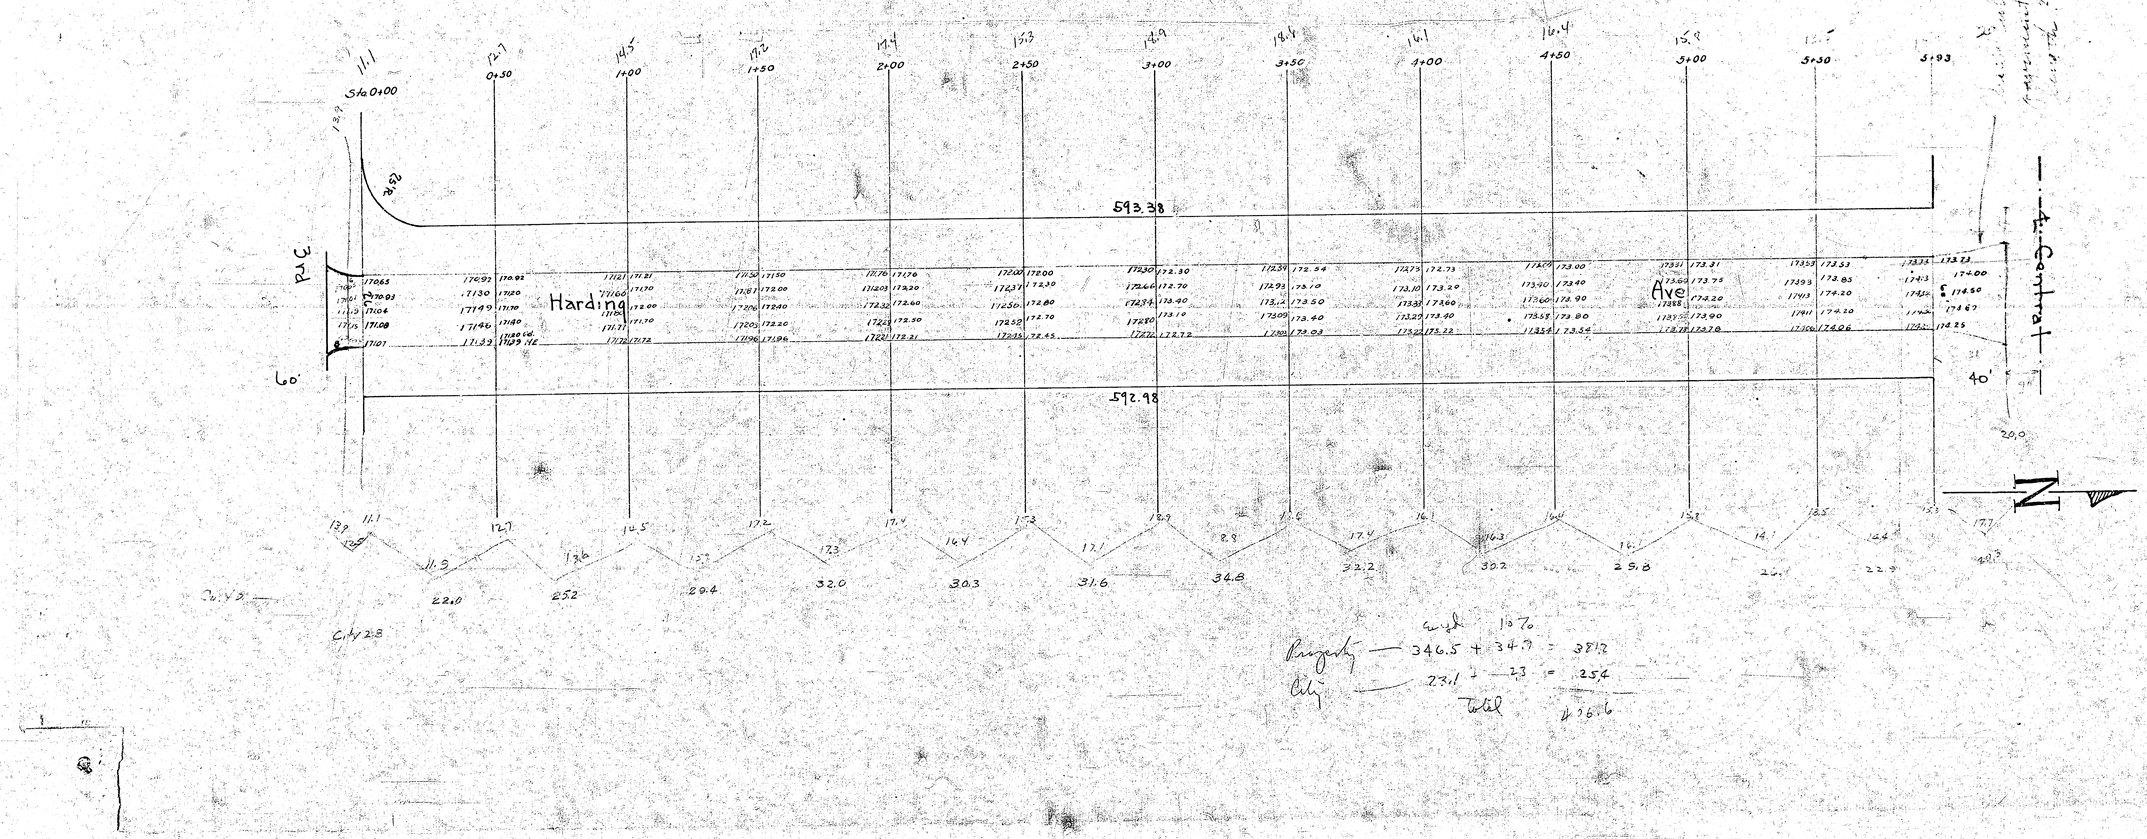

HARDING

CENTRAL AVE