
Ref. Book C.H. Mills #67.

BM. 187.94 SE Cor. Conc. Porch 20.0' Has. North of 10th.
BM. 187.93 Prop. Iron @ Harding & 10th Wire Fence North.

Scale 1"=20'

+0.40 N.K.
+0.300%

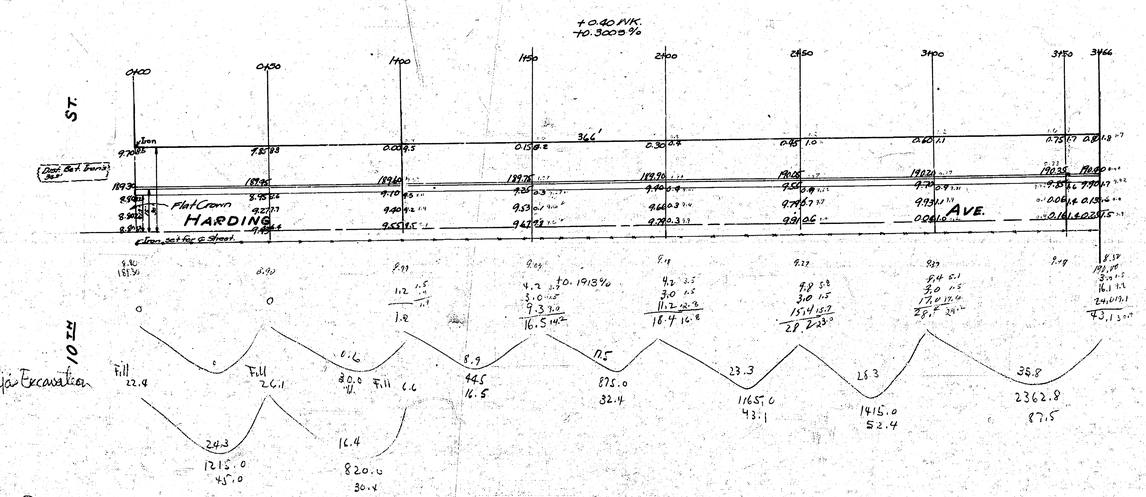

Property

1.1	
16.5	
32.4	
43.1	
52.4	
87.5	
233.0	
23.3	10%
256.3	Total Cu Yds Excavation

Fill - Property

45.0	
32.4	
7.5	
7.5	10%
82.9	Total Cu Yds Fill

* NOTE TO FIELD ENGINEER: There is a discrepancy in the setting of irons on Harding. The same to be checked before staking.

W/s HARDING AVE.
N.L. 10TH ~ N.L. LLOYD BROWN ADD'N
COMB. CB. & GTR.
CITY OF WICHITA, KANSAS
L.K. WHITE CITY ENGINEER
MAY 1949 PROJ. No. C 19-73

4 8 1 (50)