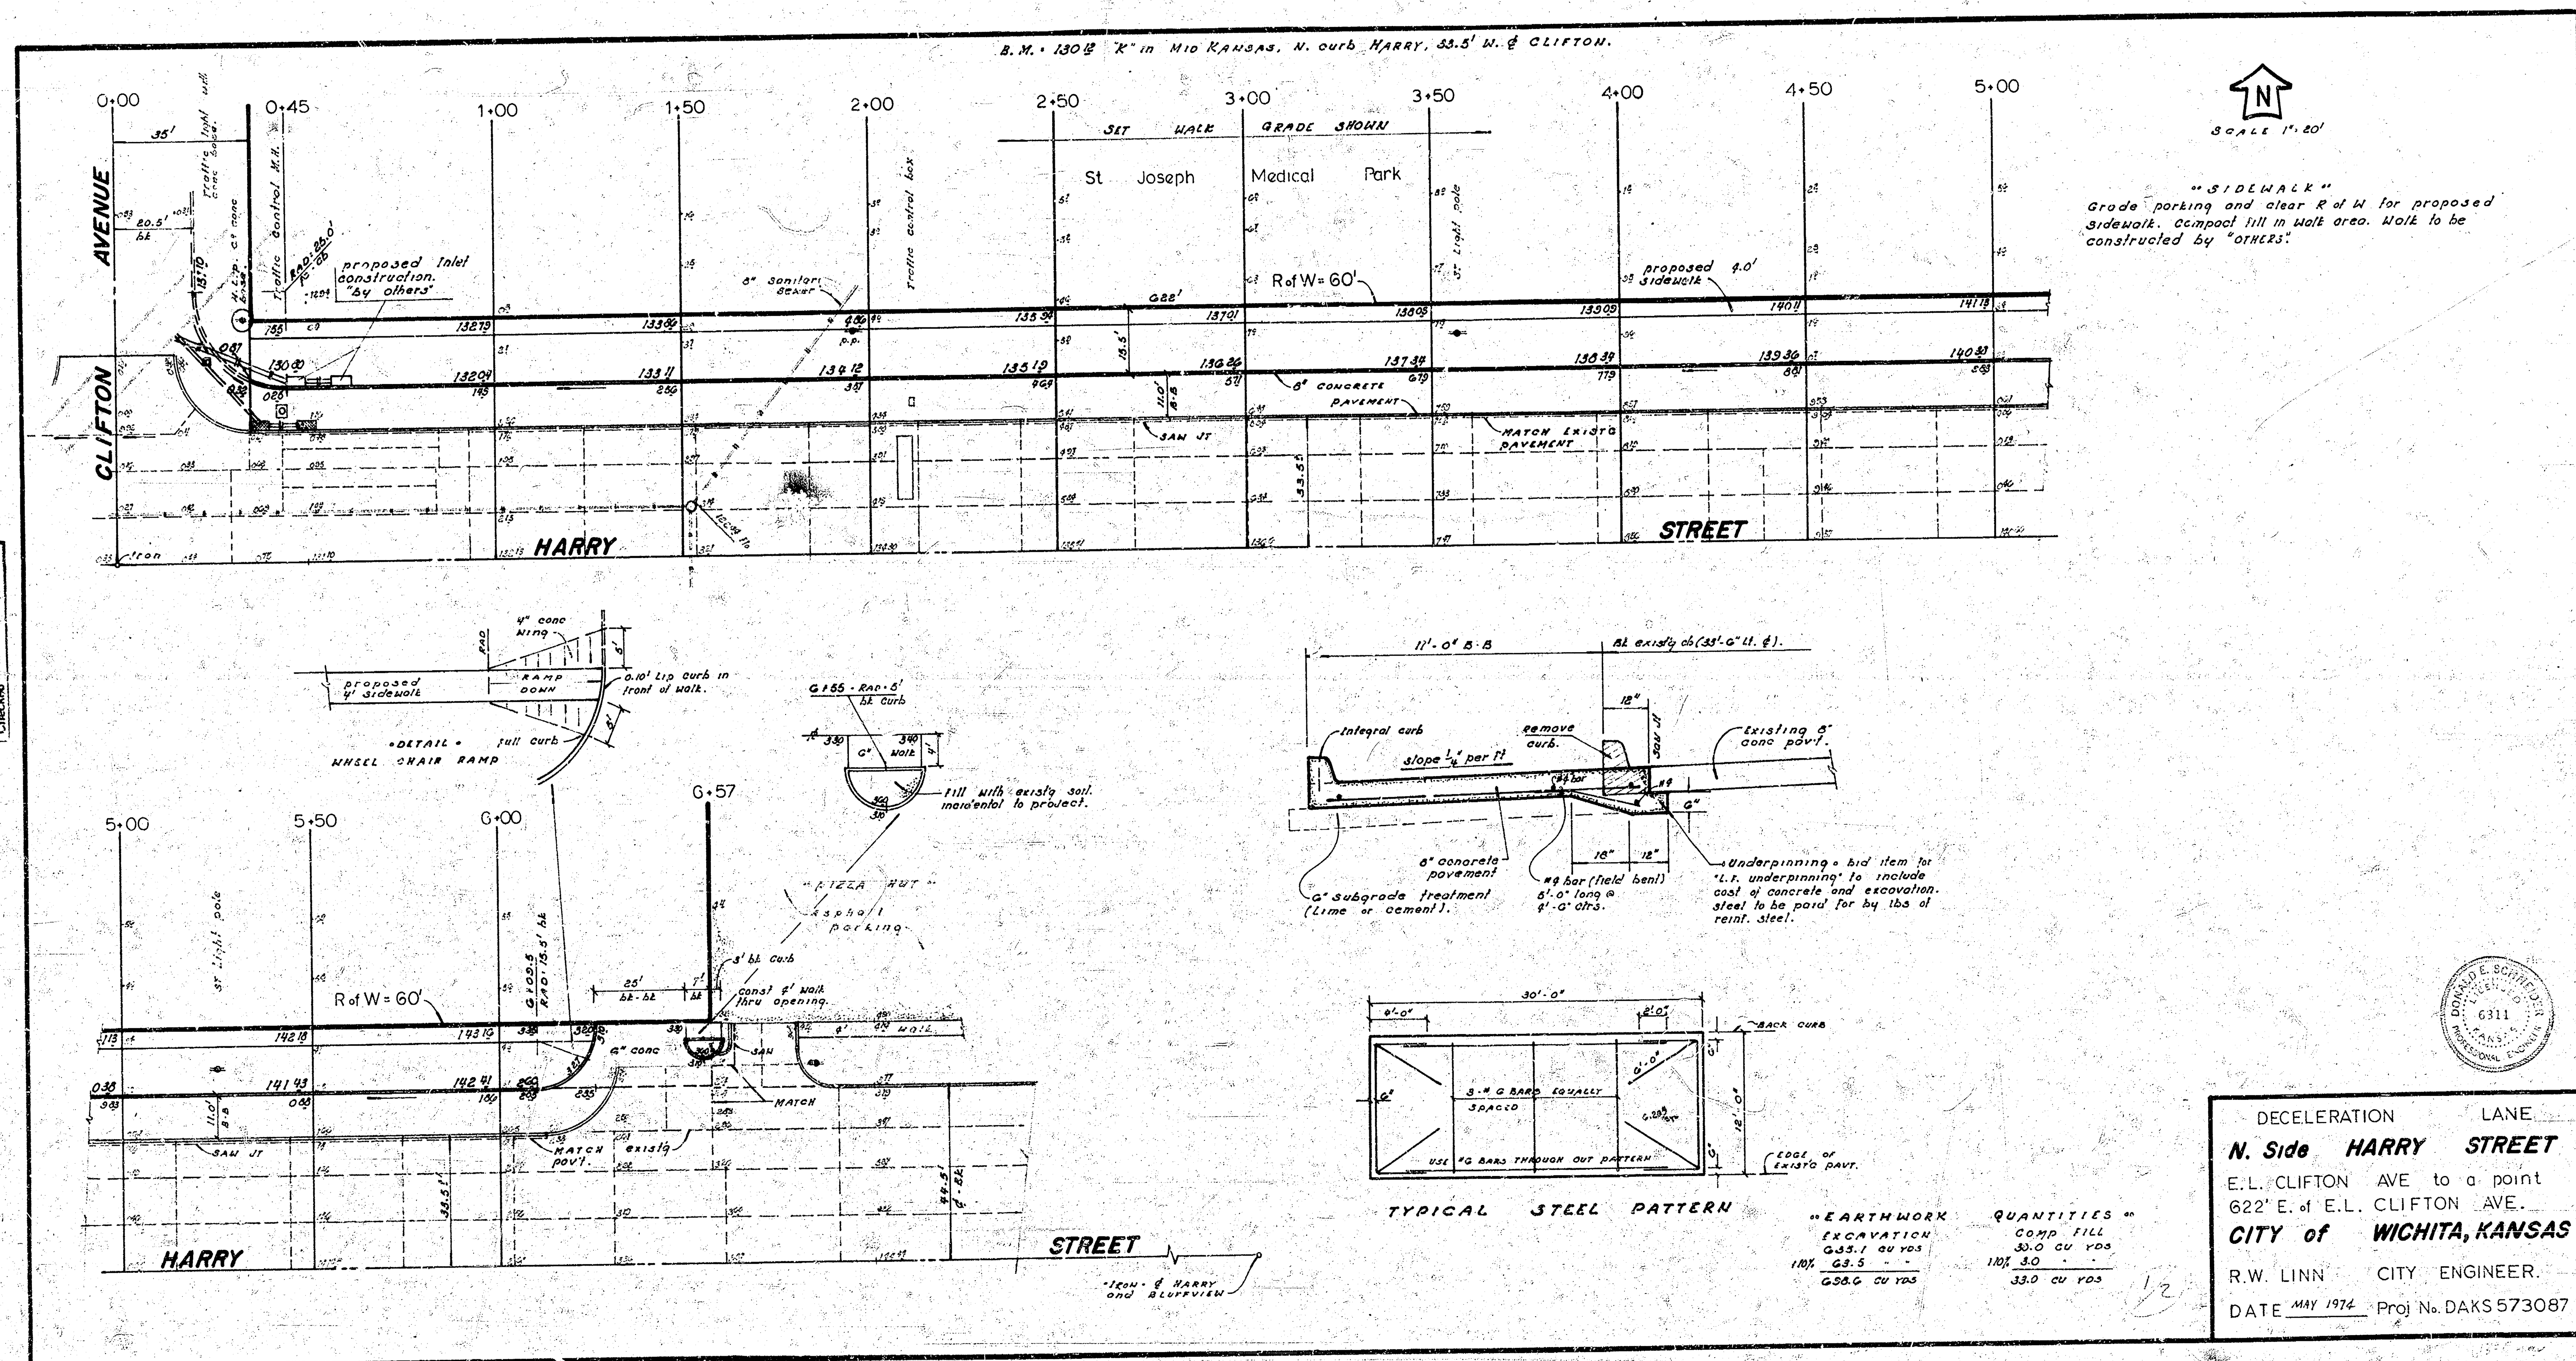
CLIFTON AVENUE
HARRY STREET
St Joseph Medical Park
R of W = 60'
"SIDEWALK"
Grade parking and clear R of W for proposed sidewalk. Compact fill in walk area. Walk to be constructed by "OTHERS".
"PIZZA HUT" asphalt parking
TYPICAL STEEL PATTERN
"EARTHWORK QUANTITIES"
DECELERATION LANE
N. Side HARRY STREET
E.L. CLIFTON AVE to a point
622' E. of E.L. CLIFTON AVE.
CITY of WICHITA, KANSAS
R.W. LINN CITY ENGINEER.
DATE MAY 1974 Proj No. DAKS 573087
DONALD E. SCHNEIDER
LICENSED
6311
KANSAS
PROFESSIONAL ENGINEER