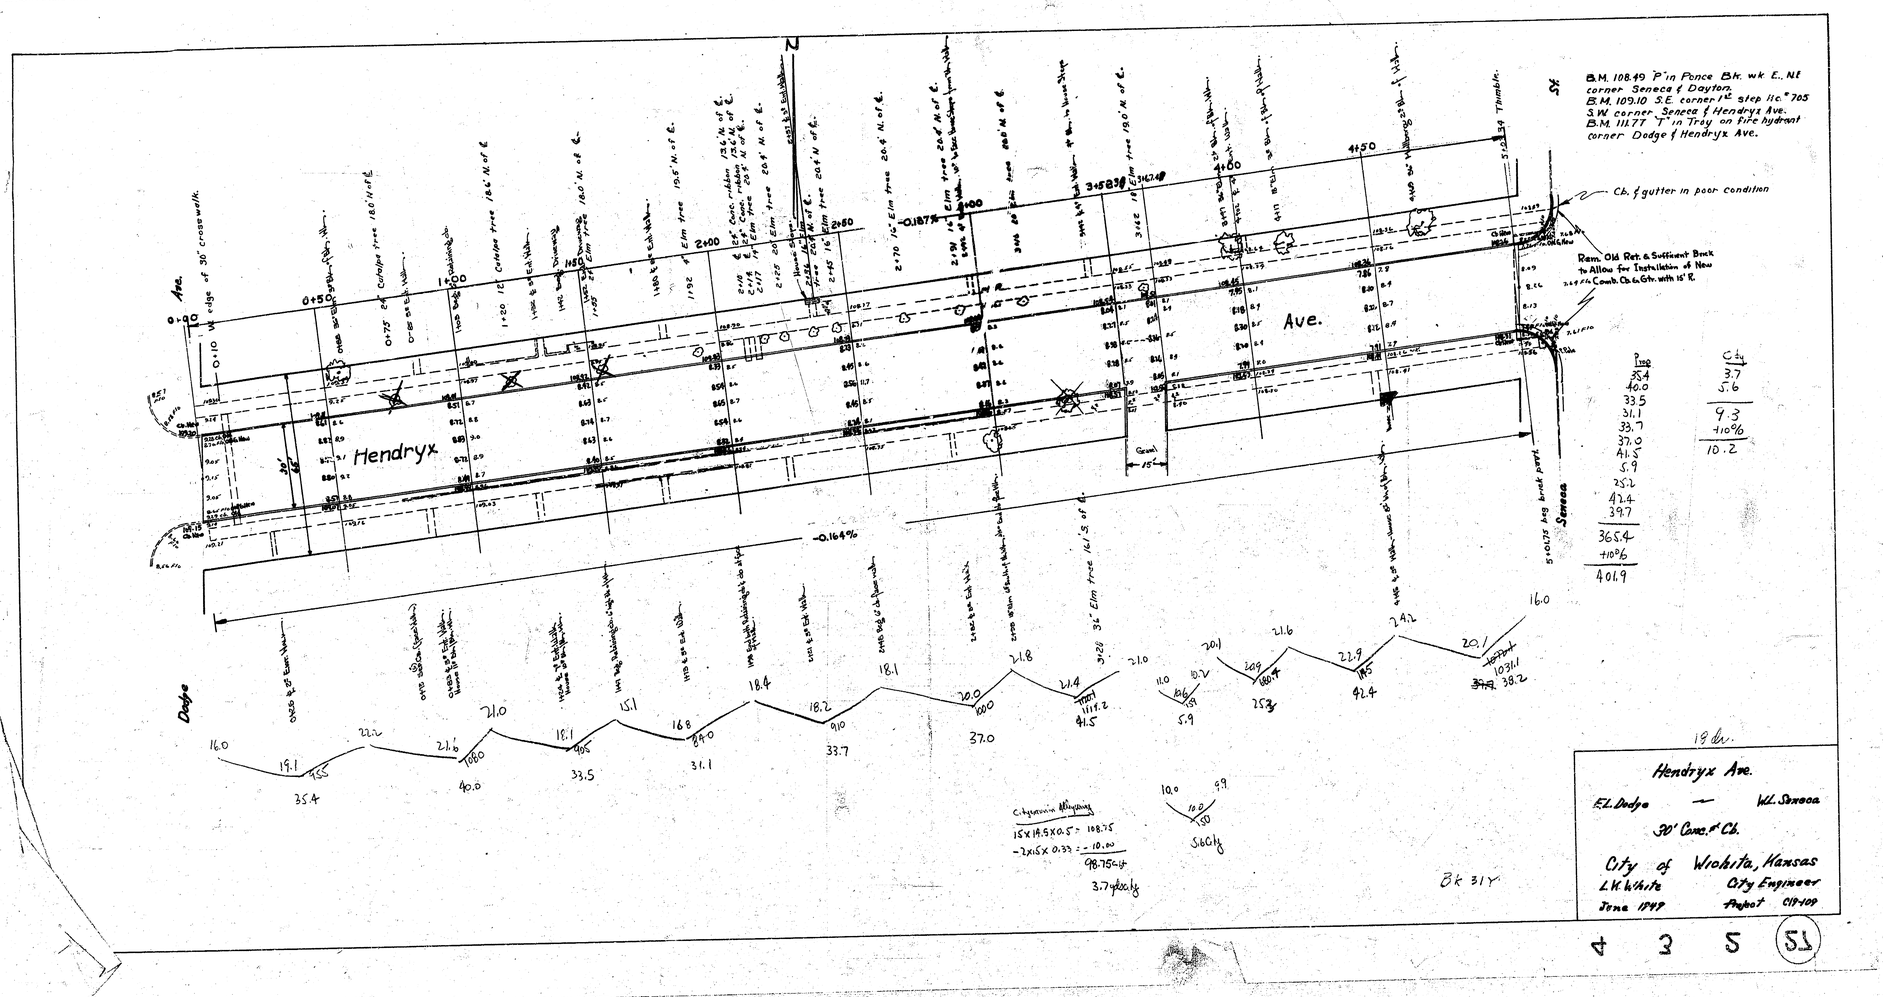

B.M. 108.49 'P' in Ponce Blk. wk E., NE corner Seneca & Dayton.
B.M. 109.10 S.E. corner 1st step llc.* 705 S.W. corner Seneca & Hendryx Ave.
B.M. 111.77 'T' in Tray on fire hydrant corner Dodge & Hendryx Ave.
Ch. & gutter in poor condition
Rem. Old Ret. & Sufficient Brick to Allow for Installation of New 7-4 F/A Comb. Ch. & Gtr. with 15" R.
Hendryx
Ave.
Dodge
Seneca
-0.187%
-0.164%
Cityservice Mfrg. Co.
15x19.5x0.5 = 108.75
-2x15x0.33 = -10.00
98.75 cy
3.7 cy/sq
S6Cty
Bk 31Y
Hendryx Ave.
E.L. Dodge — W.L. Seneca
30' Conc. & Ch.
City of Wichita, Kansas
L.W. White City Engineer
June 1949 Project CIP-109
4 3 5 51