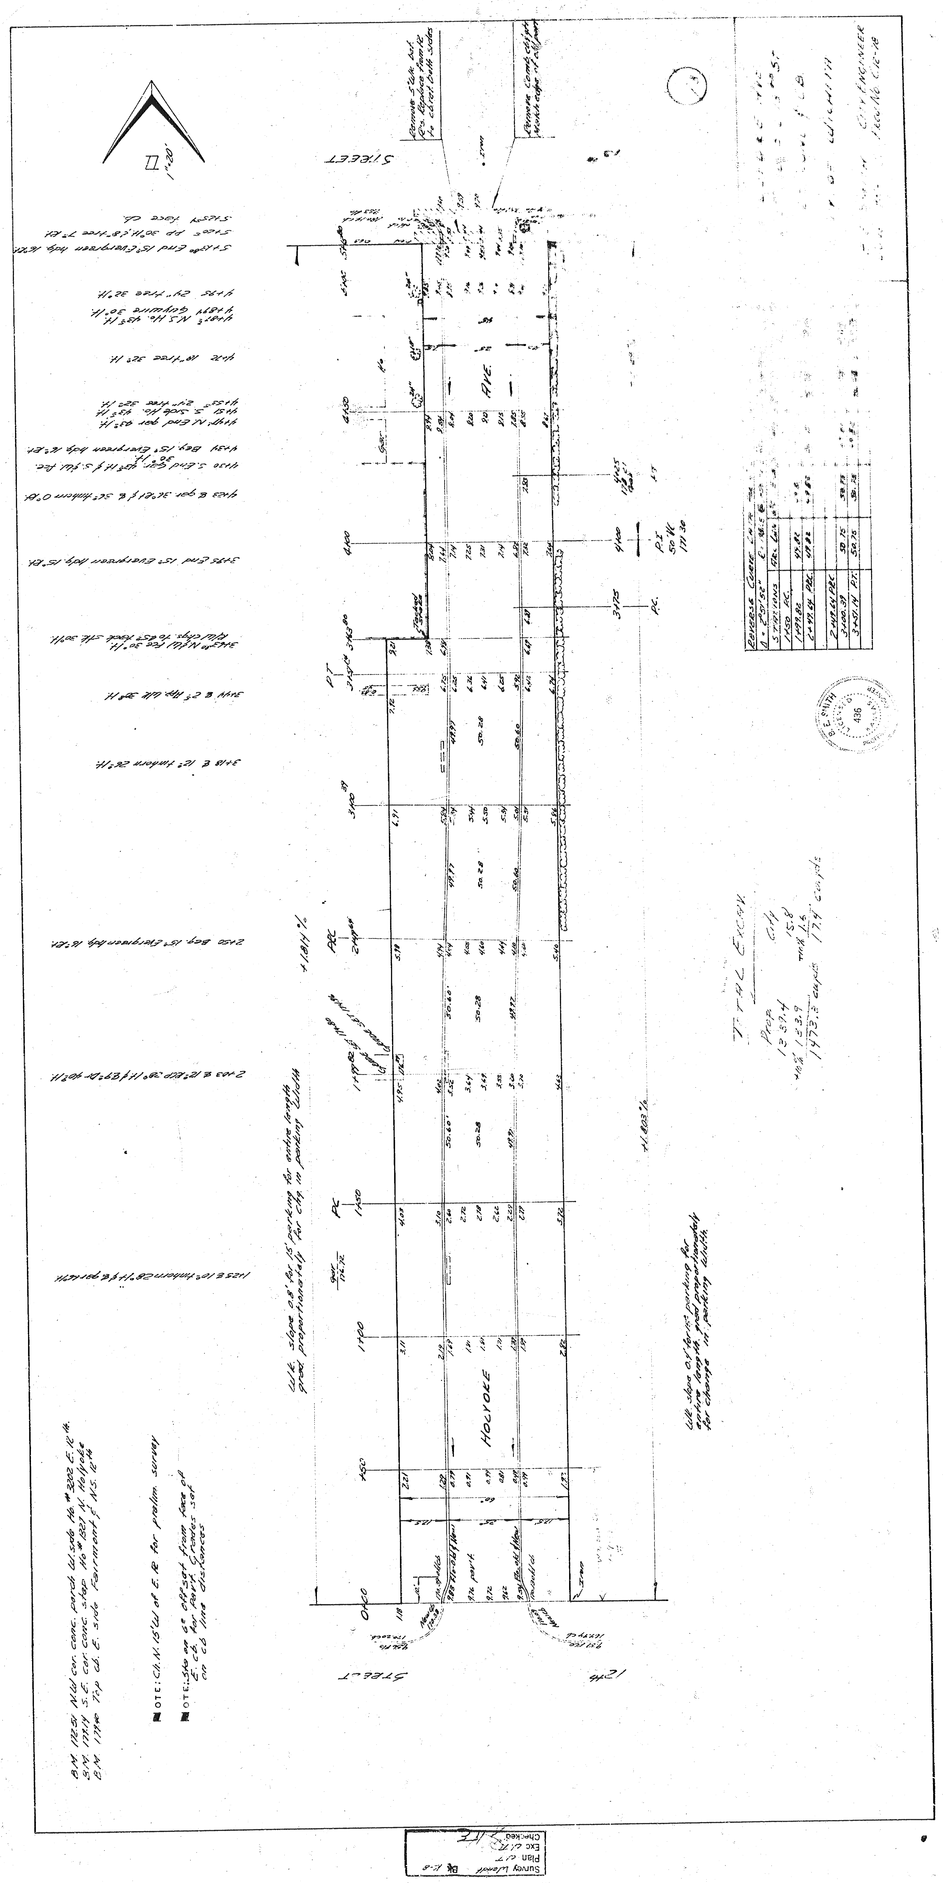

HOLYOKE
STREET
12th
Survey Warrant
Plan 677
Exc 677
Checked