B.M. 124.62 "Z" in Zollinger N. end wk. S.E. Cor. 19th & Payne
B.M. 124.71 "T" in Troy Fire Plug S.W. Cor. 19th & Hood

N

0+0 0+50 1+0 1+50 2+0 2+50 3+0 3+50 4+0 4+50 5+0 5+50 6+0 6+66

St.

St.

Existing V.C.

HOOD

AVE.

Existing V.C.

600'

18 M

19 M

Property Line

Totals

Prop. 1000.7 cu. yds. Excavation

City 46.2 cu. yds. Excavation

HOOD AVE.

N.L. 18TH SL. 20TH.

26' CONC.

CITY OF WICHITA, KANS.

Engineering Division

L.K. WHITE CITY ENGINEER

JULY 1947

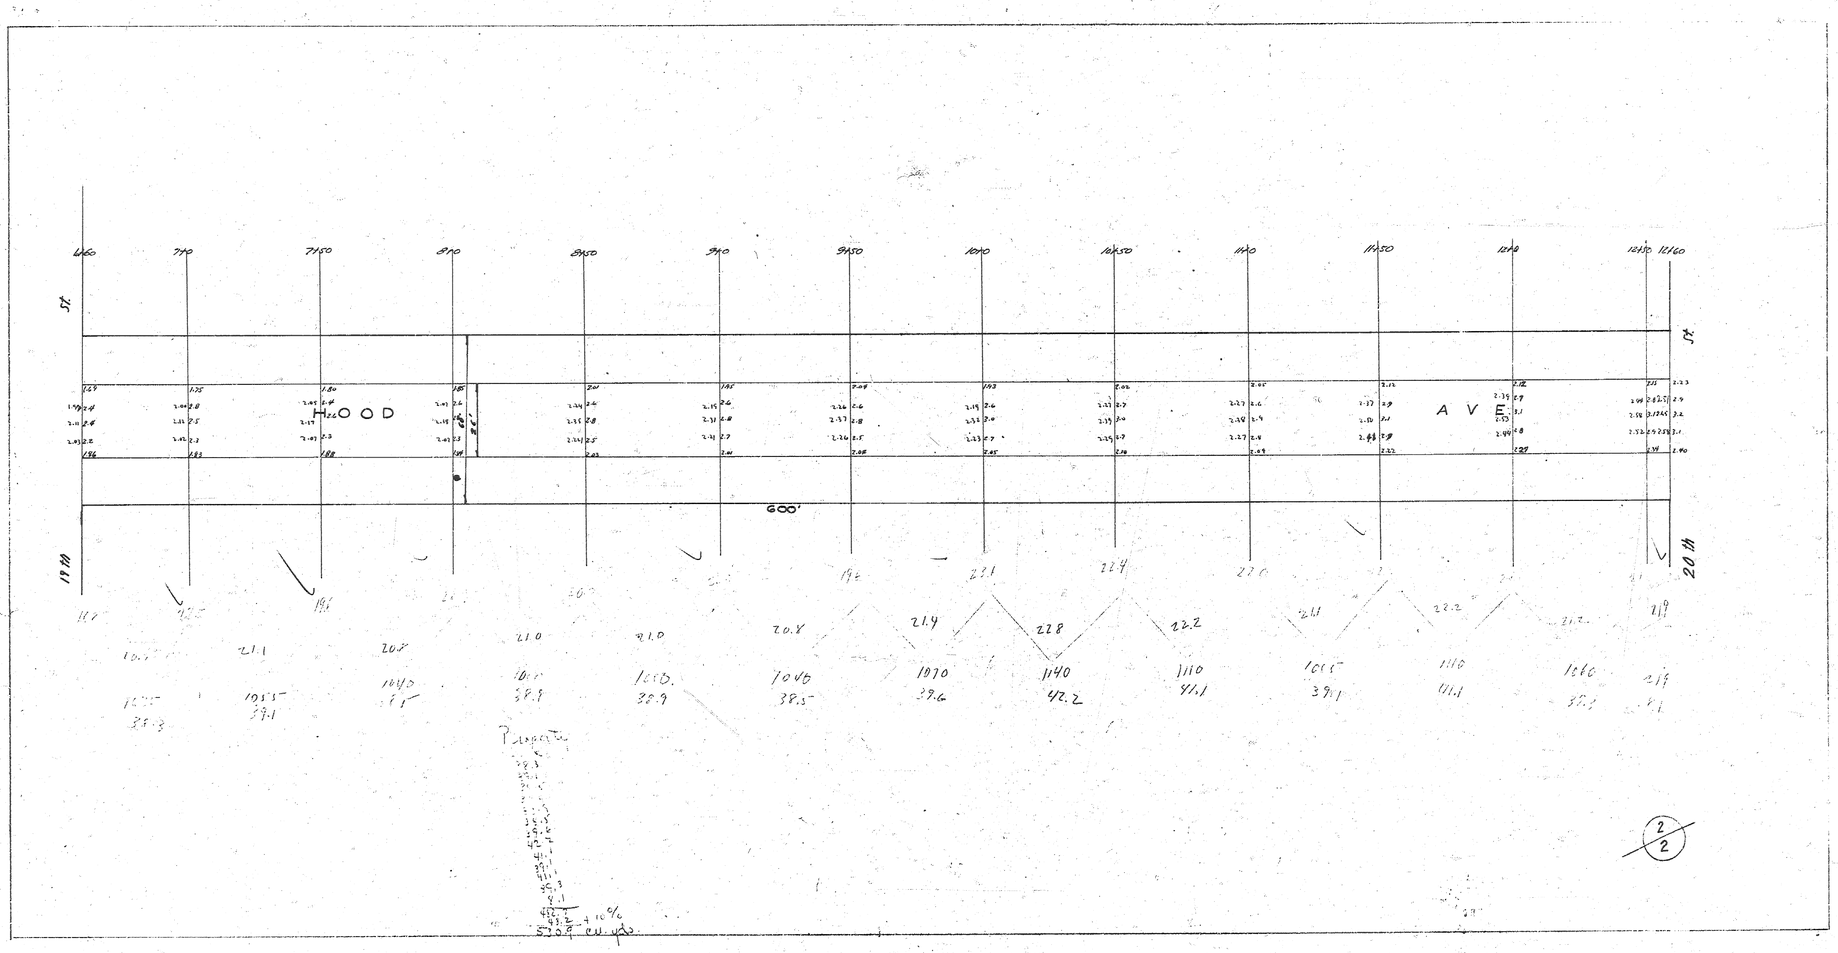
6+60
7+0
7+50
8+0
8+50
9+0
9+50
10+0
10+50
11+0
11+50
12+0
12+50
12+60
ST.
ST.
HOOD
AVE
600'
19 M
20 M
Property Line
2
2

Book #16

B.M. 124.62 "Z" in Zollinger N. end wk. S.E. Cor. 19th & Payne

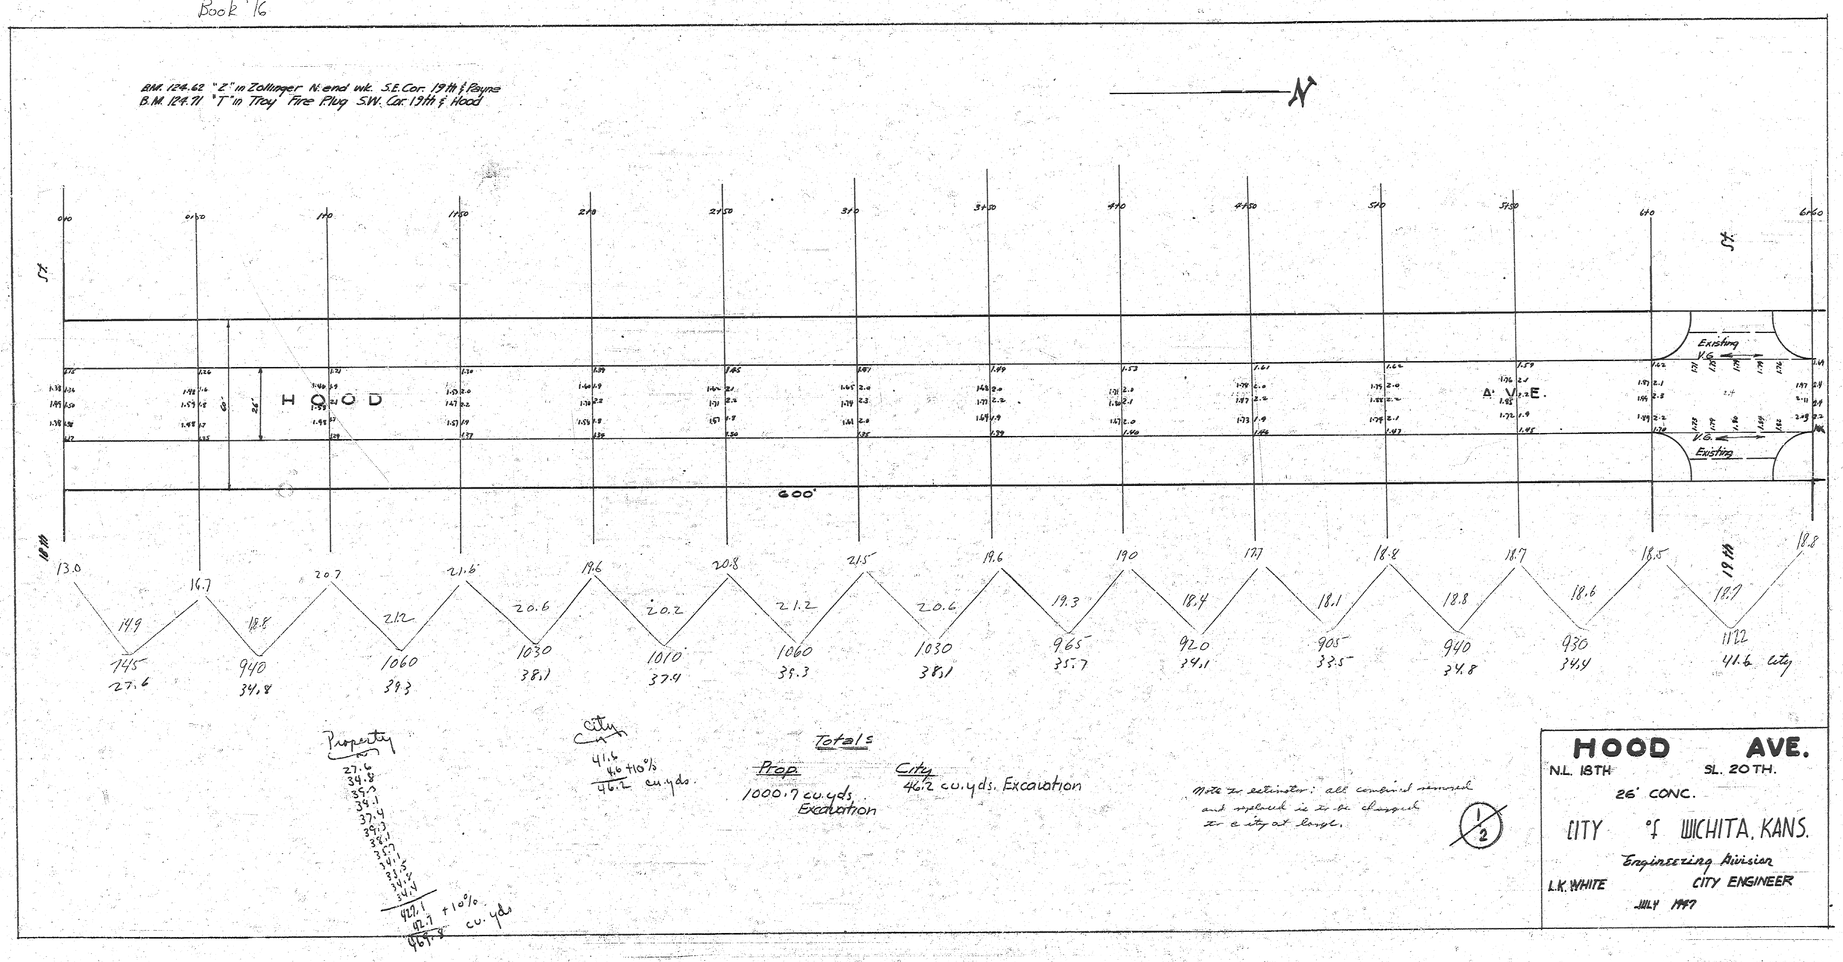

Property
27.6
34.8
39.3
38.1
37.4
39.3
38.1
35.7
34.1
33.5
34.8
34.4
427.1
42.7 +10%
469.8 cu. yds

City
41.6
4.6 +10%
46.2 cu. yds.

Totals
Prop. 1000.7 cu. yds. Excavation
City 46.2 cu. yds. Excavation

Note to estimator: all concrete removed and replaced is to be charged to city at large.

1/2

HOOD AVE.

N.L. 18TH SL. 20TH.

26' CONC.

CITY OF WICHITA, KANS.

Engineering Division

L.K. WHITE CITY ENGINEER


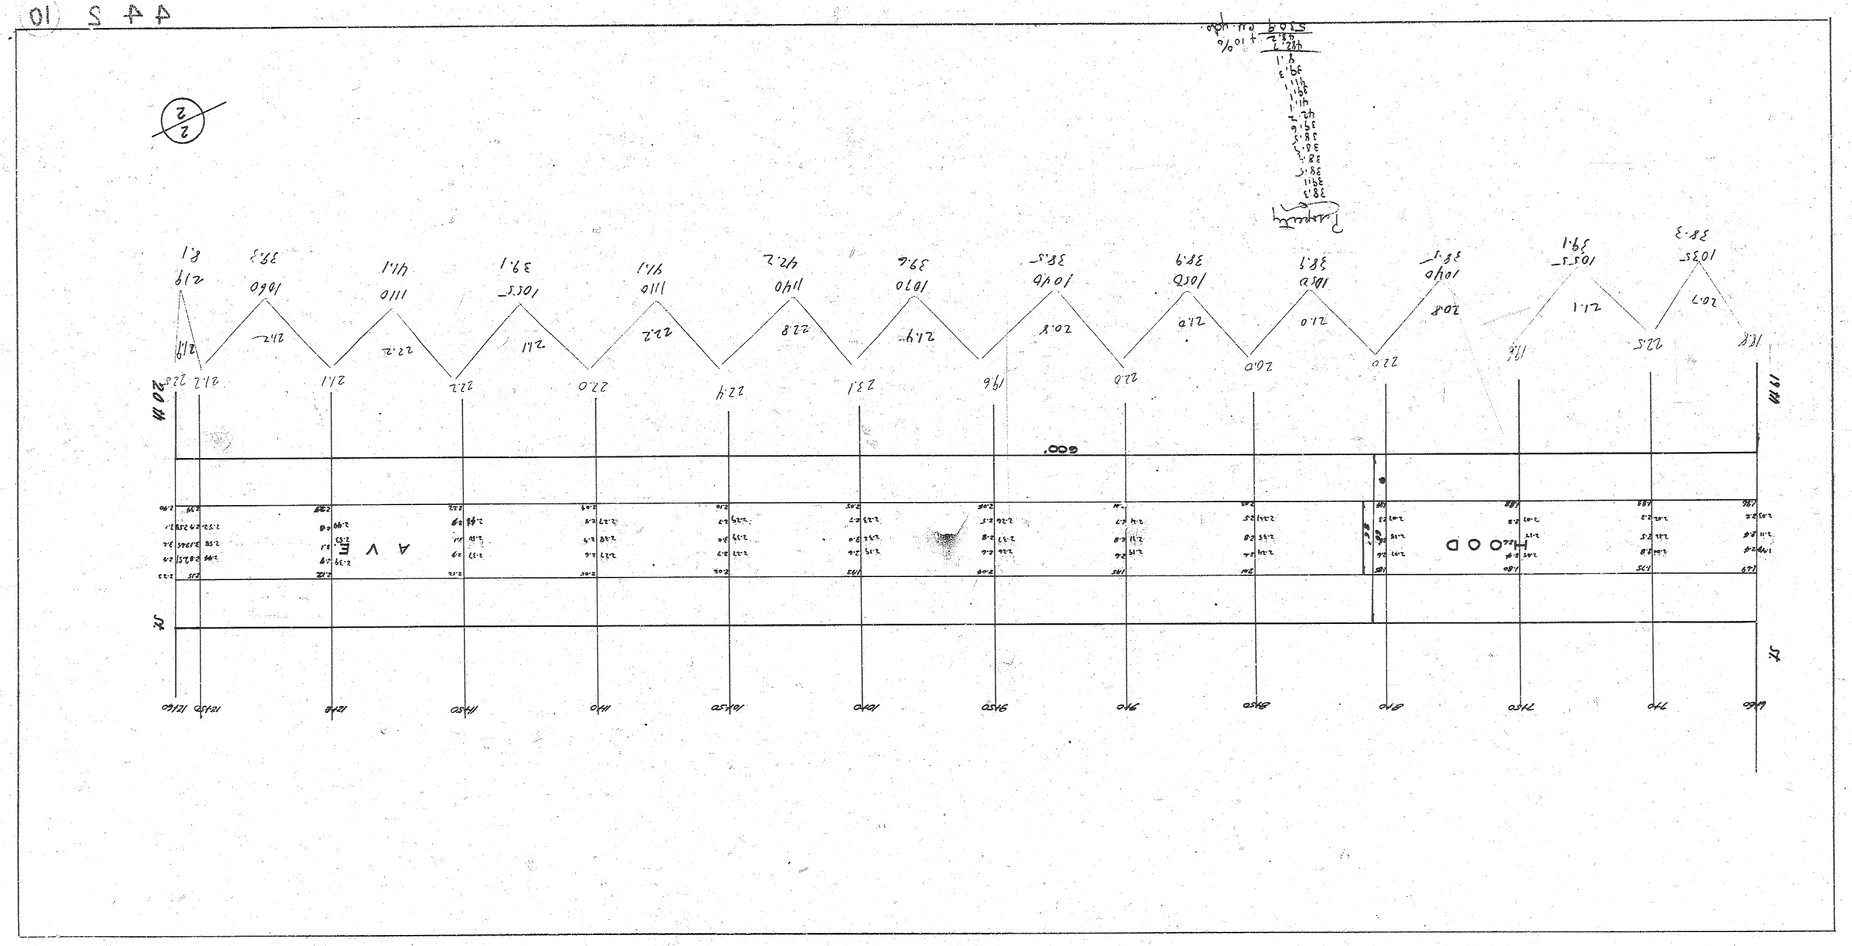



















