Survey Class B.M. 86
Plans G.R.S.
Est. G.R.S.
Checked

B.M. 169.85 "F" in Ritchie E. end Bd. S.E. Cor. Huntington & Postoak

NOTE: ROLL CURB ENTIRE PROJ.
ALL GRADES SHOWN ARE ROLL CB.

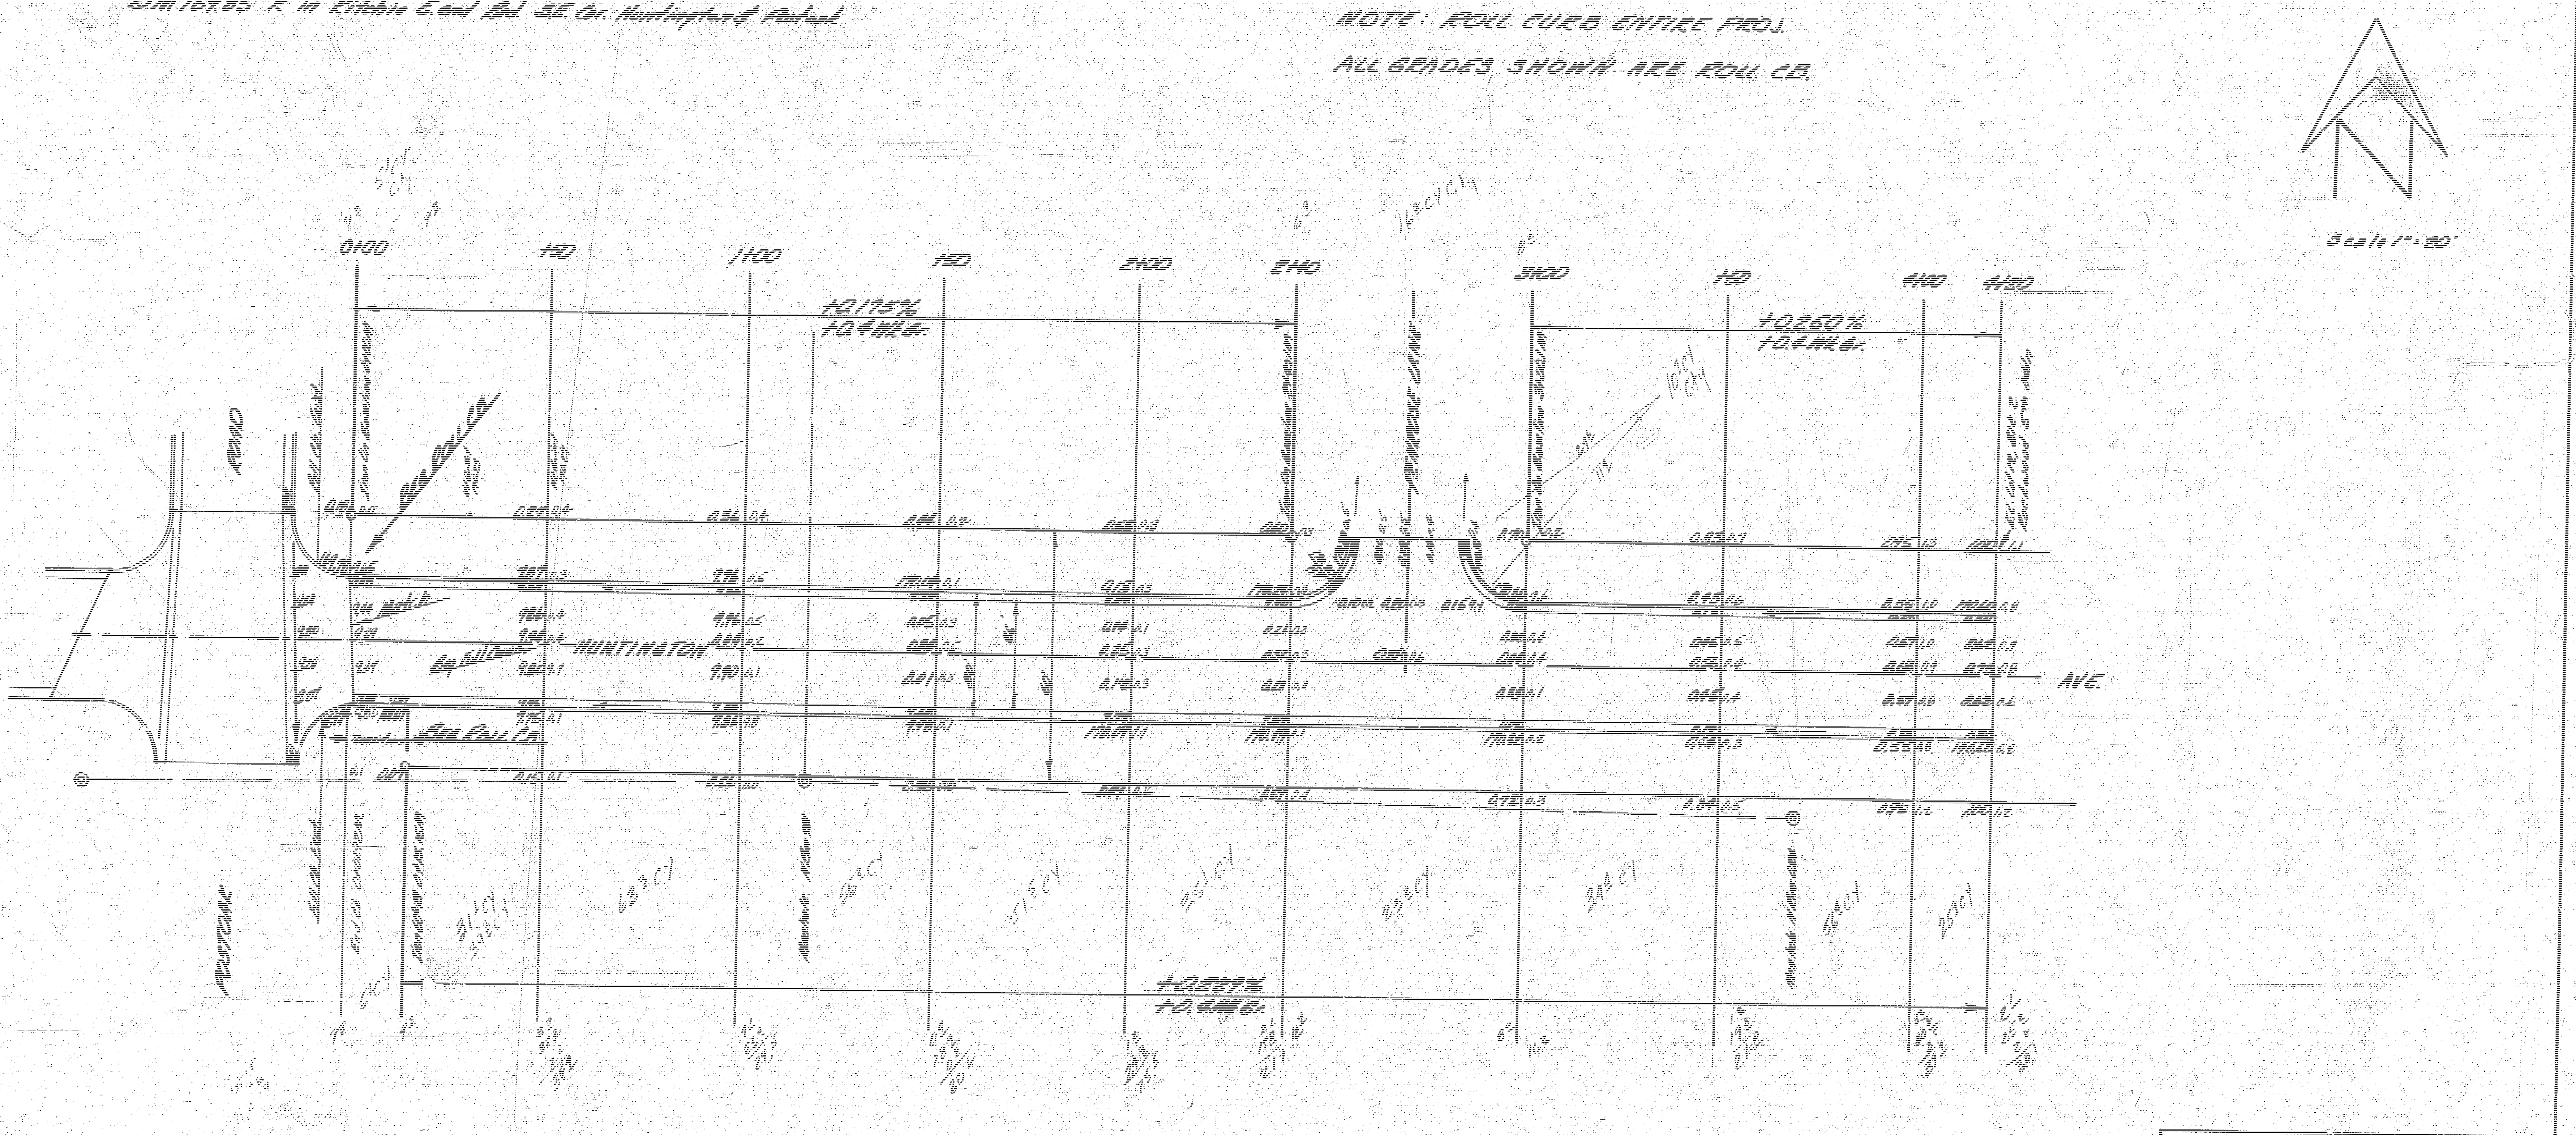

Excavation
Prop.
389.4
381.2 C.Y.
38.1 +10%
419.3 C.Y. Total

City
32.6 C.Y.
3.3 +10%
35.9 C.Y. Total

G. W. LINN
3684
KANSAS

B. E. SMITH
436
KANSAS

HUNTINGTON AVE.
E.L. POSTOAK ROAD TO E.L. LOT 12
BLK 8, ROCKWOOD 5TH ADDN.

26' - 8" - 30' AC.

CITY OF WICHITA, KANSAS
B.E. SMITH CITY ENGINEER
DATE MAY 1966 PROJ. 625-67

14 - Eng
1 - Water

⑫