


B.M. #1 129.60 Step Bench P Pole & Meridian & 25th St
 B.M. #2 126.95 60" Spike E.S. P Pole W.S. Richmond & N.L. Benjamin Hills 2nd Addn.

Chain N. on W. 12

Sta.	Chord Lgth. On G' Offset H.C.D.	Chord Lgth. On G' Offset L.C.D.	Deflection Angle	Total Angle Deflection	



STATION MARKS
 1/2" = 100'
 1/4" = 50'

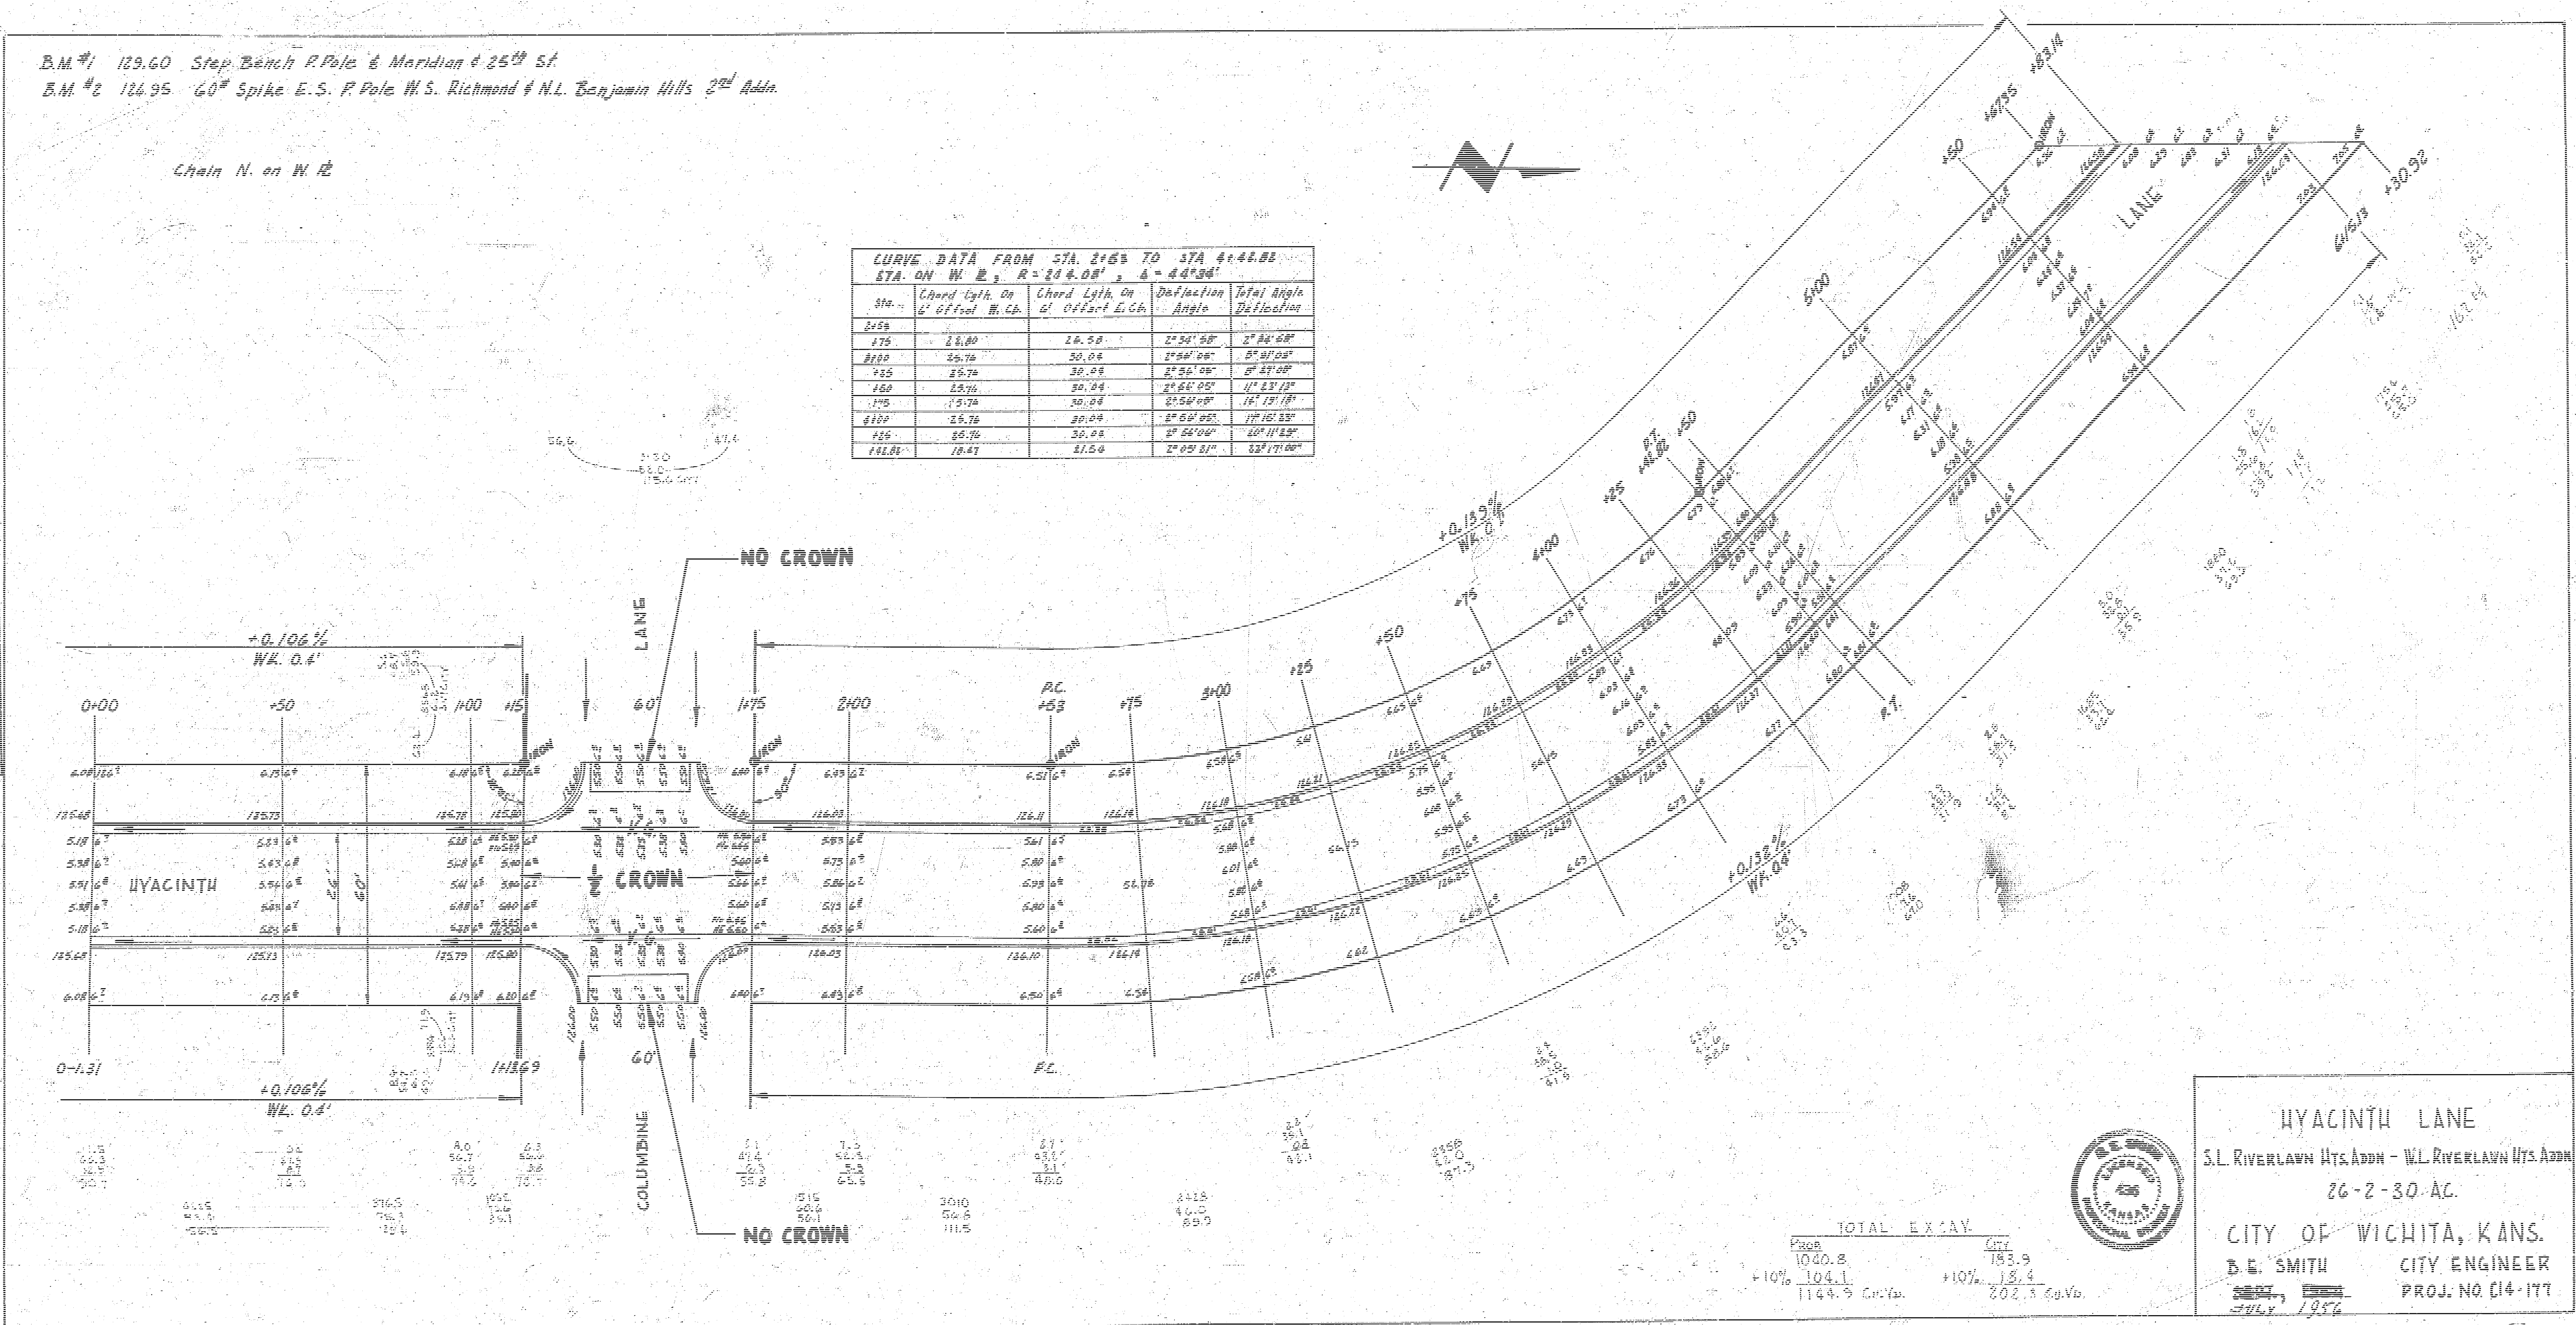

HYACINTH LANE
 S.L. RIVERLAWN HTS. ADDN - W.L. RIVERLAWN HTS. ADDN
 26-2-30-AC.
 CITY OF WICHITA, KANS.
 D.E. SMITH CITY ENGINEER
 JULY 1954
 PROJ. NO. C14-177

TOTAL EXCAV.
 1000.8
 1144.9 Cu.Yd.
 183.9
 202.5 Cu.Yd.

1 12 5 11