


Base Line = Sec. Line

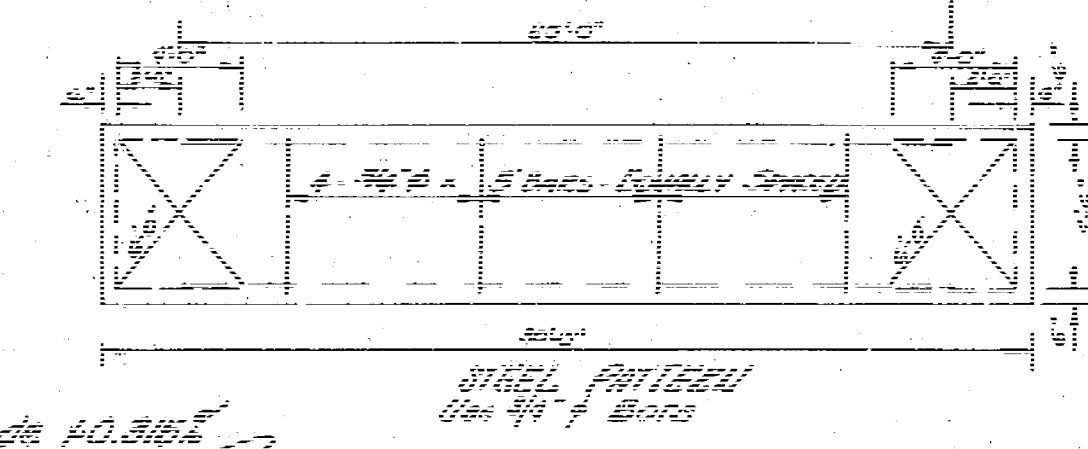


NOTE: Walk & Drive Grades were not set by the City Engineer's Office

Proposed	City
1017.2	1016.2
Total 1449.0 cu yds.	Total 1428.5 cu yds.

1/5

HYDRAULIC AVE
N.L. 17th To S.L. 21st
10' WIDENING 6" CONC. & CB.
CITY OF WICHITA, KANSAS
B.E. SMITH CITY ENGINEER
MAY 1954 PROJ. No. C12-90

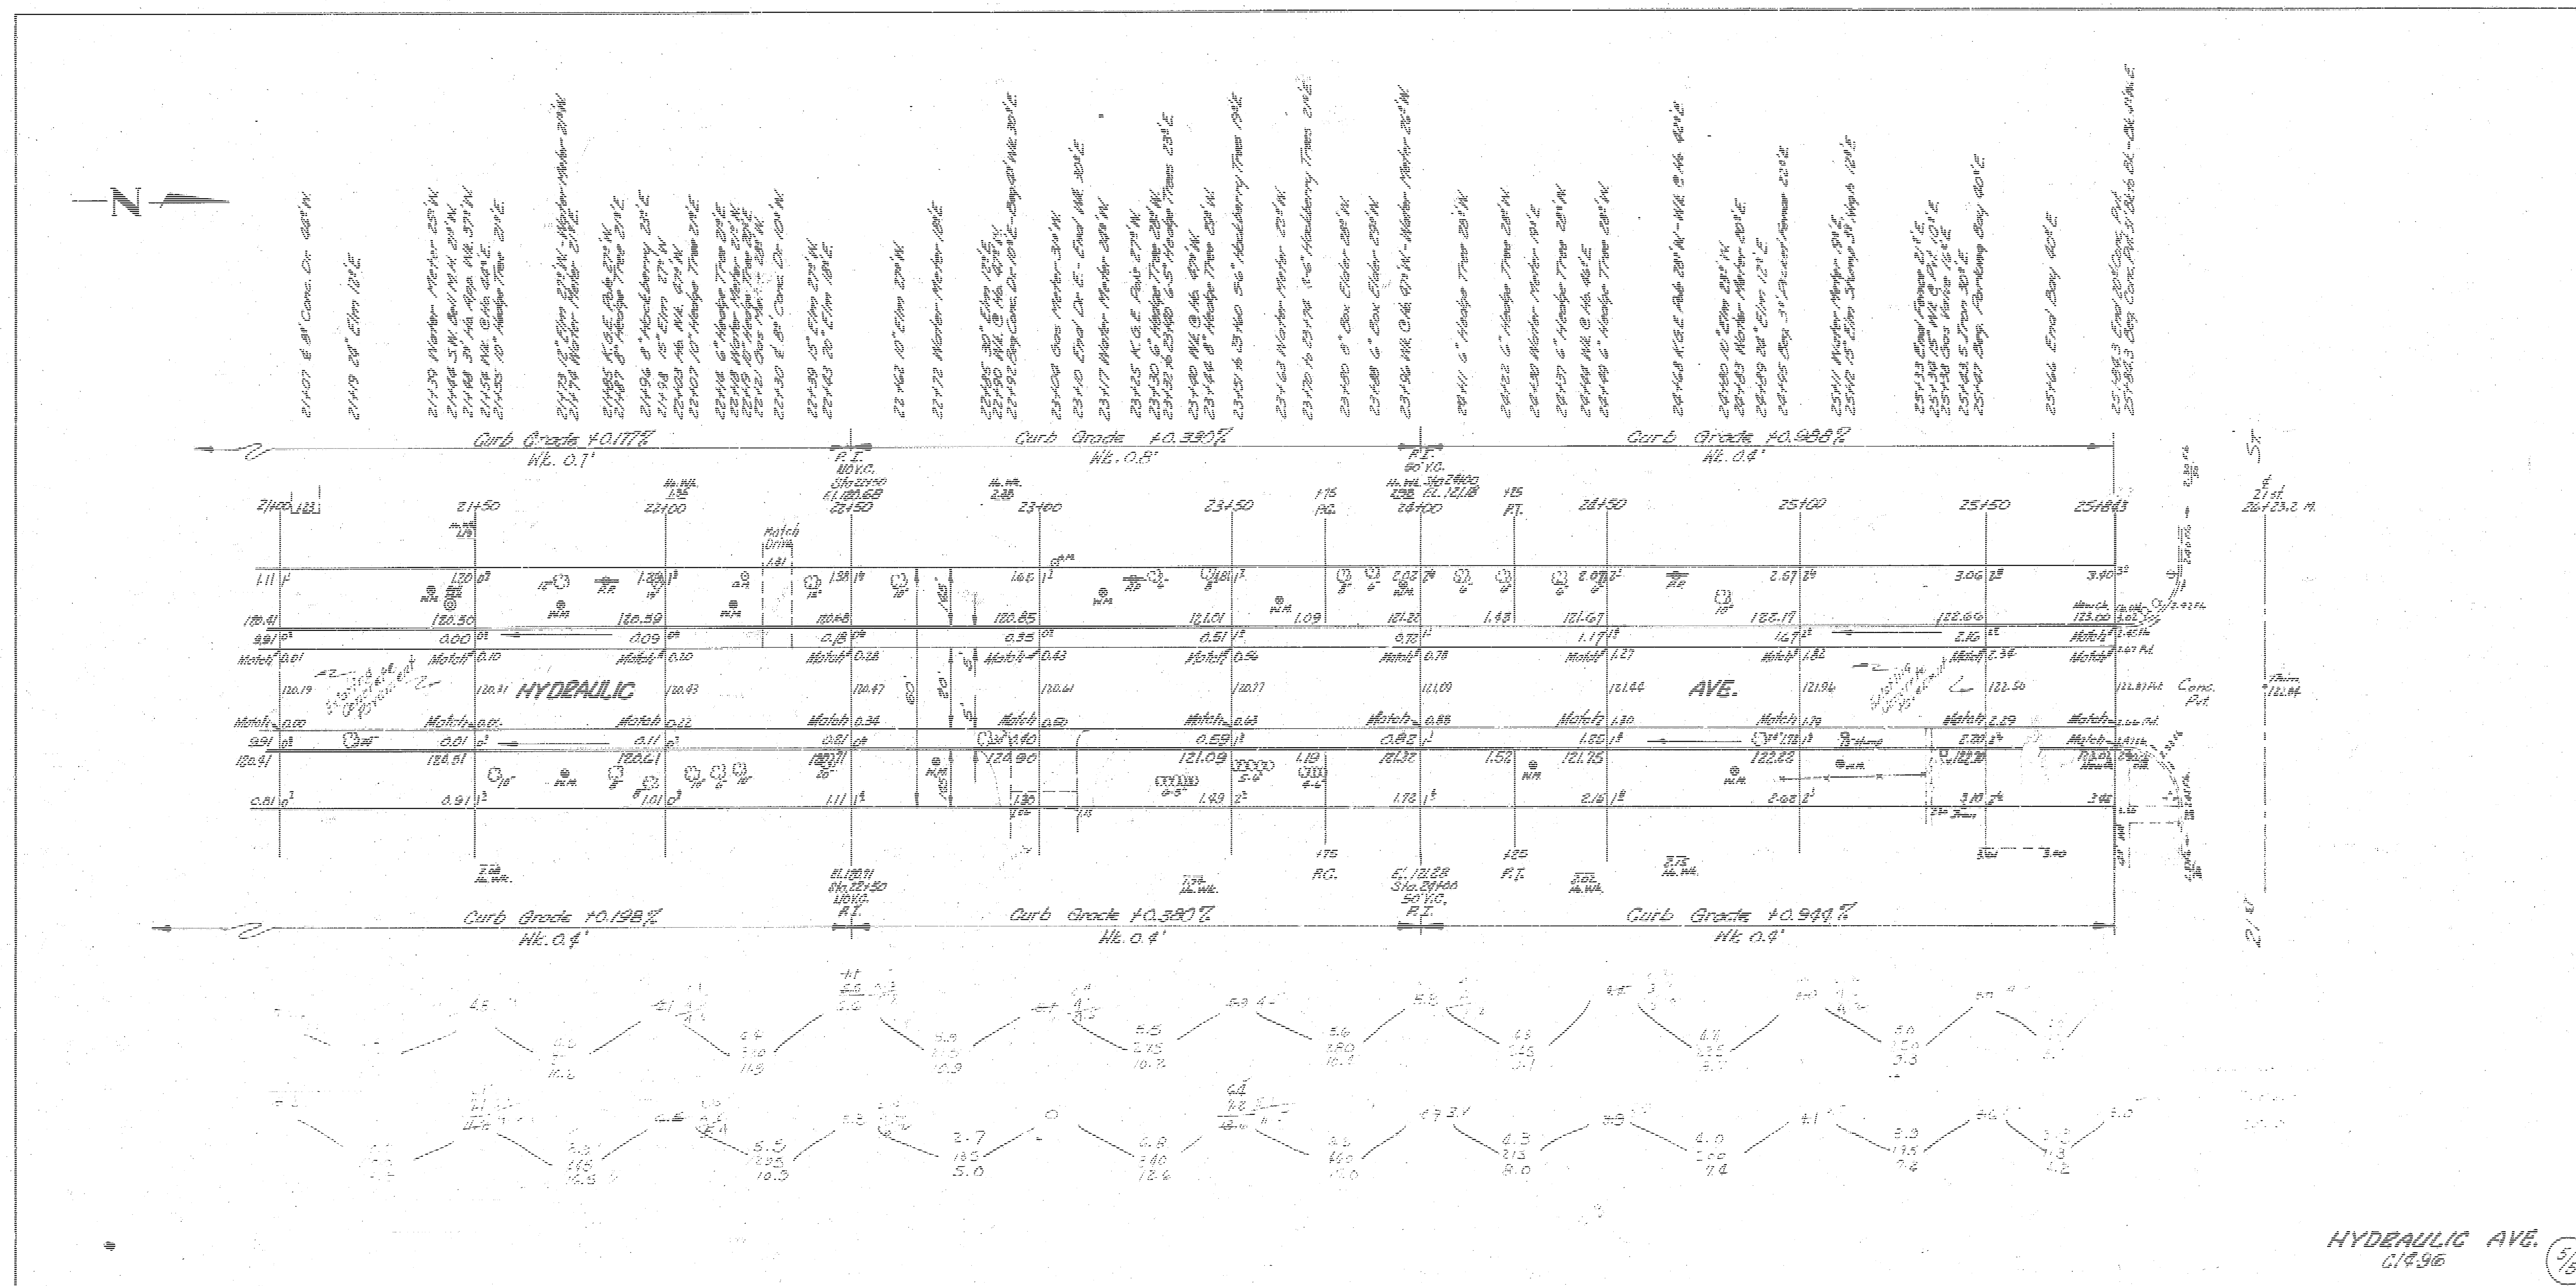

HYDAULIC AVE.
614.96

