B.M. 112.32 "G" In Globe W. End Radius S.W. Corner 10th & Hydraulic
B.M. 116.17 N.W. Corner 1st Step On Stone Bldg. N.E. 13th & Hydraulic
B.M. 113.36 "G" In Globe 2' N. Of Radius W. Co. Hydraulic Mean N.L. 11th Chaining N. On G

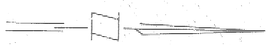

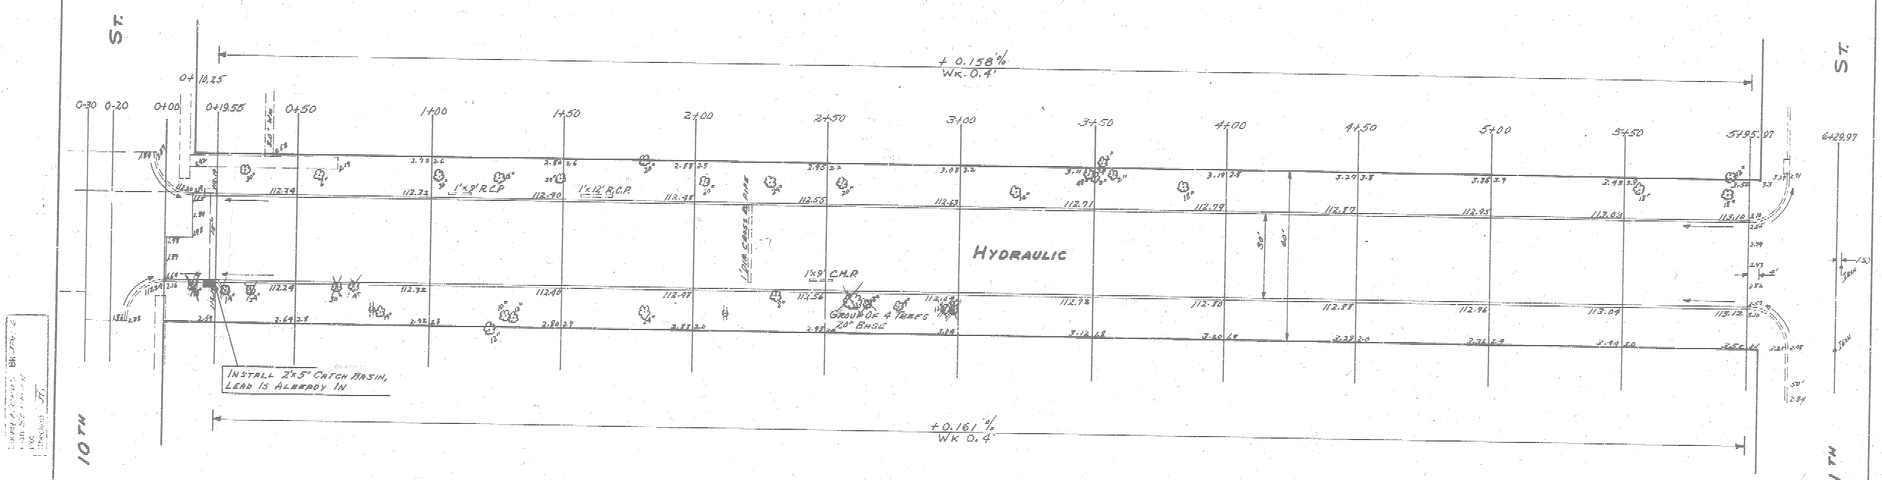

Property

Fill	Cut
185.8	125.5
+10% 18.6	+10% 12.6
204.4 cu yds fill	138.1 cu yds cut

B.E. Smith Kansas Registered Professional

Hydraulic
S.L. 10th To S.L. 11th
30' Conc & CB
City Of Wichita Kan.
B.E. Smith City Engineer
Dec 1954 Proj No C14-336