USE ELEV. 195.06 "G" IN GLOBE WEST END RADIUS N.W. CORNER JACQUELINE & GRACE LANE
NOTE: THIS IS NOT A B.M. AND IS NOT TO BE USED ON ANY OTHER JOB.


Chaining From W. to E. on N. St.


0+00 W.L. Courtland's Add. 100 Irons on N. & S. Line of Jacqueline 60' apart.

NOTE: TO FIELD ENG. RE. X SECTION THIS JOB WHEN SETTING CUT STAKES

2+99.80 W.L. Grace Lane. Irons N. & S. Line of Jacqueline 60' apart.

3+59.80 E.L. Grace Lane. Irons N. & S. Line of Jacqueline 60' apart.

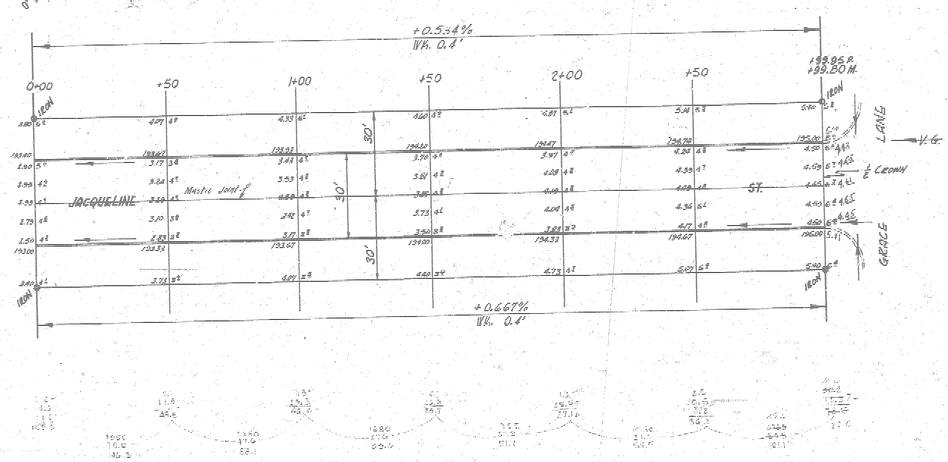

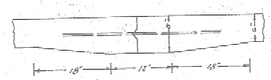

DETAILS OF MASTIC JOINT

TOTAL EXCAV.
PRISM 515.5 Cu.Yd.
+10% 51.5
566.5 Cu.Yd.
CITY 0 Cu.Yd.

B. E. SMITH LICENSED 498 KANSAS PROFESSIONAL ENGINEER

JACQUELINE AVE.
W.L. COURTLAND'S ADD. - W.L. GRACE LANE
30' CONC. & C.B.
CITY OF WICHITA, KANS.
B.E. SMITH CITY ENGINEER
APRIL, 1954 PROJ. NO. C14-62

BLANKS