BM: 128.04 SW cor 1st conc. step Ho# 2402 Jackson Ave.

NOTICE TO CONTRACTOR:
All entrance pipes are to be disposed of in accordance with instructions of City Dirt Checker.

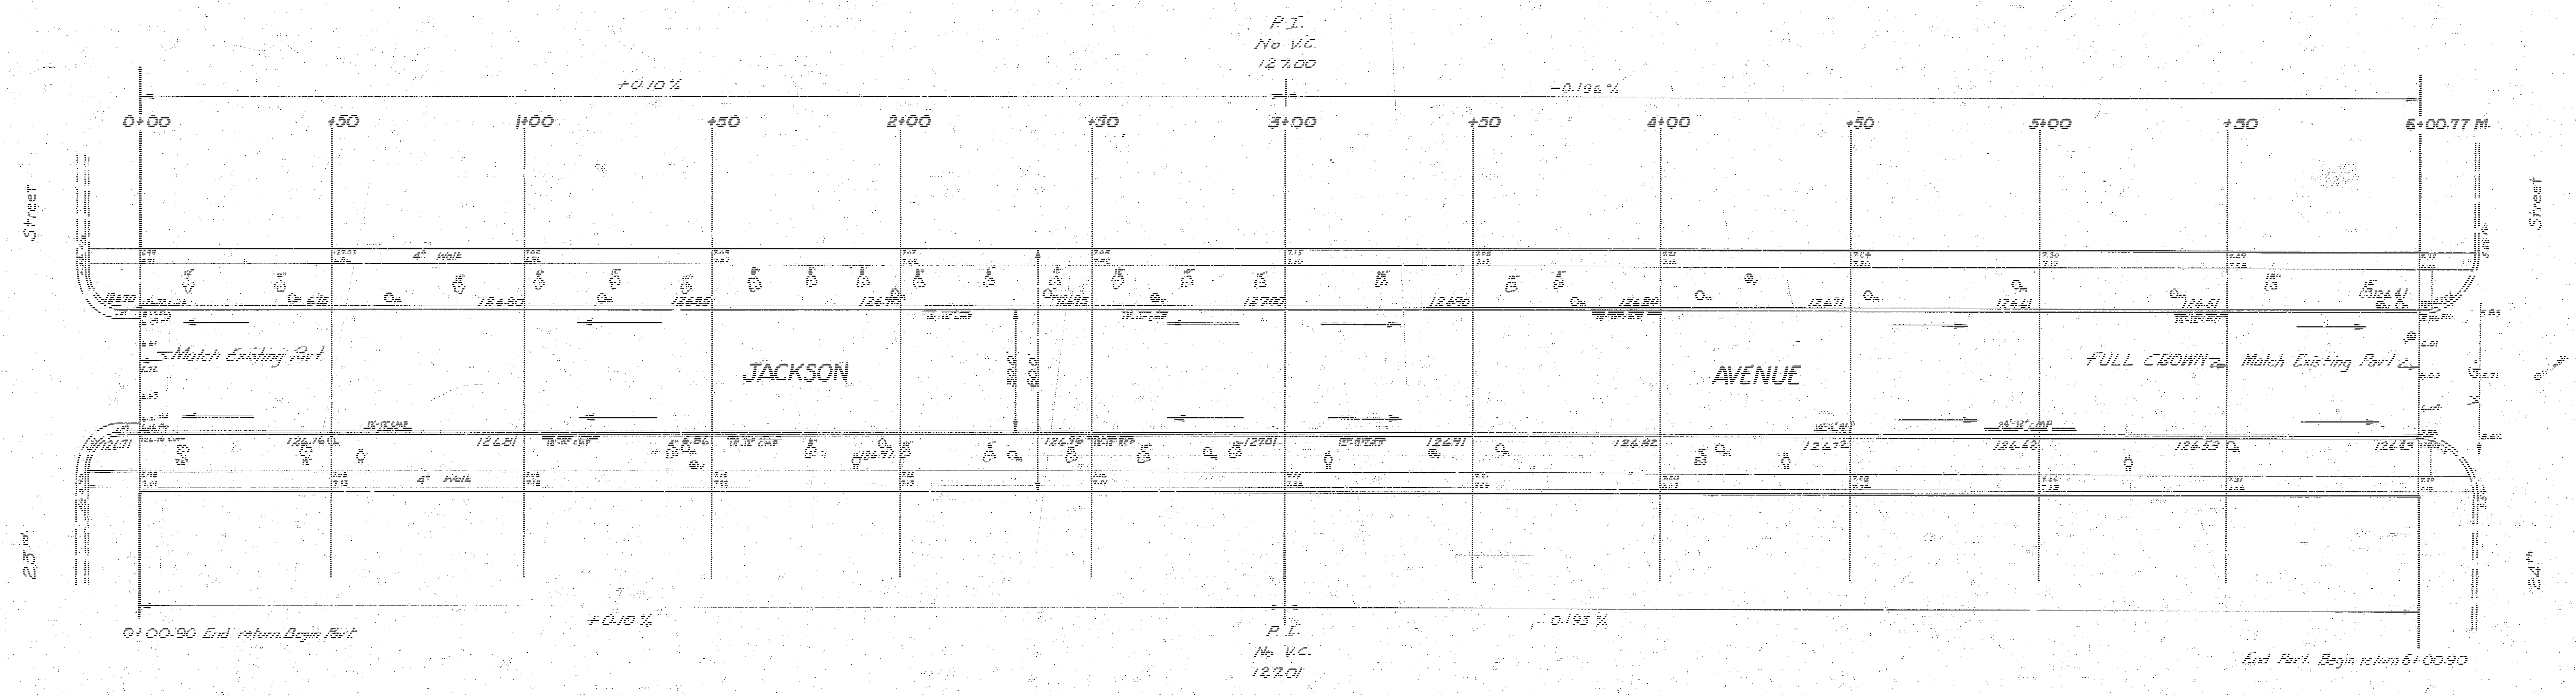
P.I.
No V.C.
127.00
+0.10%
-0.196%
0+00
+50
1+00
+50
2+00
+50
3+00
+50
4+00
+50
5+00
+50
6+00.77 M.
Street
23rd
24th
Street
4" Walk
Match Existing Part
JACKSON
AVENUE
FULL CROWN
Match Existing Part
80.0'
30.0'
4" Walk
+0.10%
0.193%
P.I.
No V.C.
127.01
0+00.90 End return Begin Part
End Part. Begin return 6+00.90

Excavation —
Property City
391.9
39.2
431.1 cu yds

Sheet 1 of 2.

JACKSON AVENUE
NL 23rd St. to SL 24th St.
30' Conc & Cb.
CITY OF WICHITA, KANSAS
B.E. SMITH CITY ENGINEER
APRIL 1957 PROJ NO C16-201