B.M "G" in Globe N. Co Irving & CL. Millwood 106.06
B.M. "K" in Kessler ctr. wk. Bx. N. Co. Irving W.S. Elizabeth 106.05

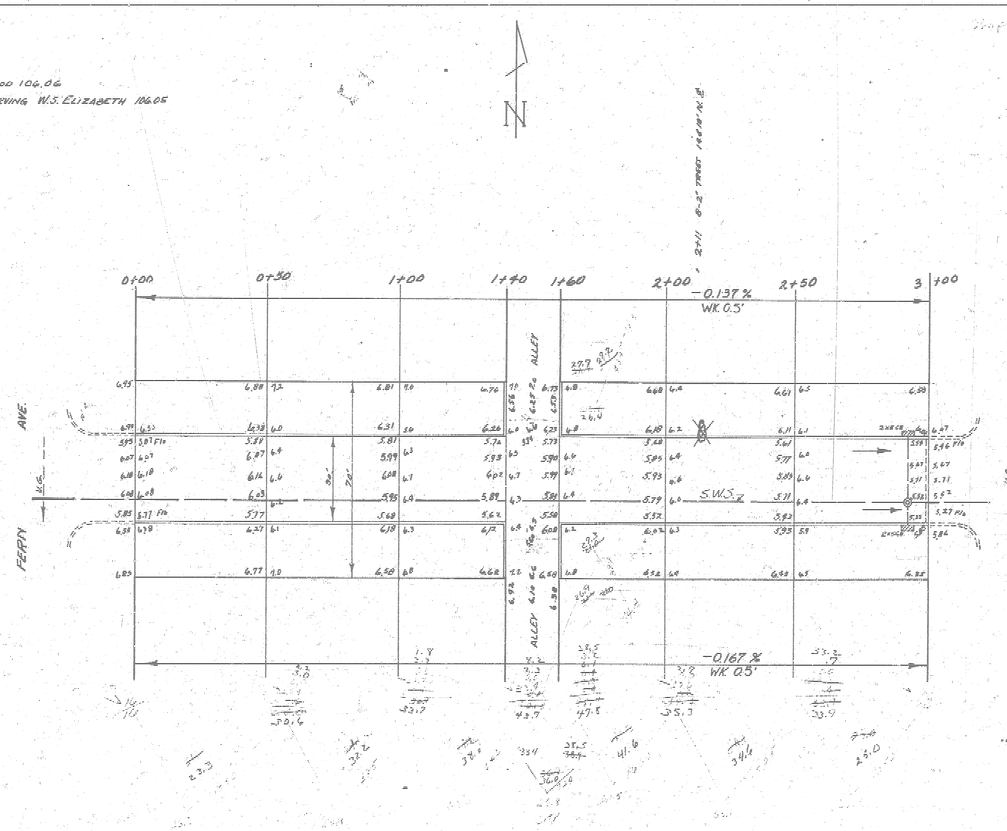

IRVING AVE
E.L. FERN to W.L. ELIZABETH
30' Conc. & Cb.
CITY OF WICHITA KANSAS
L.K. WHITE CITY ENGINEER
JUNE 1952 Proj. No C-11-331

D.E. SMITH LICENSED 436 KANSAS PROFESSIONAL ENGINEER

11