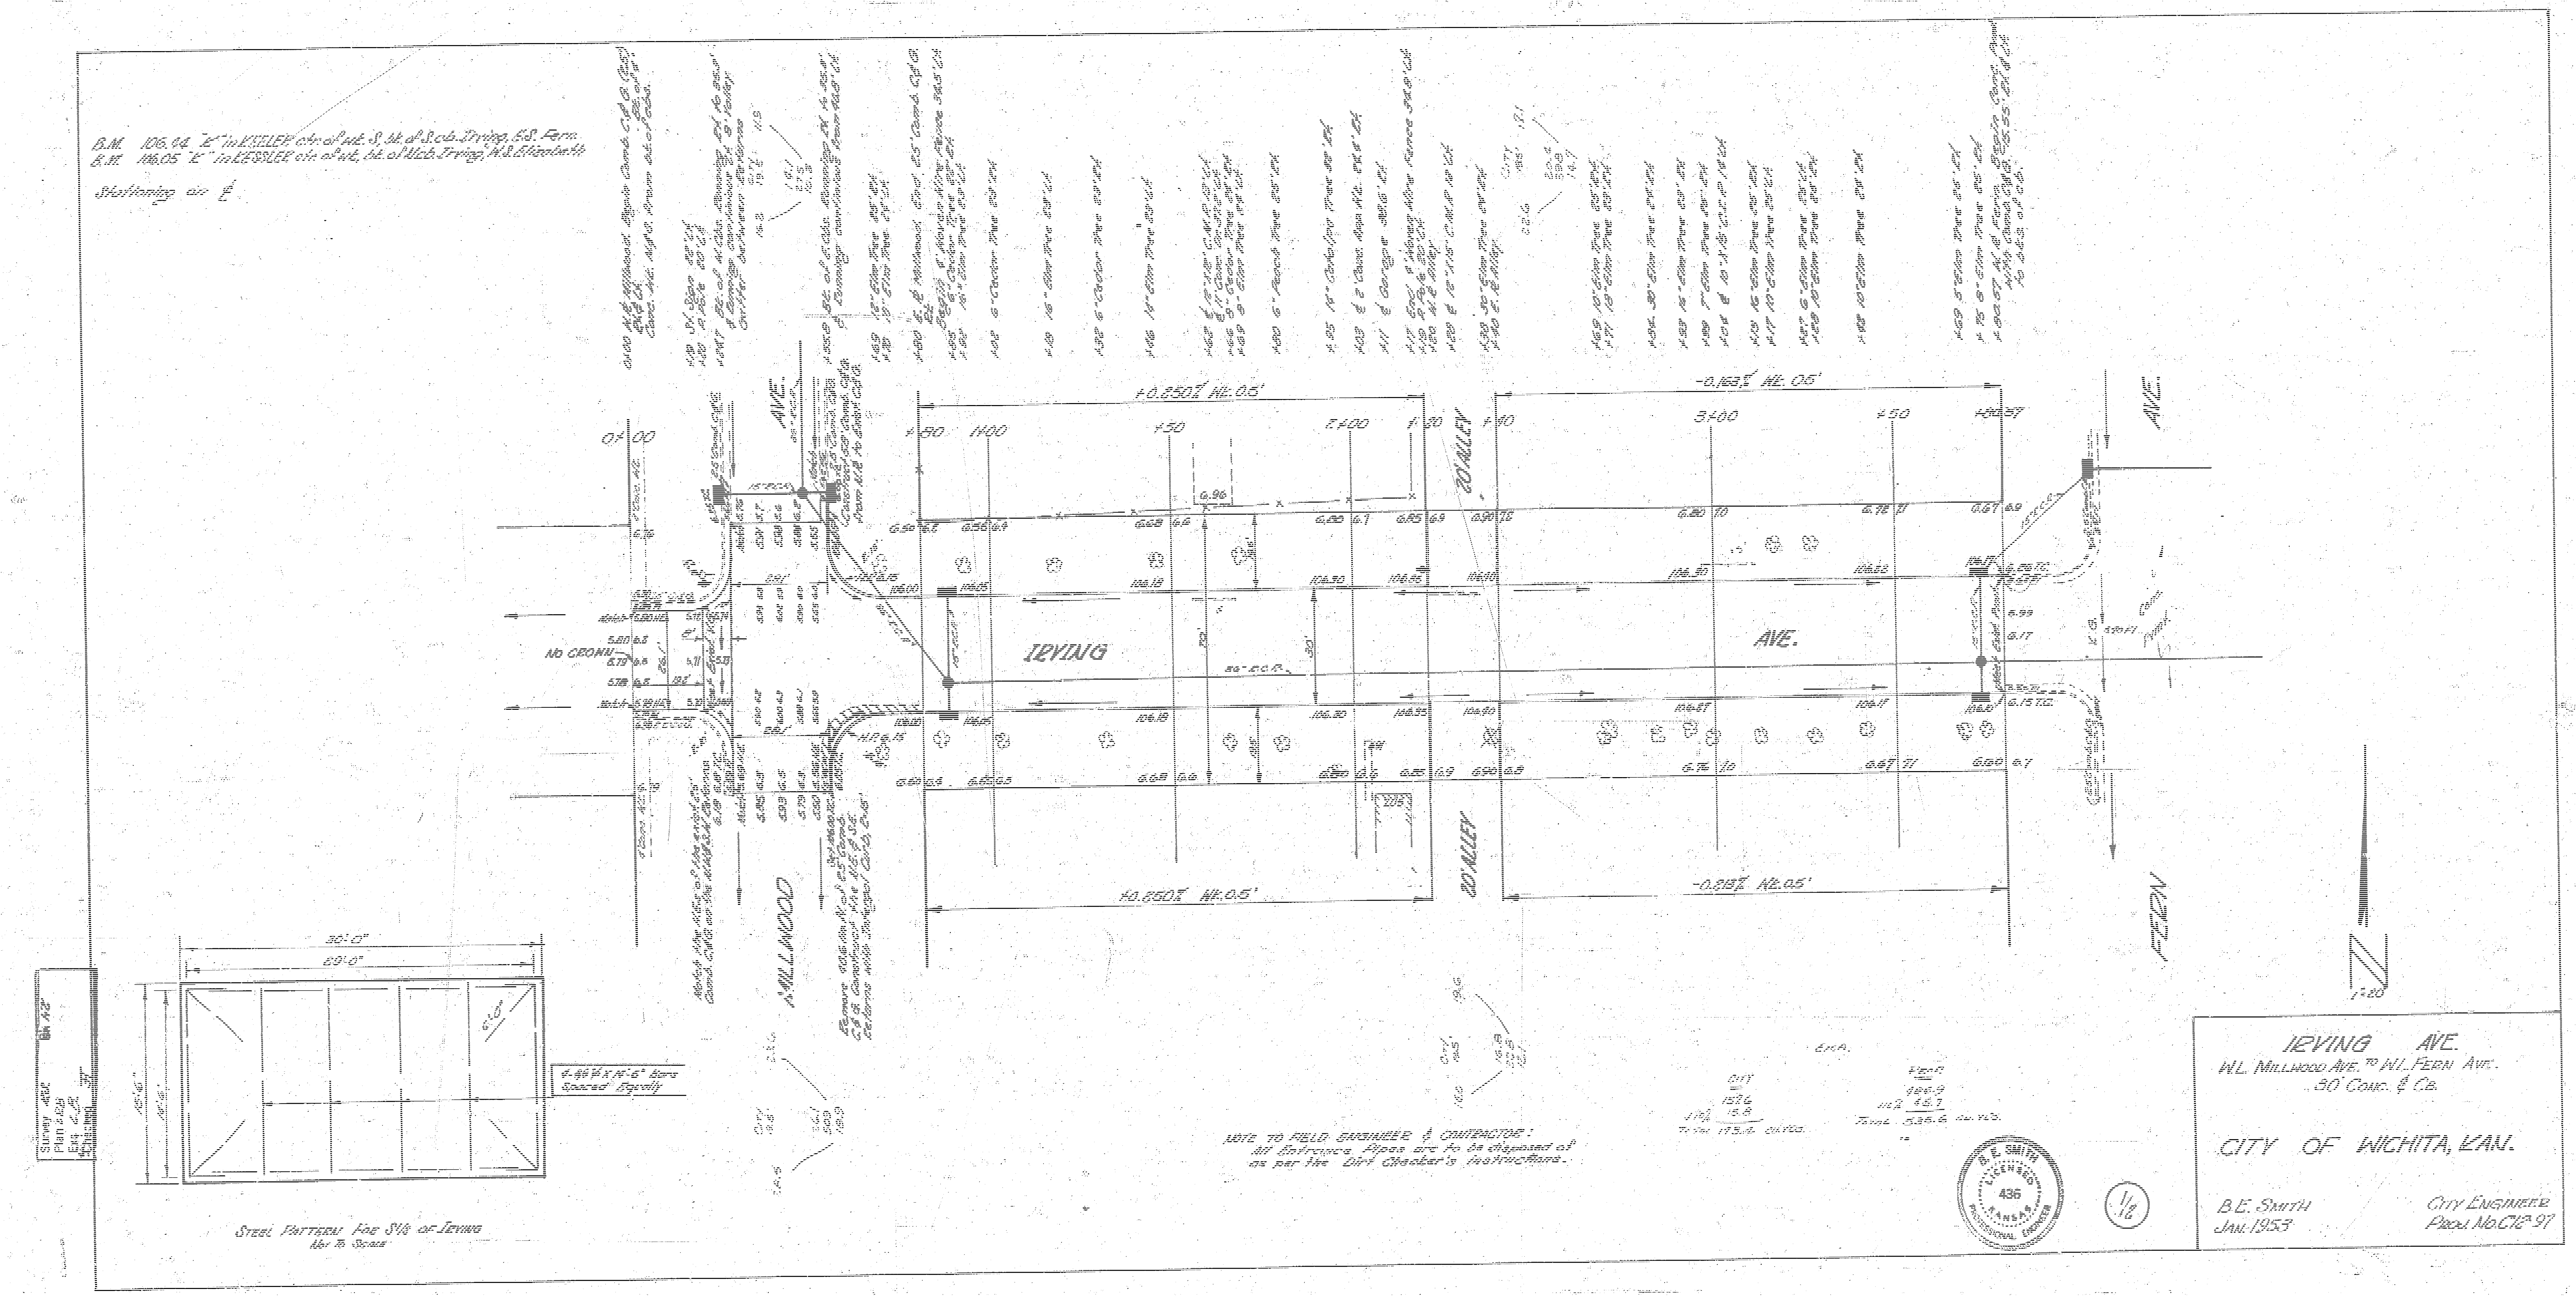
IRVING AVE.
MILLWOOD AVE.
FERN AVE.
20' ALLEY
+0.850% Wt. 0.5'
-0.163% Wt. 0.5'
-0.813% Wt. 0.5'
NO CROWN
30'-0"
29'-0"
4-#6 ¼ x 14'-6" Bars Spaced Equally
STEEL PATTERN FOR S½ OF IRVING
Not To Scale
1"=20'

B.M. 106.94 "E" in KESSLER c/n of wk. S. bt. of S.cb. Irving, E.S. Fern
B.M. 106.05 "E" in KESSLER c/n of wk. bt. of N.cb. Irving, W.S. Elizabeth

Stationing on ℄

NOTE TO FIELD ENGINEER & CONTRACTOR:
All Entrance Pipes are to be disposed of as per the Dirt Checker's instructions.

IRVING AVE.
W.L. MILLWOOD AVE. TO W.L. FERN AVE.
30' CONC. & C.B.

CITY OF WICHITA, KAN.

B.E. SMITH
JAN. 1953

CITY ENGINEER
PROJ. No. C12-97