B.M. #1 111.53 S.W. Cor. conc. porch No. #2326 W. Irving
B.M. #2 111.51 S.W. Cor. conc. porch No. #2218 W. Irving

Chain E. on ℄

Survey MILLS Bk. CAW 74
Plan JBZ
Est. JBZ
Checked

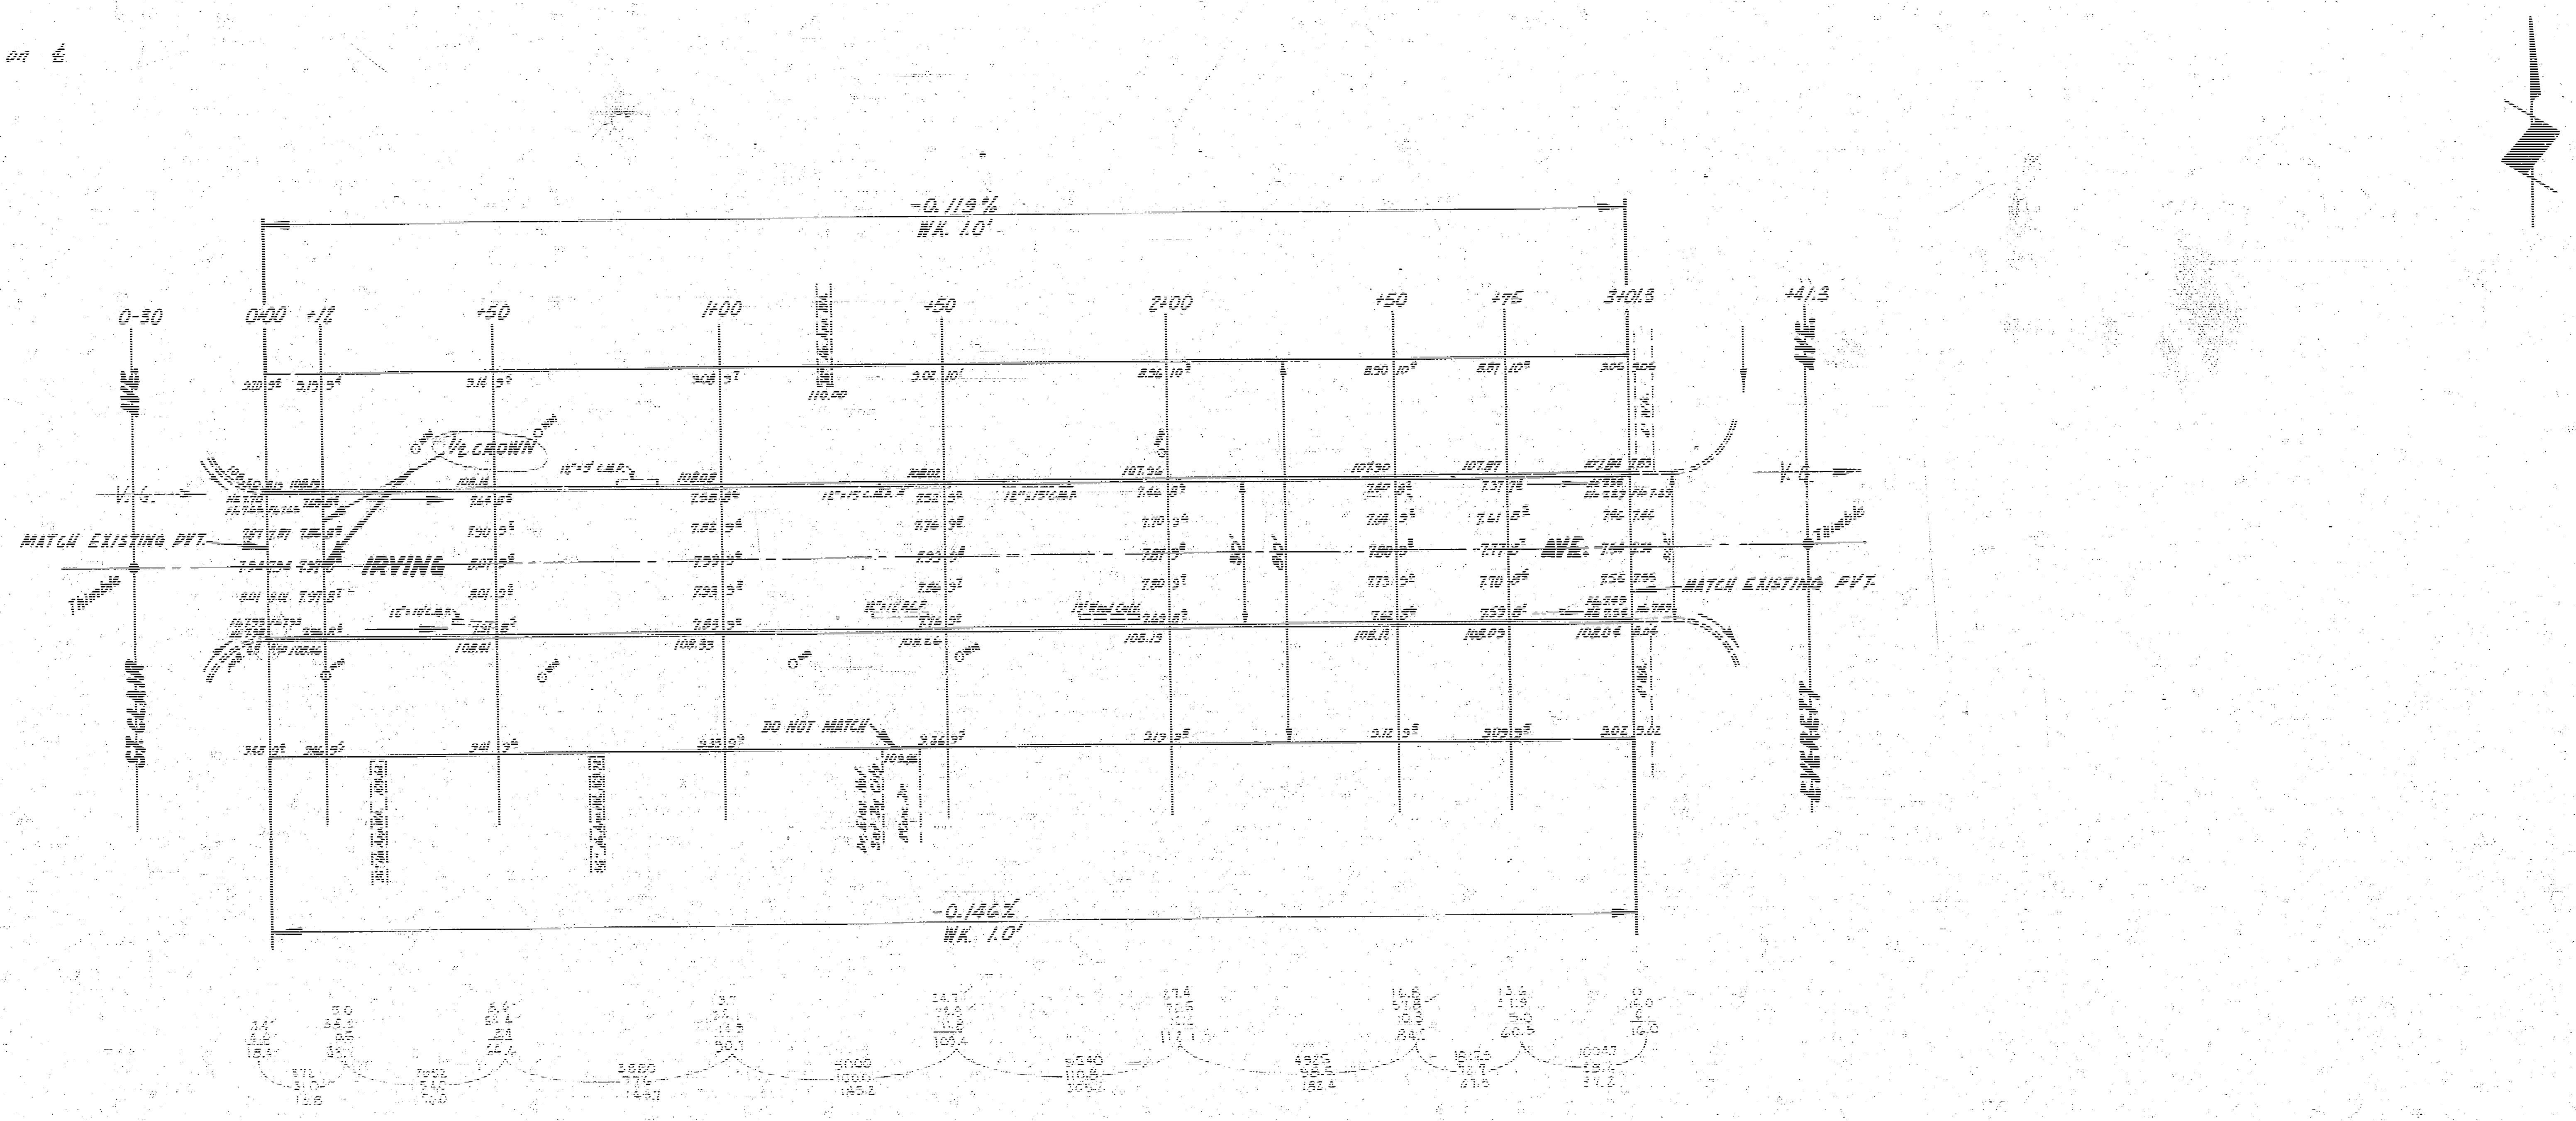

-0.119%
WK. 1.0'
0-30
0+00
+12
+50
1+00
+50
2+00
+50
+75
3+01.3
+41.3
ST. CLAIR AVE.
IRVING AVE.
EVERETT AVE.
V.G.
MATCH EXISTING PVT.
Thimble
½ CROWN
DO NOT MATCH
MATCH EXISTING PVT.
V.G.
Thimble
30'
-0.146%
WK. 1.0'

NOTE TO FIELD ENGINEER & CONTRACTOR
All Entrance Pipes are to be Disposed of in Accordance with City Dirt Checker's Instructions.

TOTAL EXCAV.
Prop.
916.8
+10% 91.1
1001.9 Cu.Yd.
City
0 Cu.Yd.

B. E. SMITH
436

IRVING AVE.
E.L. ST. CLAIR - W.L. EVERETT
30' CONC. & C.B.
CITY OF WICHITA, KANS.
B.E. SMITH CITY ENGINEER
SEPT., 1954 PROJ. NO. C14-235