
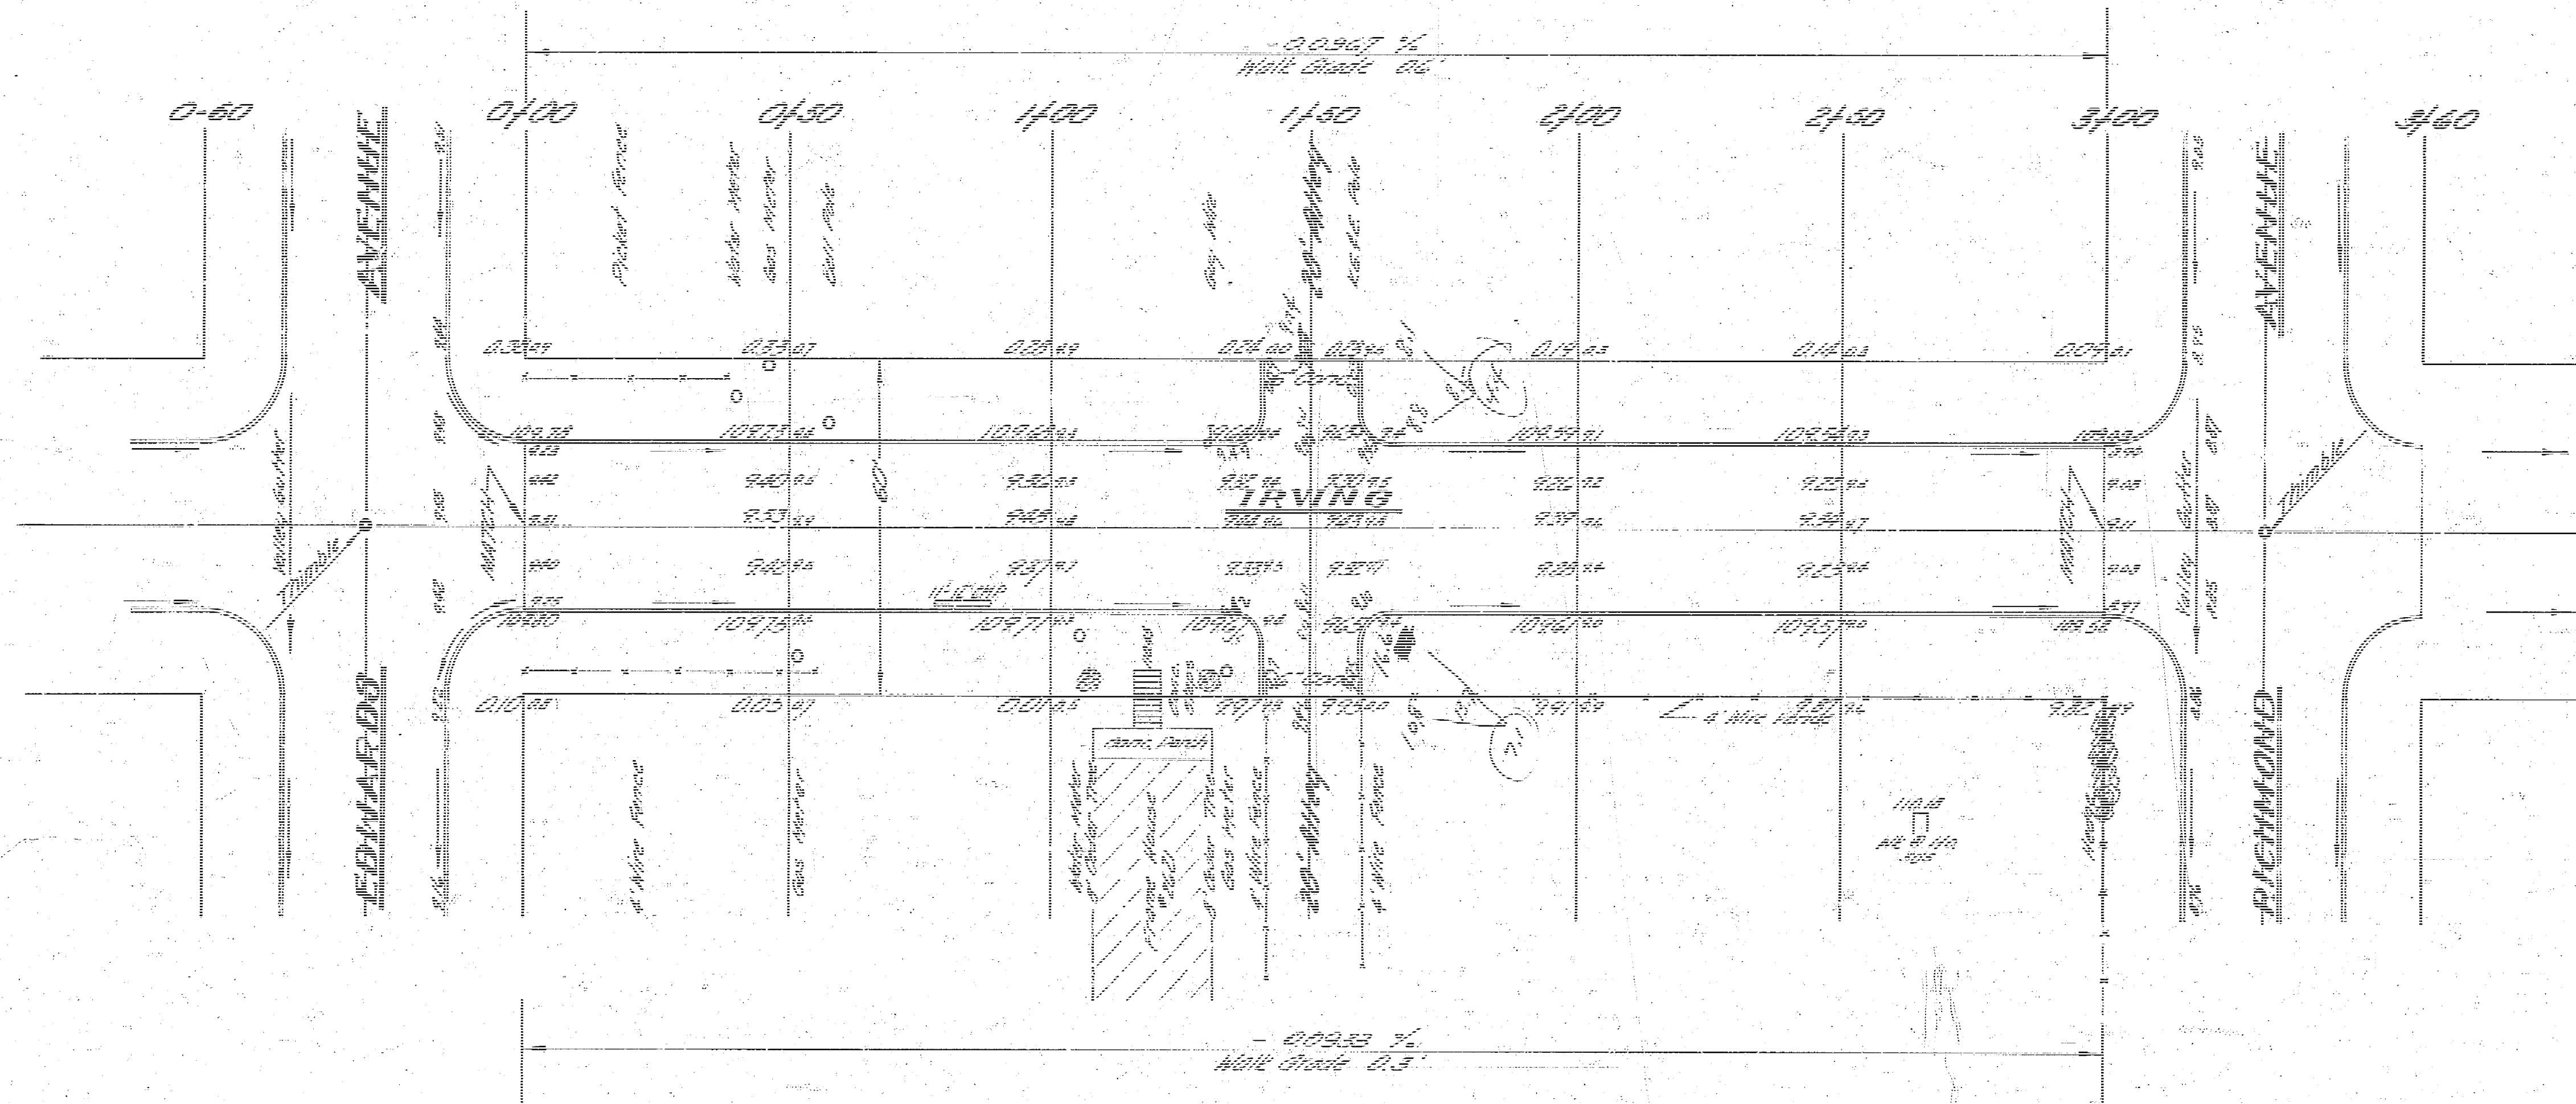


B.M. 11.24 SW. Cor. Conc. Porch, House NE Cor. Richmond & Irving.

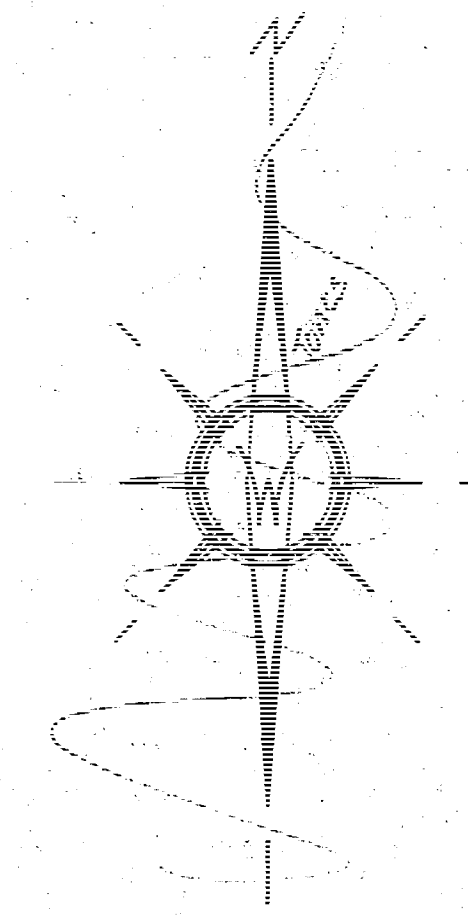

EXCAVATION	
24.34	24.77
24.34	24.77
24.34	24.77
24.34	24.77

IRVING




E.L. Edwards - W.L. Richmond

30' CONC. & CO.

City of Wichita, Kansas

E.L. Smith City Engineer

Date: Mar 1961 CVO-95

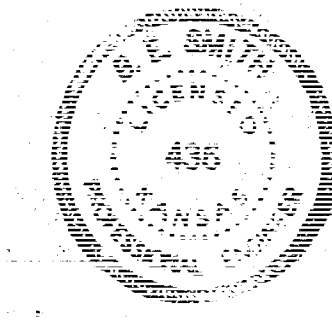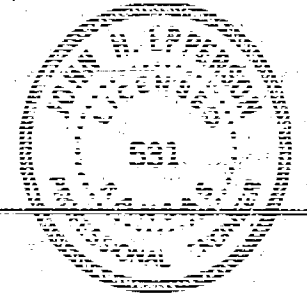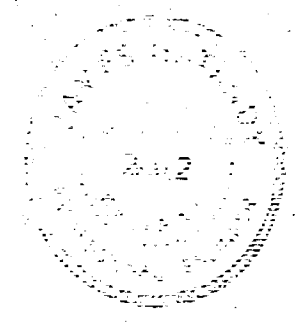

10 8 4 1