B.M. 108.23 NE COR. LOWER STEP, NO. #2001 INDIANAPOLIS & ORME COURT.
B.M. 105.78 "S" IN GLOBE, W.L. INDIANAPOLIS, S. CB. G.W. BLVD.

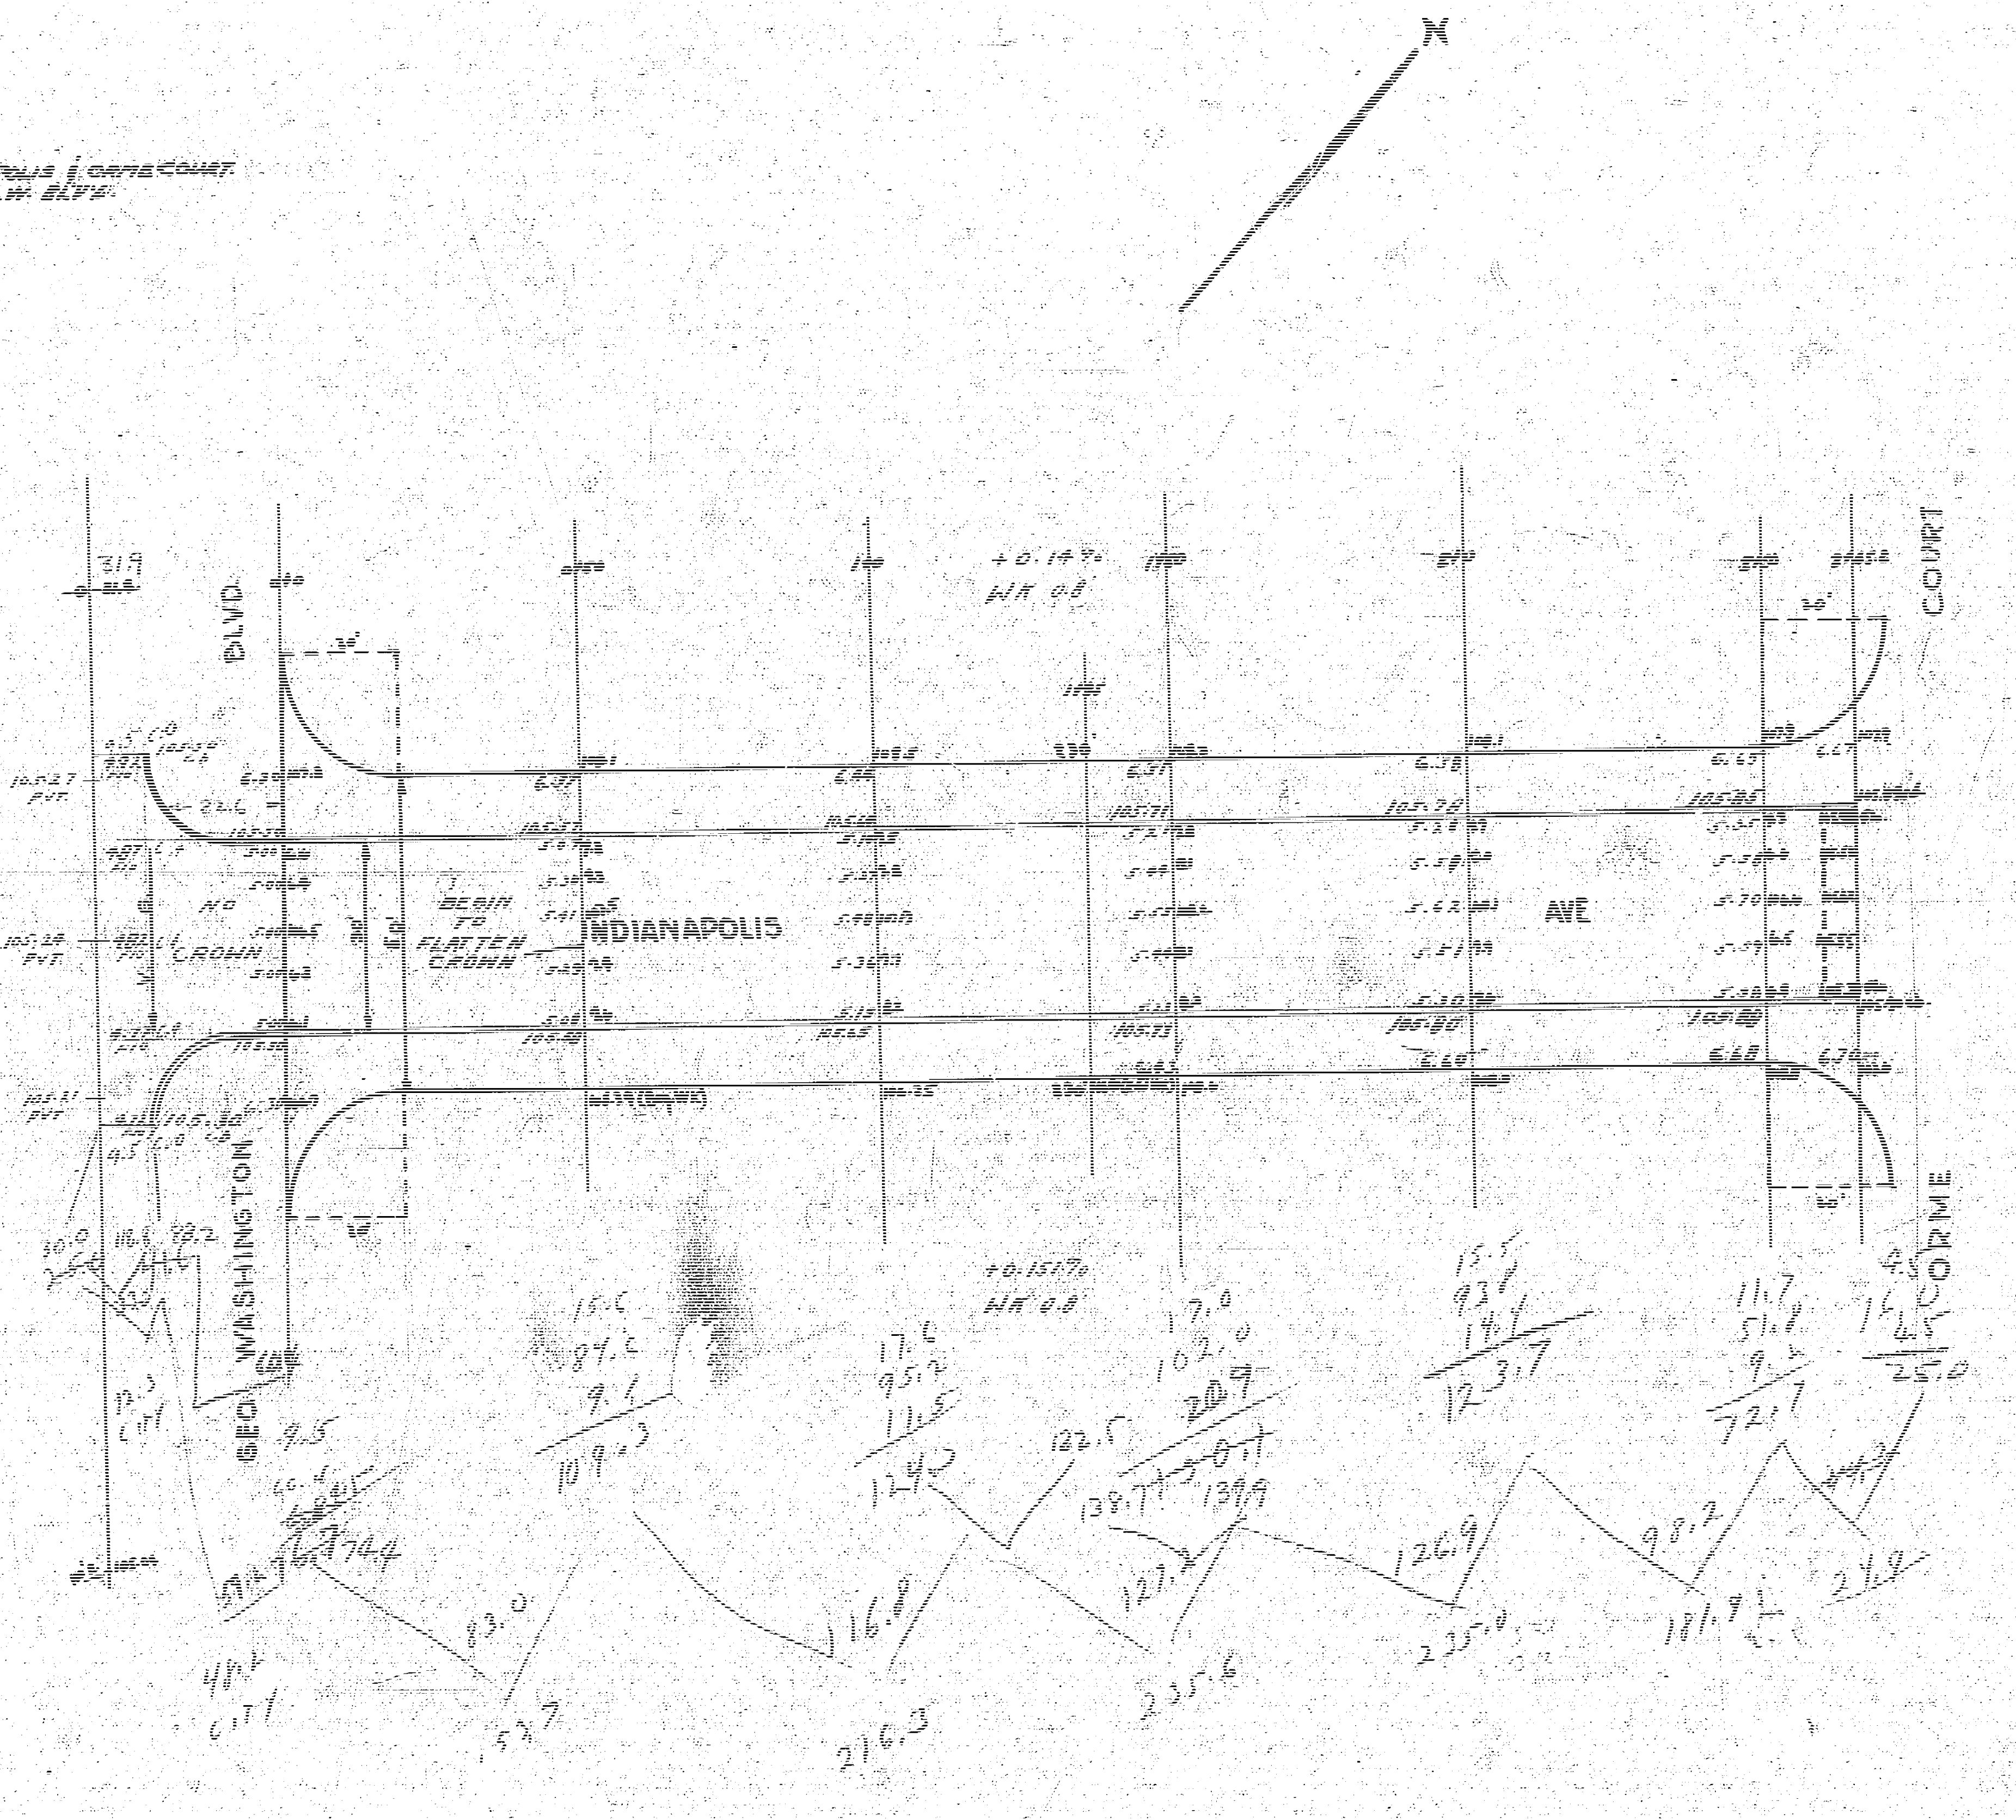
N
GEO. WASHINGTON
BLVD.
INDIANAPOLIS
AVE
ORME
COURT
NO CROWN
BEGIN TO FLATTEN CROWN
30'
60'
+0.14%
+0.151%
CITY

Prop	City
153.0	12.3
216.3	48.2
235.6	60.5
235.6	6.1
181.9	66.6
24.9	
1047.4	
+11% 104.7	
1152.1	

INDIANAPOLIS AVE

E.L. GEO. WASH. BLVD. TO W.L. ORME CT

30' CONC. & C.B.

CITY of WICHITA, KANS.

L.K. WHITE CITY ENGINEER

APRIL 1947

11 S 44