B.M. 108.29 N.E. Cor. Lower Step No. 2001 Indianapolis & Orme Ct.
B.M. 106.26 T.R. "W" in John W. Cook E. side Indianapolis, S. Edd New Wk. 48 N. N.L. Geo. Wash.
B.M. 103.79 Iron in Prkm. c. Indianapolis & Kansas Ct.

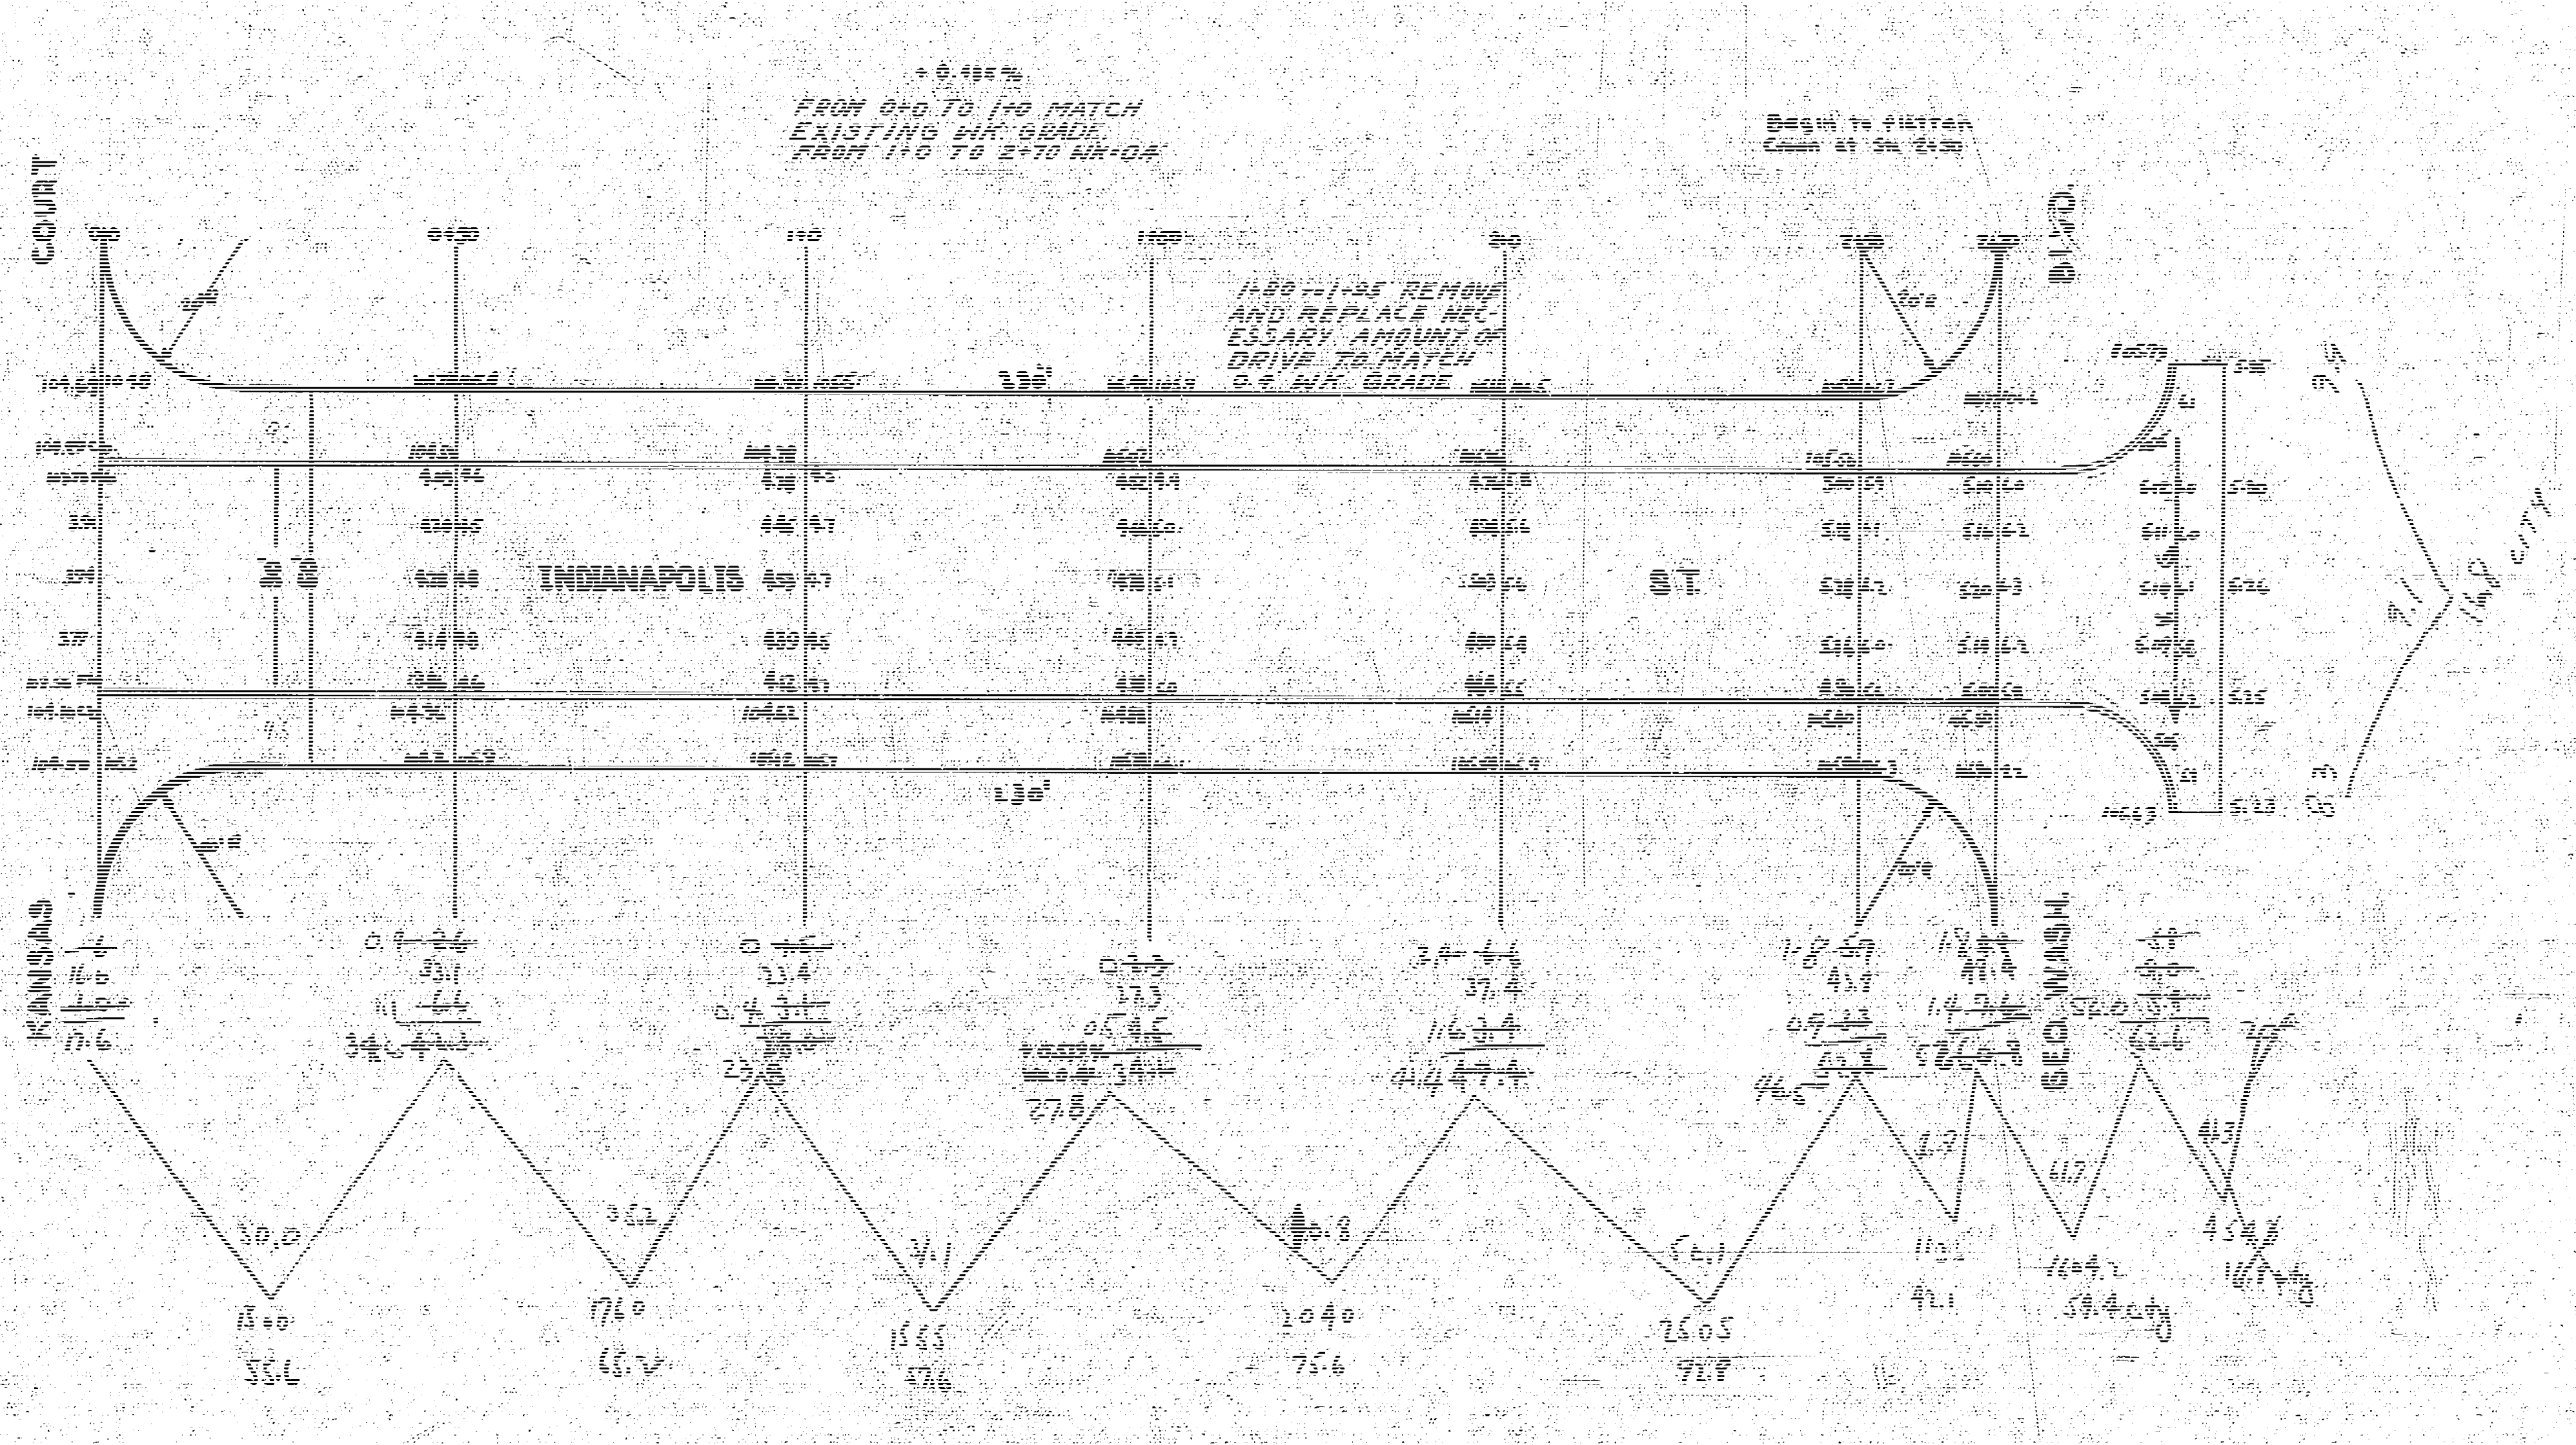
+0.485%
FROM 0+0 TO 1+0 MATCH EXISTING WK. GRADE
FROM 1+0 TO 2+70 WK.-0.4'
Begin to flatten Crown at Sta. 2+30
1+80 to 1+95 REMOVE AND REPLACE NECESSARY AMOUNT OF DRIVE TO MATCH 0.4' W.K. GRADE
COURT
KANSAS
INDIANAPOLIS
ST.
GEO. WASH.
BLVD.
0+0
0+50
1+0
1+50
2+0
2+50
2+70
330'
330'
9.1
9.8
9.4
16.8 city
30.0
13.40
55.6
35.2
17.60
65.2
31.1
15.55
57.6
40.8
20.40
75.6
50.1
25.05
92.8
41.1
16.04.2
59.4 city
45.3
45.48
16.8 city

Property	City
55.6	59.4
65.2	16.8
58.6	76.2
75.6	+10%
92.8	83.8 cu yds
41.1	
388.9	
+10%	
427.8 cu yds	

INDIANAPOLIS ST.

E.L. KANSAS COURT TO W.L. GEO. WASH. BLVD.

30' CONCRETE & CURB

CITY of WICHITA, KANSAS

L.K. WHITE CITY ENGINEER

NOV 1946

4 4 5 ⑫