B.M. 1828.12 "X" in Mueller Fire Hyd. N.W. Cor. 15TH & McComas
B.M. 1826.09 2" in Manhole To. N.Cor. 15TH St. & S.E. Illinois
B.M. 1828.88 S.W. Cor. Conc. Mk. @ S.W. Cor. Garage No. Mk. 16/M. Illinois

N

Scale 1" = 20'

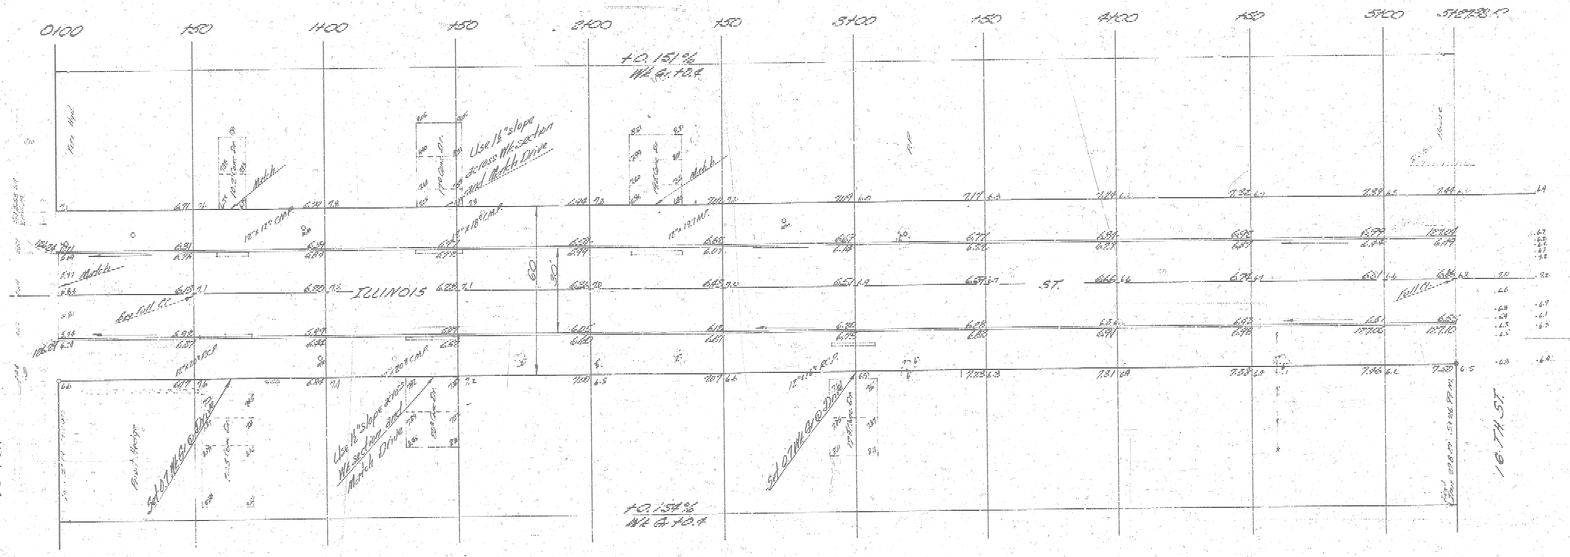
0+00
1+50
1+00
2+50
3+00
3+50
4+50
4+00
5+50
5+00
Sheridan
+0.15% Wd. @ 1.0 ft
Use 1½" slope across Mill & Section and Match Drive
Use 1½" slope across Mill & Section and Match Drive
Match
Match
Match