B.M. 122.60 R.R. Spike - E.S.(Wood) Street Lite Pole - W.S. Illinois & Murdock E.
B.M. 122.65 "R" in Rim - N.E. Cb. Rad. N.E. Cor. McComas & Murdock.

Base Line On ℄ Illinois Avenue.

1" = 20'

Note To Field Engineer & Contractor - Grade Parking & Clear R.O.W. For Proposed Sidewalk; Compact Fill-In Sidewalk Area. Sidewalk To Be Constructed By "Others."

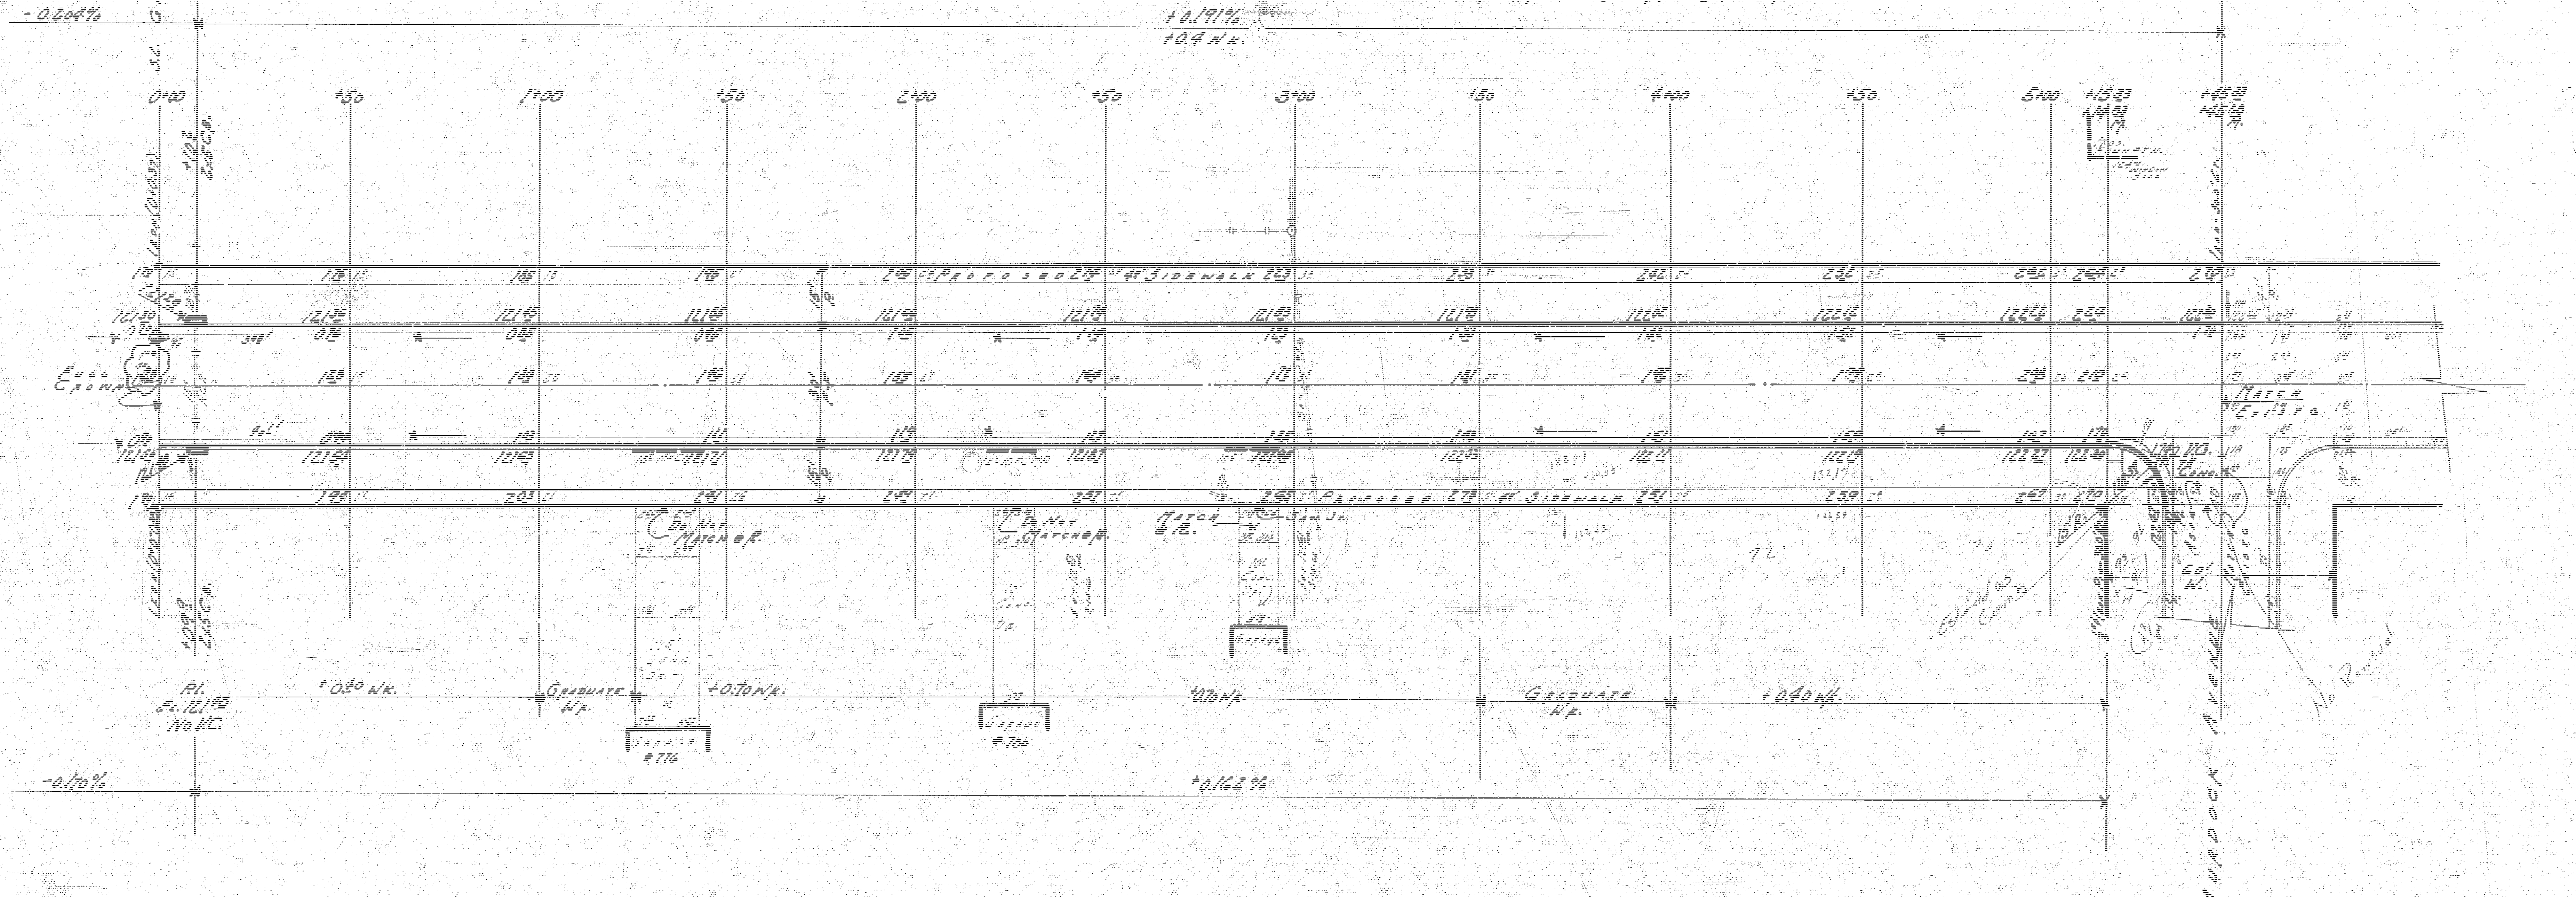
N
-0.264%
+0.191%
+0.4 Wk.
P.I. El. 121.68 No V.C.
0+00
+50
1+00
+50
2+00
+50
3+00
+50
4+00
+50
5+00
+15.33
+45.83
Proposed 4' Sidewalk
Proposed 4' Sidewalk
Match
Match C.&G.
Do Not Match C.R.
Do Not Match C.R.
Garage
Graduate Wk.
Graduate Wk.
+0.80 Wk.
+0.70 Wk.
+0.70 Wk.
+0.40 Wk.
#776
#700
P.I. El. 121.92 No V.C.
-0.170%
+0.162%
St. Girls Road
Murdock Avenue
60' W.
No Removal

Survey J. Gandeen 153
Plan S. Sena
Est.
Checked

•• Earthwork Quantities ••

	-Prop-	-City-
Excav.	~~13,435 CX~~ 12,820	19.7 CX
(+10%)	1,242	2.0
	13,67?.? CX	21.7 CX

B.E. SMITH 436

•• ILLINOIS AVENUE ••
St. Bird Addition - Murdock Ave.
26'-21'-30' Asphaltic Concrete
WICHITA, KANSAS.
B.E. Smith City Engineer
Sht. 1 of 2 Date: Sept. 1967. Proj. No. C 17-64.