BM. = 122.00 - CITY BENCH MARK DISC 44' N. & 52' W. OF ℄ WEST & CENTRAL
BM. = 121.71 - N.E. CORNER CONC WK FRONT BEAUTY SALON S.W. CORNER ELM ST. 74.5' W. OF W.L. WEST ST.
BM. = 121.51 - "M" IN MIDKANSAS E. CURB ILLINOIS APPROX. 102' N. OF N.L. ELM

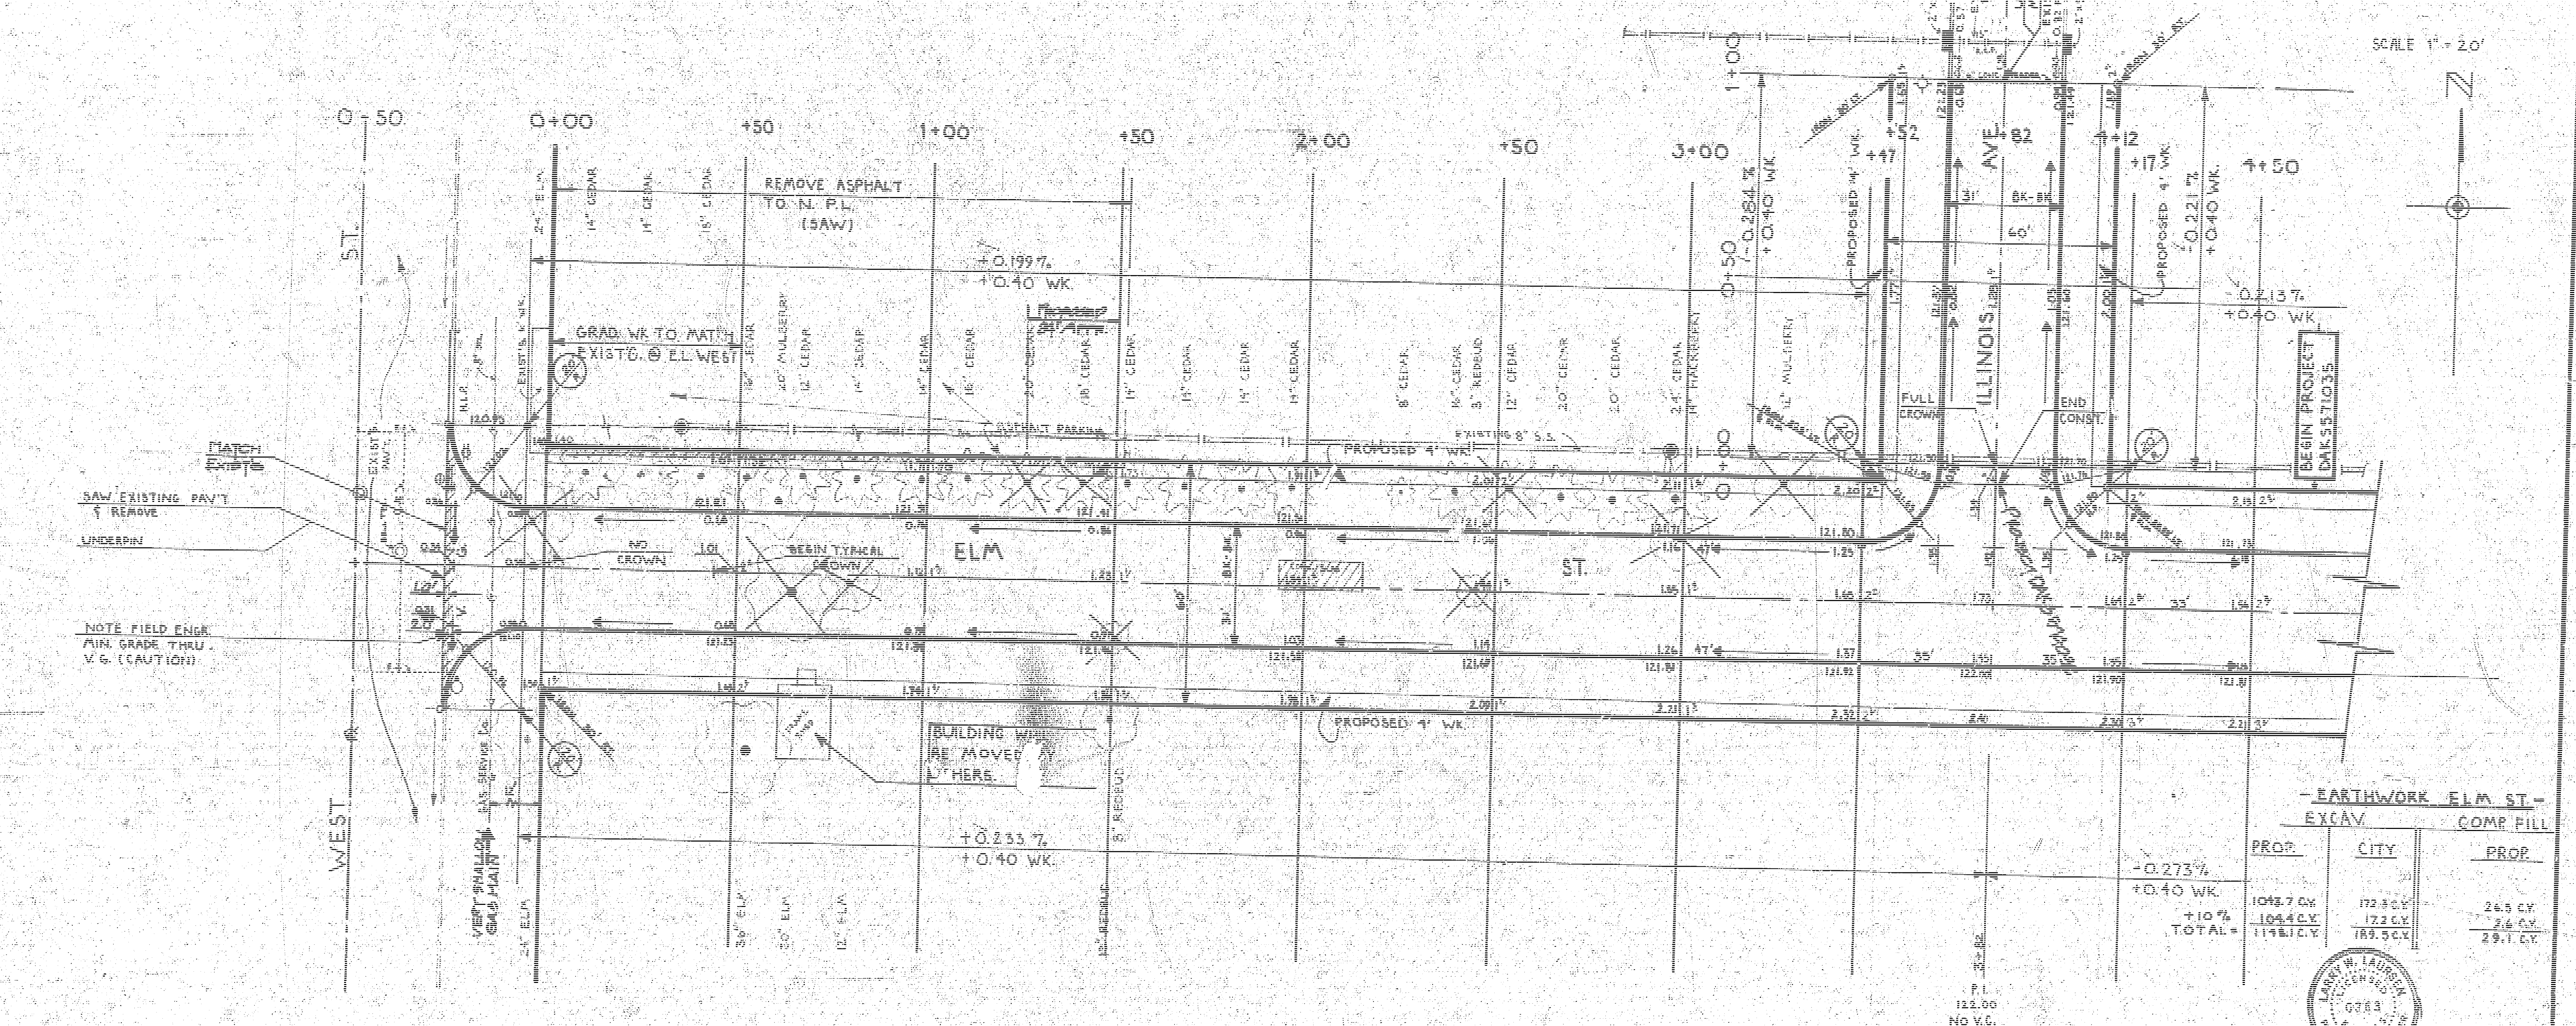

BASE LINE IS ℄ ELM ST.

NOTE TO FIELD ENGINEER & CONTRACTOR
Grade parking and [illegible] for proposed sidewalk. [illegible] in sidewalk area TO BE CONSTRUCTED BY "OTHERS".

SUBGRADE
TYPE OF SUBGRADE [illegible] SHALL BE DETERMINED BY THE [illegible] TREATMENT [illegible] CEMENT [illegible] TION, OR ANY COMBINATION OF THESE.

-EARTHWORK ILLINOIS AVE-

| | EXCAV. PROP. | EXCAV. CITY | COMP. FILL PROP. |
|---|---|---|---|
| | 98.9 C.Y. | 0.0 C.Y. | 2.3 C.Y. |
| +10% | 9.9 C.Y. | 0.0 C.Y. | 0.2 C.Y. |
| TOTAL = | 108.8 C.Y. | 0.0 C.Y. | 2.5 C.Y. |

╳ = REMOVE TREE

-EARTHWORK ELM ST.-

| | EXCAV. PROP. | EXCAV. CITY | COMP. FILL PROP. |
|---|---|---|---|
| | 1043.7 C.Y. | 172.3 C.Y. | 26.5 C.Y. |
| +10% | 104.4 C.Y. | 17.2 C.Y. | 2.6 C.Y. |
| TOTAL = | 1148.1 C.Y. | 189.5 C.Y. | 29.1 C.Y. |

LARRY W. LAURSEN 0783 KANSAS

ILLINOIS AVENUE
N.L. ELM TO N.L. LOT 2, McLAIN ADDN.
30'—6" CONC. PAV'T. & CURB
CITY OF WICHITA, KANSAS
R.W. LINN —— CITY ENGINEER
DATE PROJ. NO. DAKS571035

ELM STREET
E.L. WEST ST. TO W.L. McCOMAS AVE.
30'—6" CONC. PAV'T. & CURB
CITY OF WICHITA, KANSAS
R.W. LINN —— CITY ENGINEER
DATE PROJ. NO. DAKS574032