
1942

KANSAS COURT – E.L. KANSAS TO ℄ GILBERT

30' – C.I.

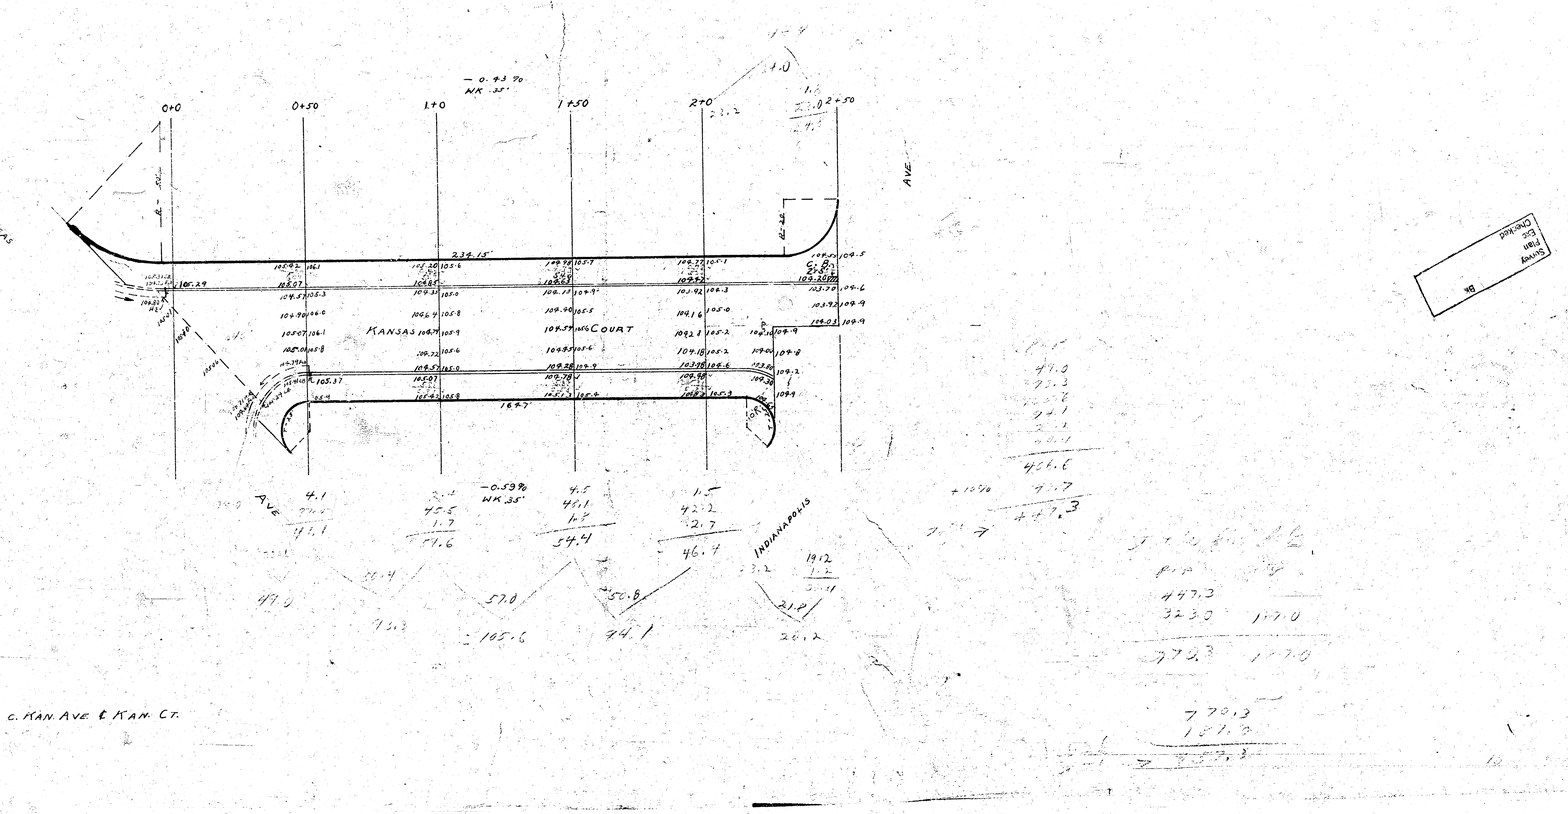

B.M. 105.02 IRON IN THIM. c. KAN. AVE. & KAN. CT.

STATIONING IS A CONTINUATION OF STATIONING ON INDIANAPOLIS. MEASURED ON ℄

