


Reconstruction of Curb & Gutter and Walk


NORTH SIDE ORME ST. — E.L. Water St. to W.L. Main St.
 EAST SIDE WATER ST — N.L. Orme St. to N.L. Lot 1, South Main Plaza Add'n.
 WEST SIDE MAIN ST. — N.L. Orme St. to N.L. Lot 1, South Main Plaza Add'n.

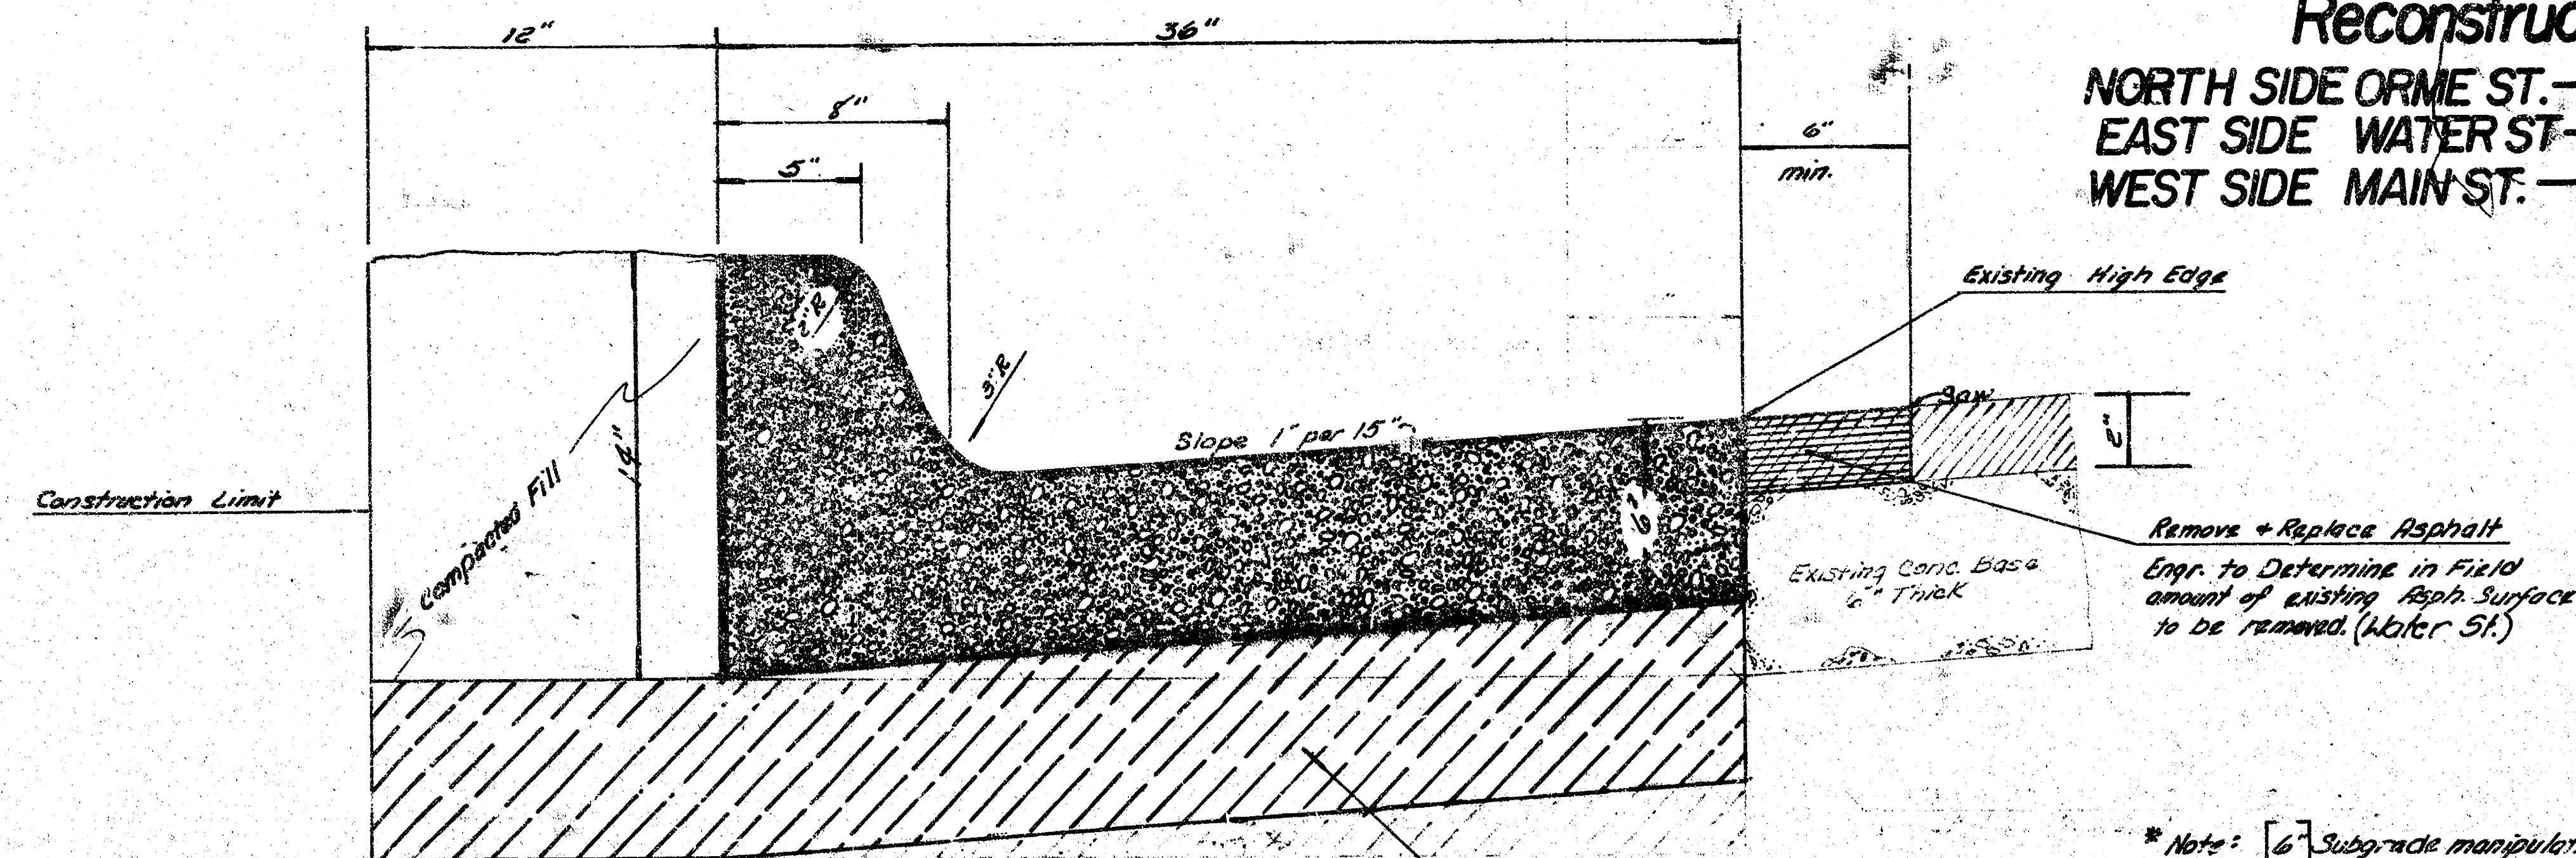


Compacted Fill Behind Comb. Curb & Gutter shall not be paid for directly but shall be considered a part of the bid cost for the Combined Curb & Gutter.

DETAIL OF 36" CURB & GUTTER


(*) Note: 36" Comb. Curb & Gutter to be included in price. Bid per lin. ft. of Comb. Curb & Gutter.

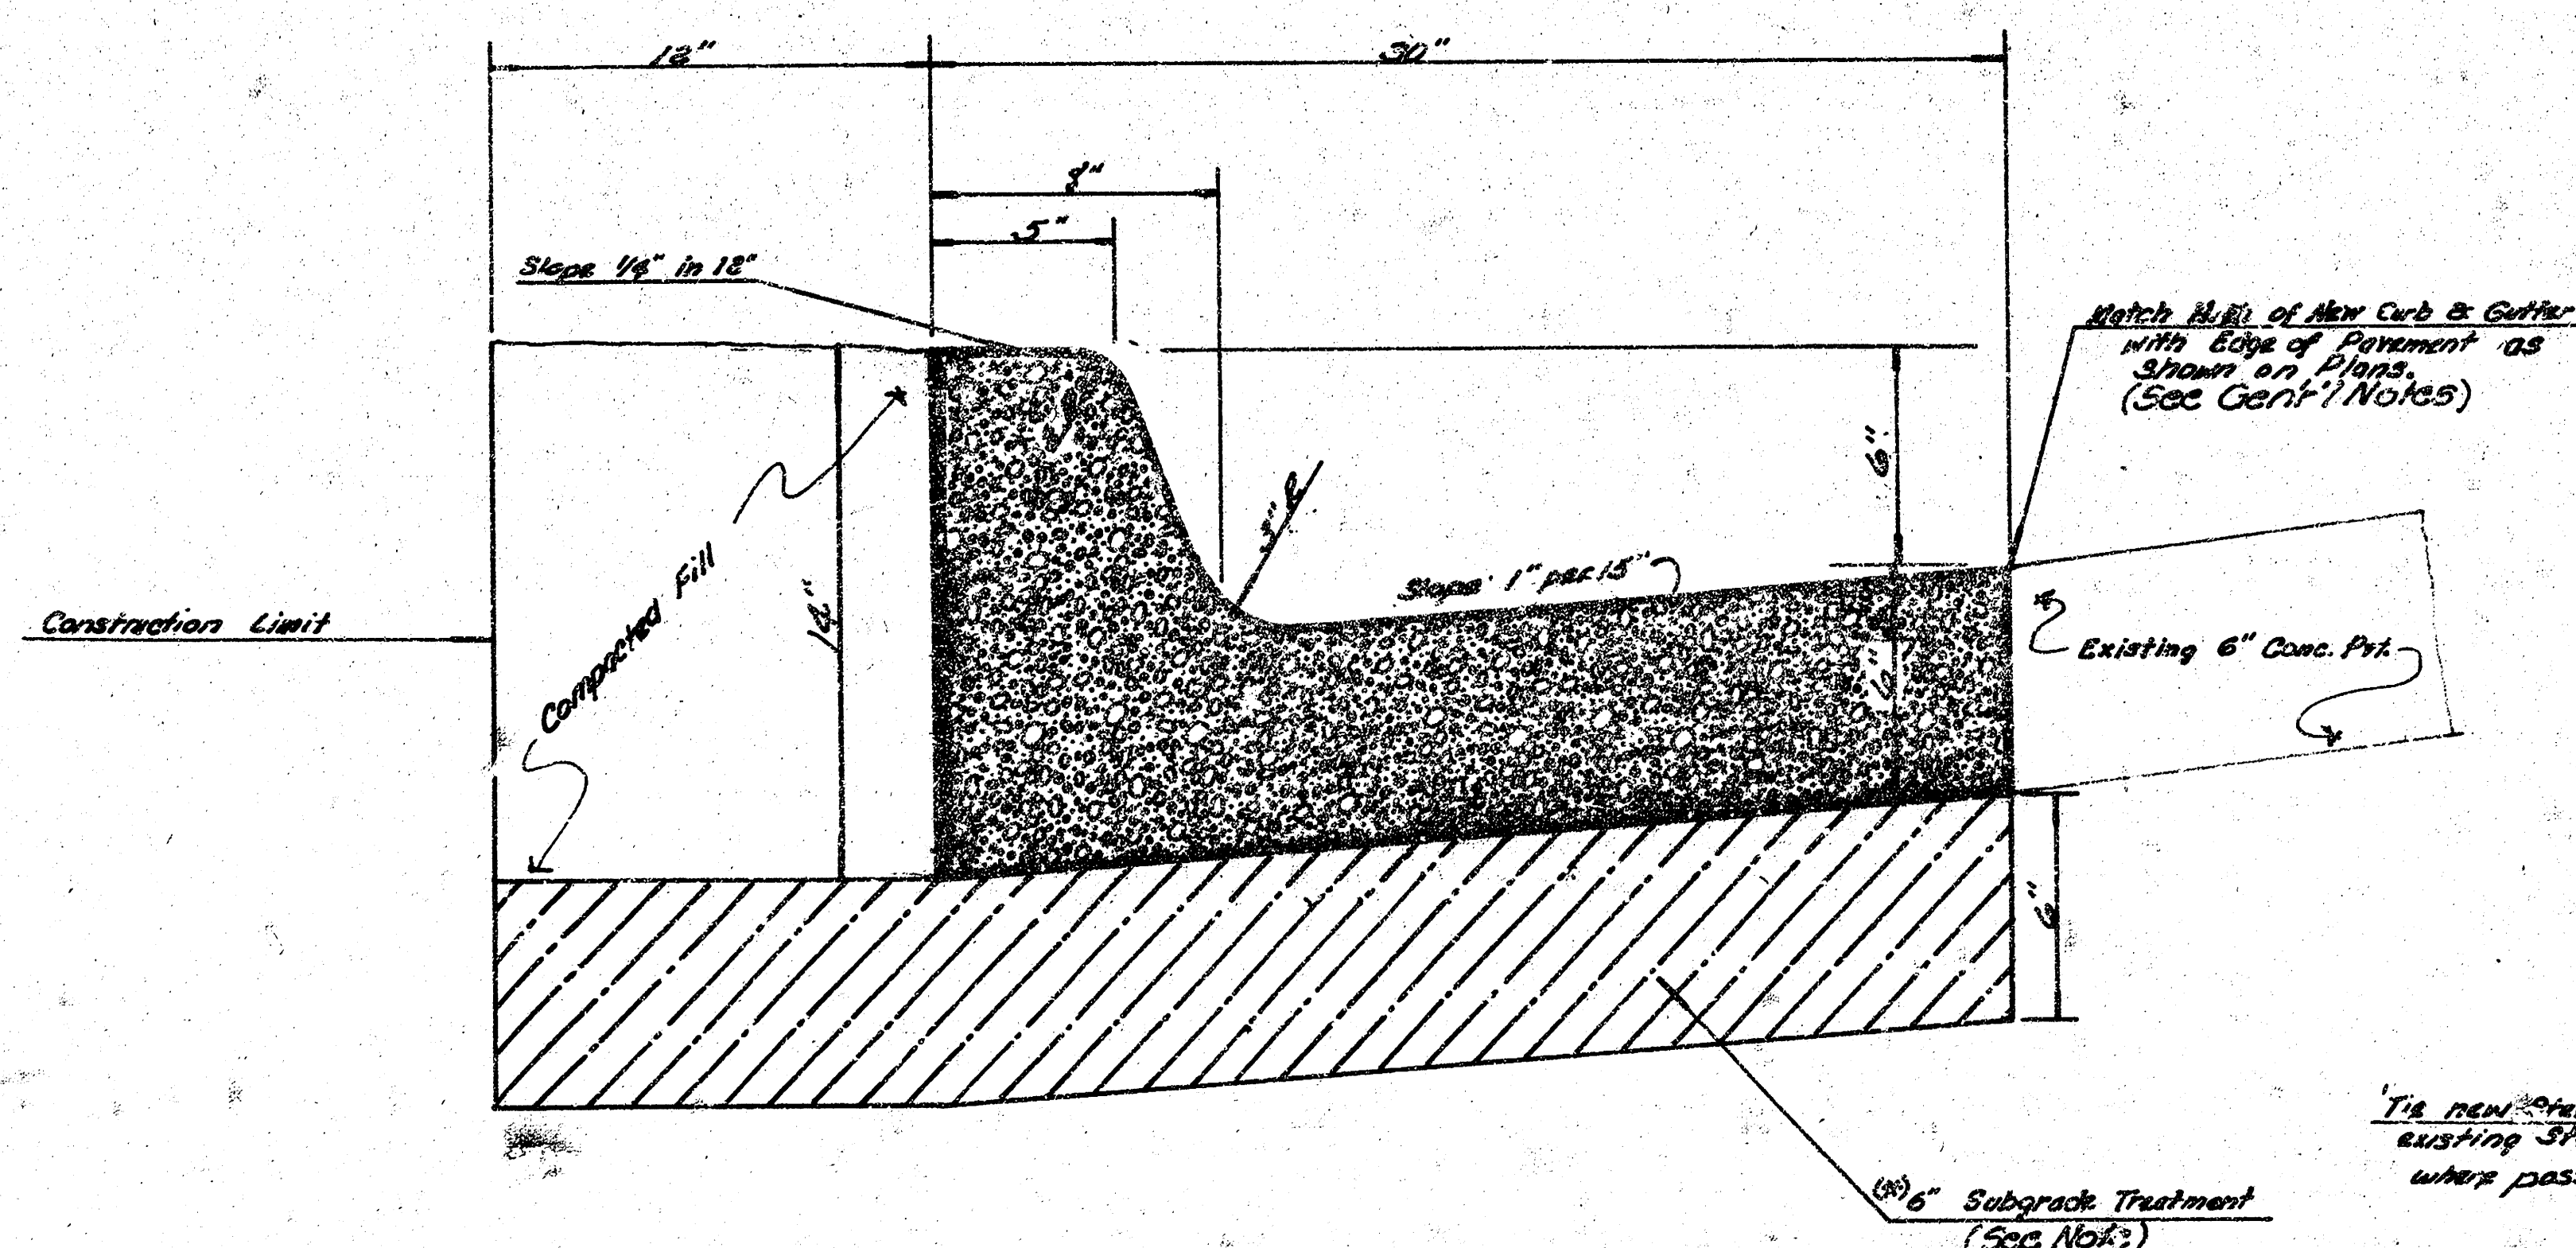


DETAIL OF 30" CURB & GUTTER

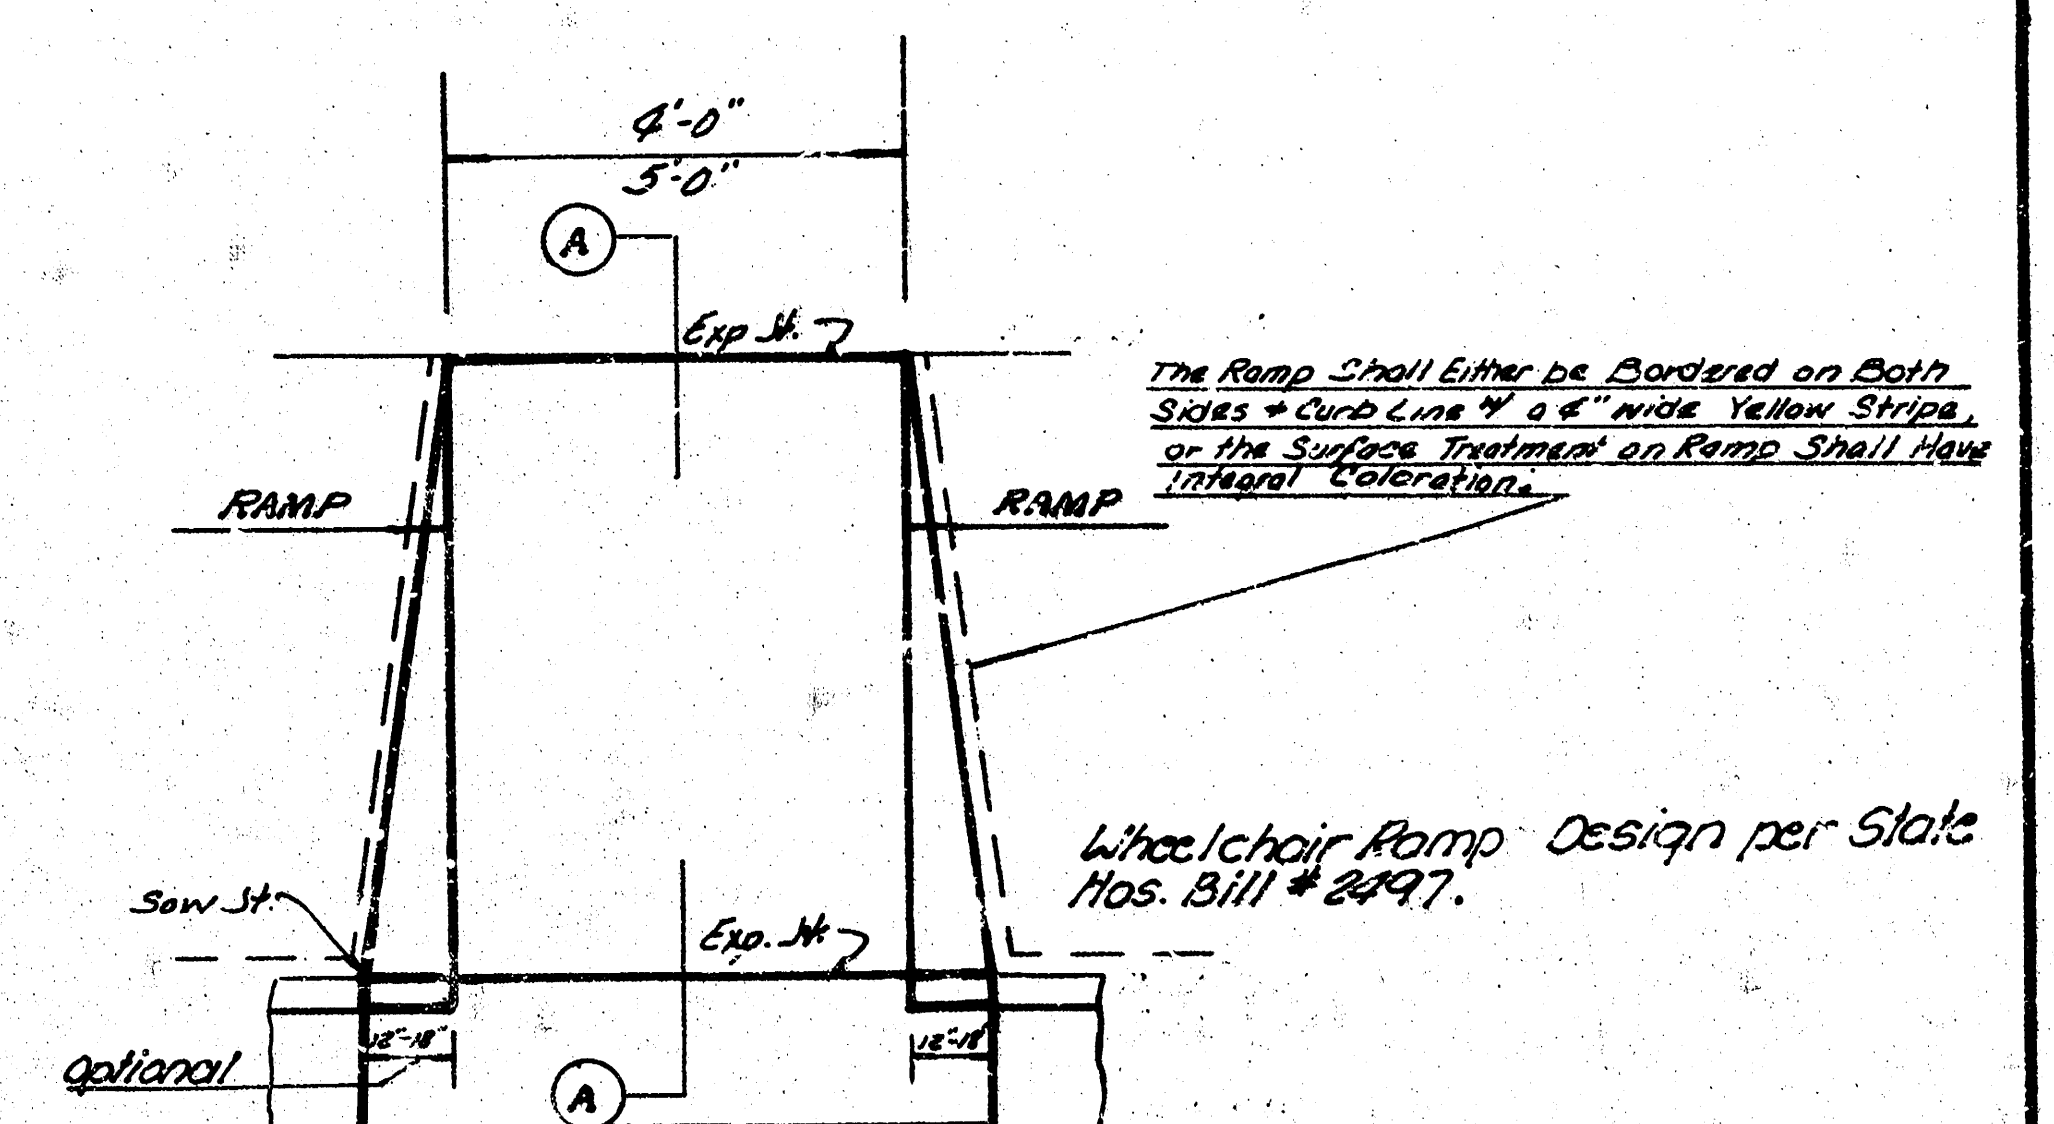



(*) Note: Rem. Comb. Cb. & Gtr. to nearest joint where practical.

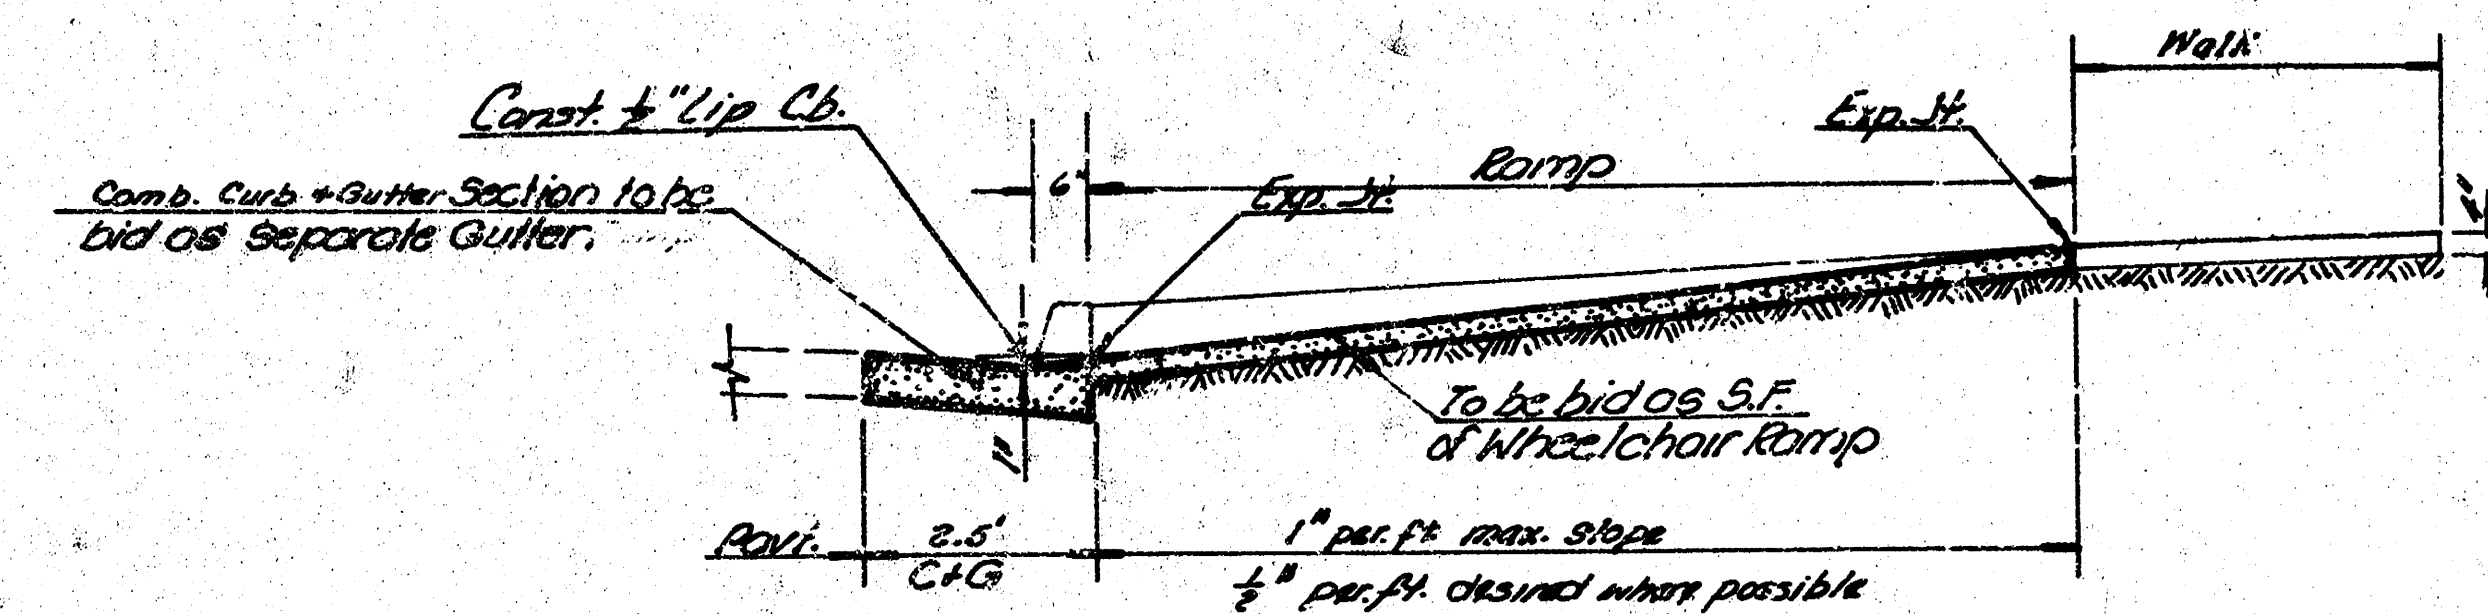

WHEELCHAIR RAMP

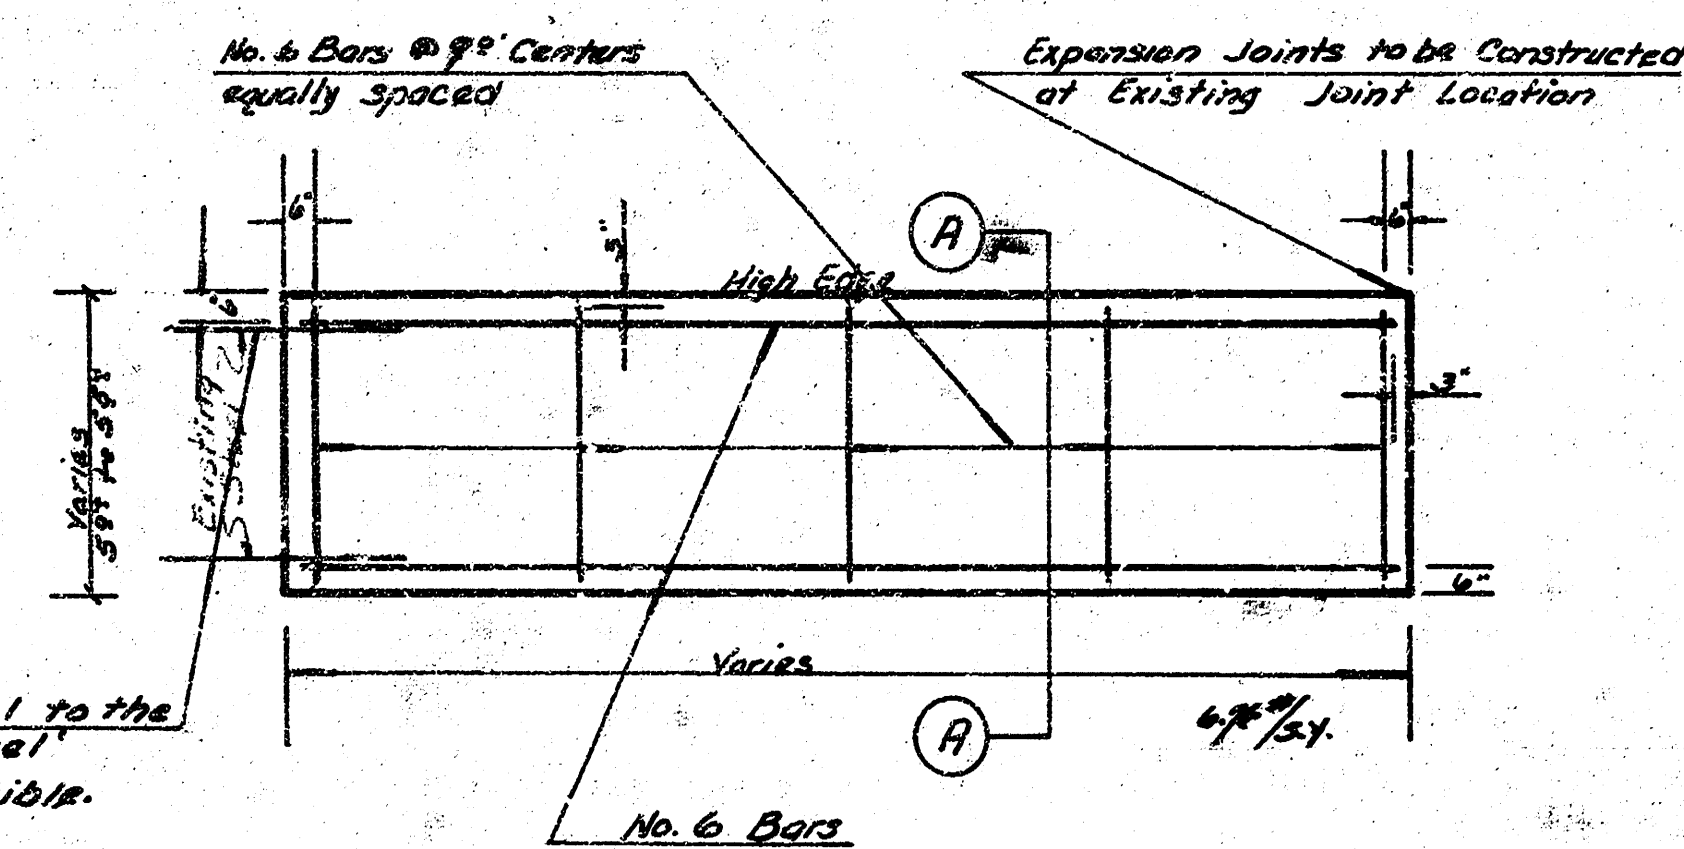

TYPICAL STEEL PATTERN

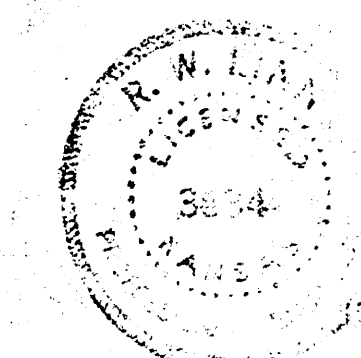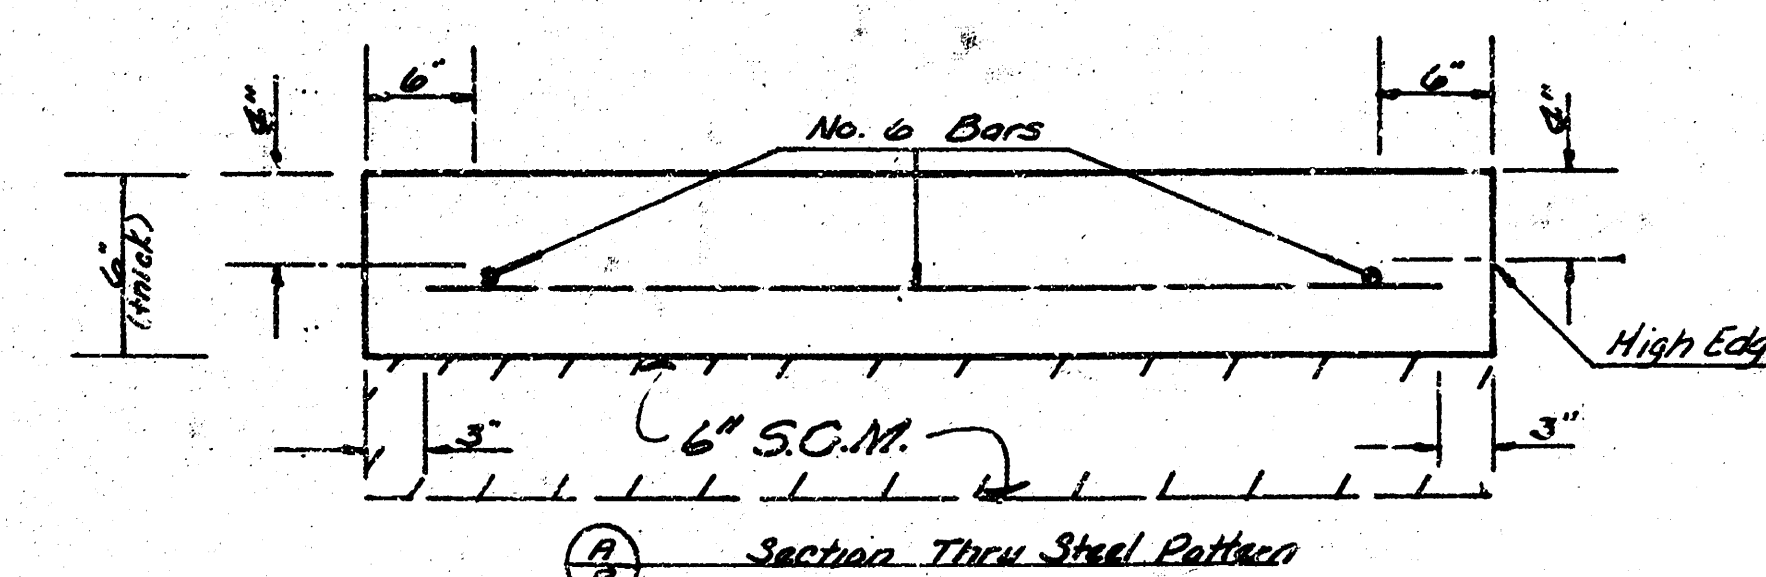


Survey Dittus
Plan Briggs & Benton
Est.
Checked

B.M. 110.48 N.E. Cor. of 2 Step from Bottom to Porch at House 815 So. Main St.
Base Line - 55.5' No. of 'iron in thimble' at S.L. of Orme St. and C.L. of Water St. So.



Scale: 1" = 20'

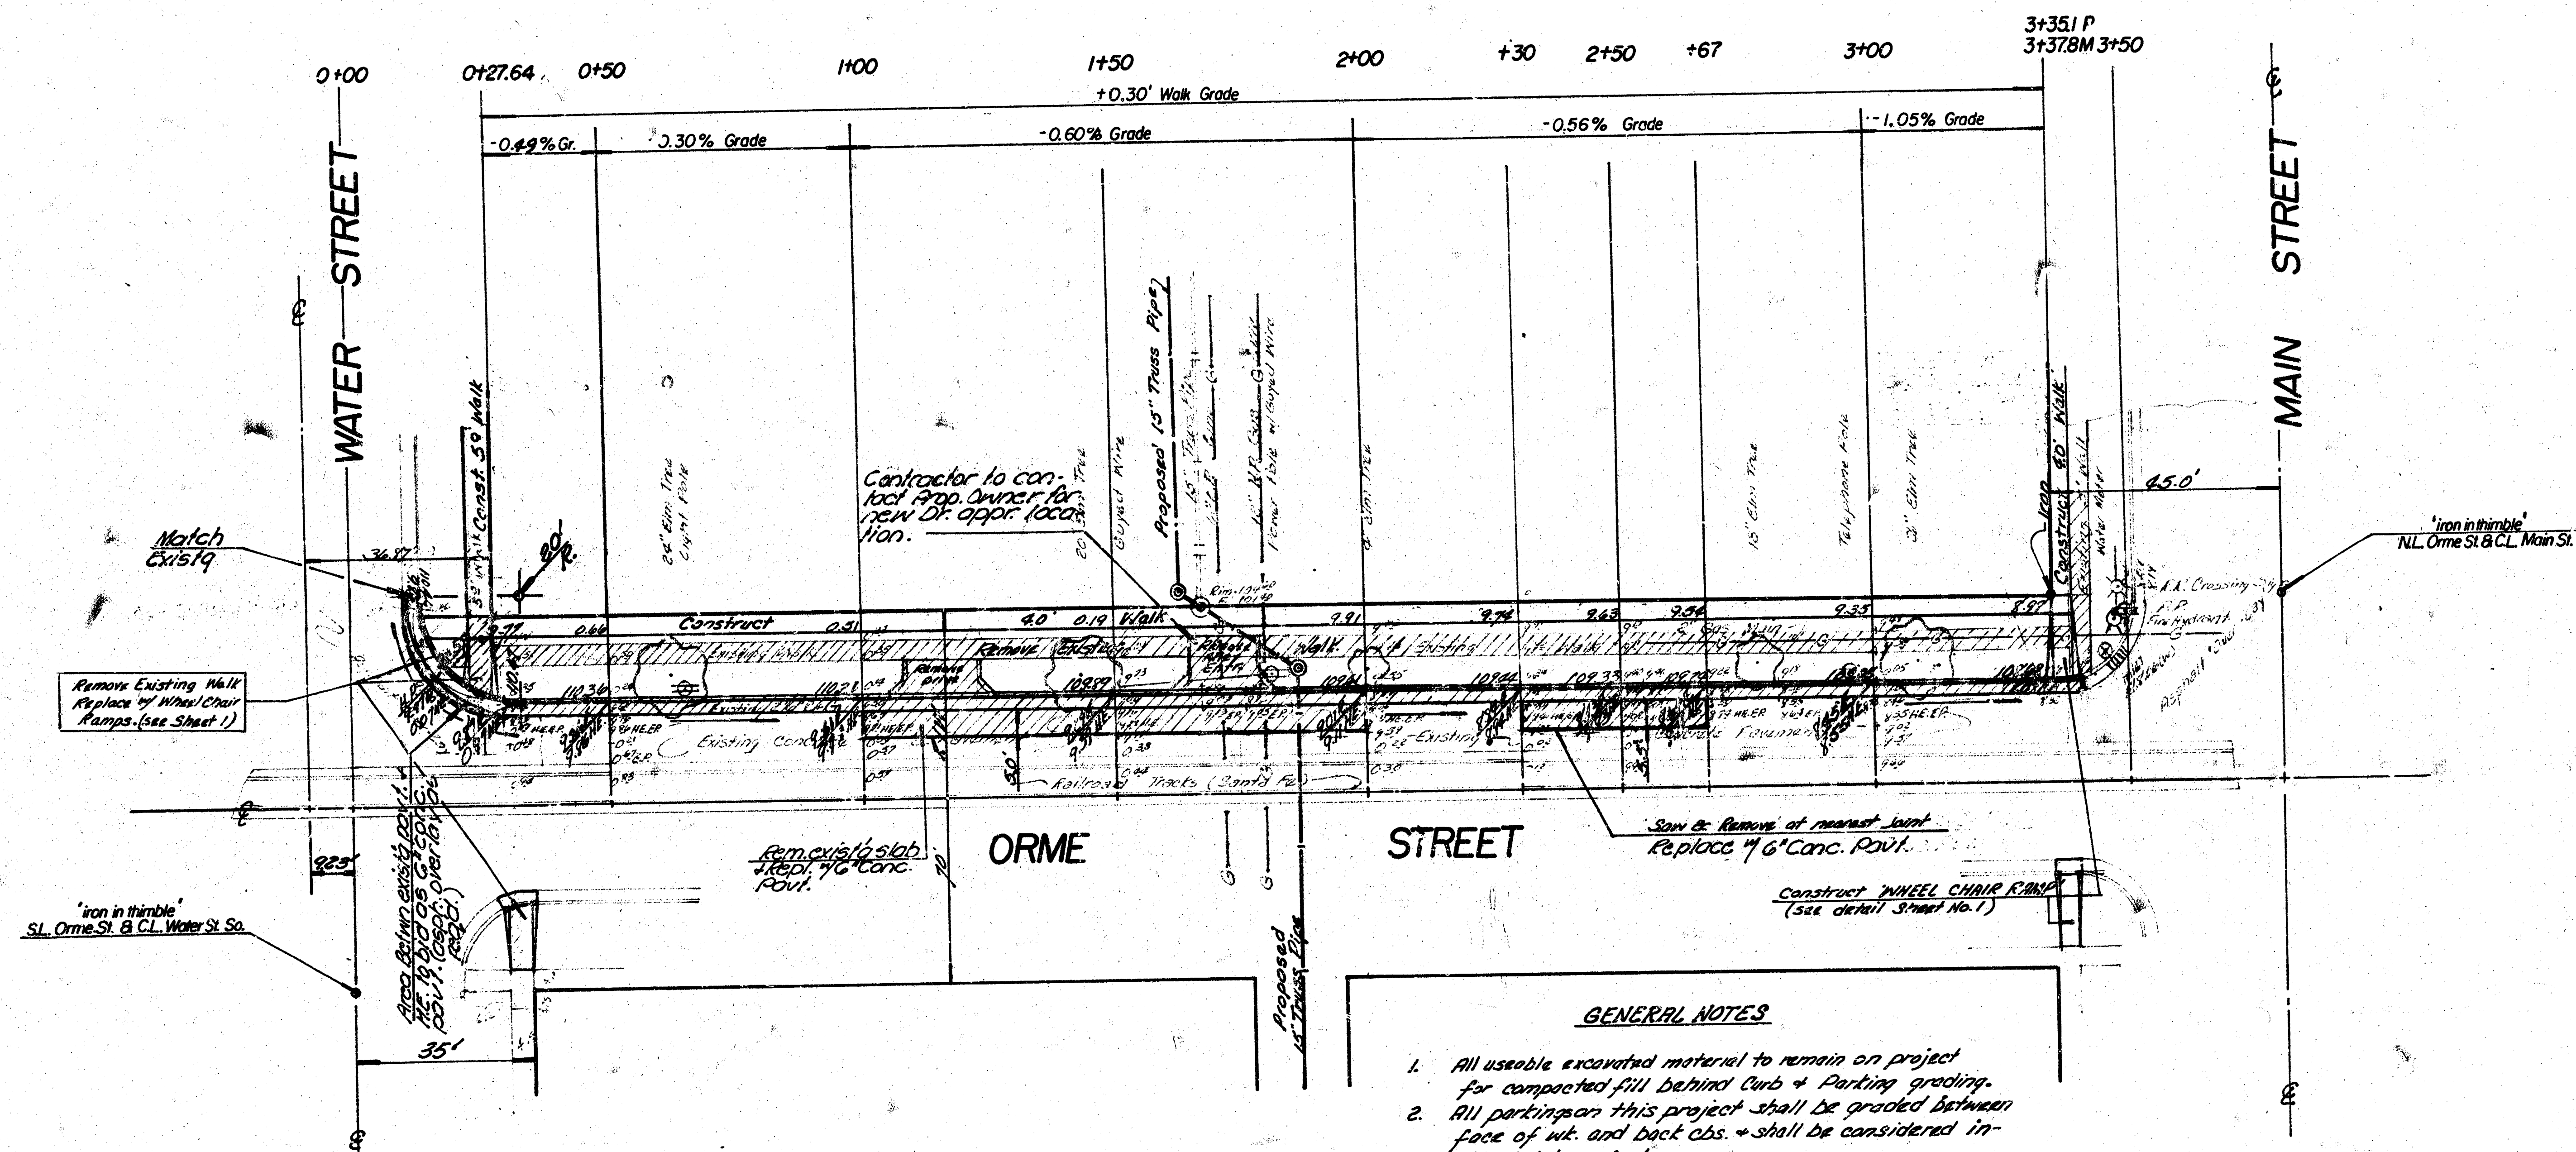

GENERAL NOTES

1. All useable excavated material to remain on project for compacted fill behind curb & parking grading.
2. All parking on this project shall be graded between face of wt. and back obs. & shall be considered incidental to project.
3. All conc. wall construction shall be on property line.
4. Engineer & Contractor to protect all 'irons' on this project.
5. Engineer shall determine in field amount of conc. pavl. to be removed & replaced on Orme St. to insure smooth transition.


CURB & GUTTER REPAIR
ORME ST.-WATER ST. to MAIN ST.
Project Number DAKS 575094

24
2/4

B.M. 110.48 N.E. Cor. of 2nd Step from Bottom to Porch at 815 So. Main St.
 BASE LINE 55.5' N & 14.4' E IRON-IN-THIMBLE AT C.L. OF ORME & WATER ST. SOUTH



Scale 1" = 20'

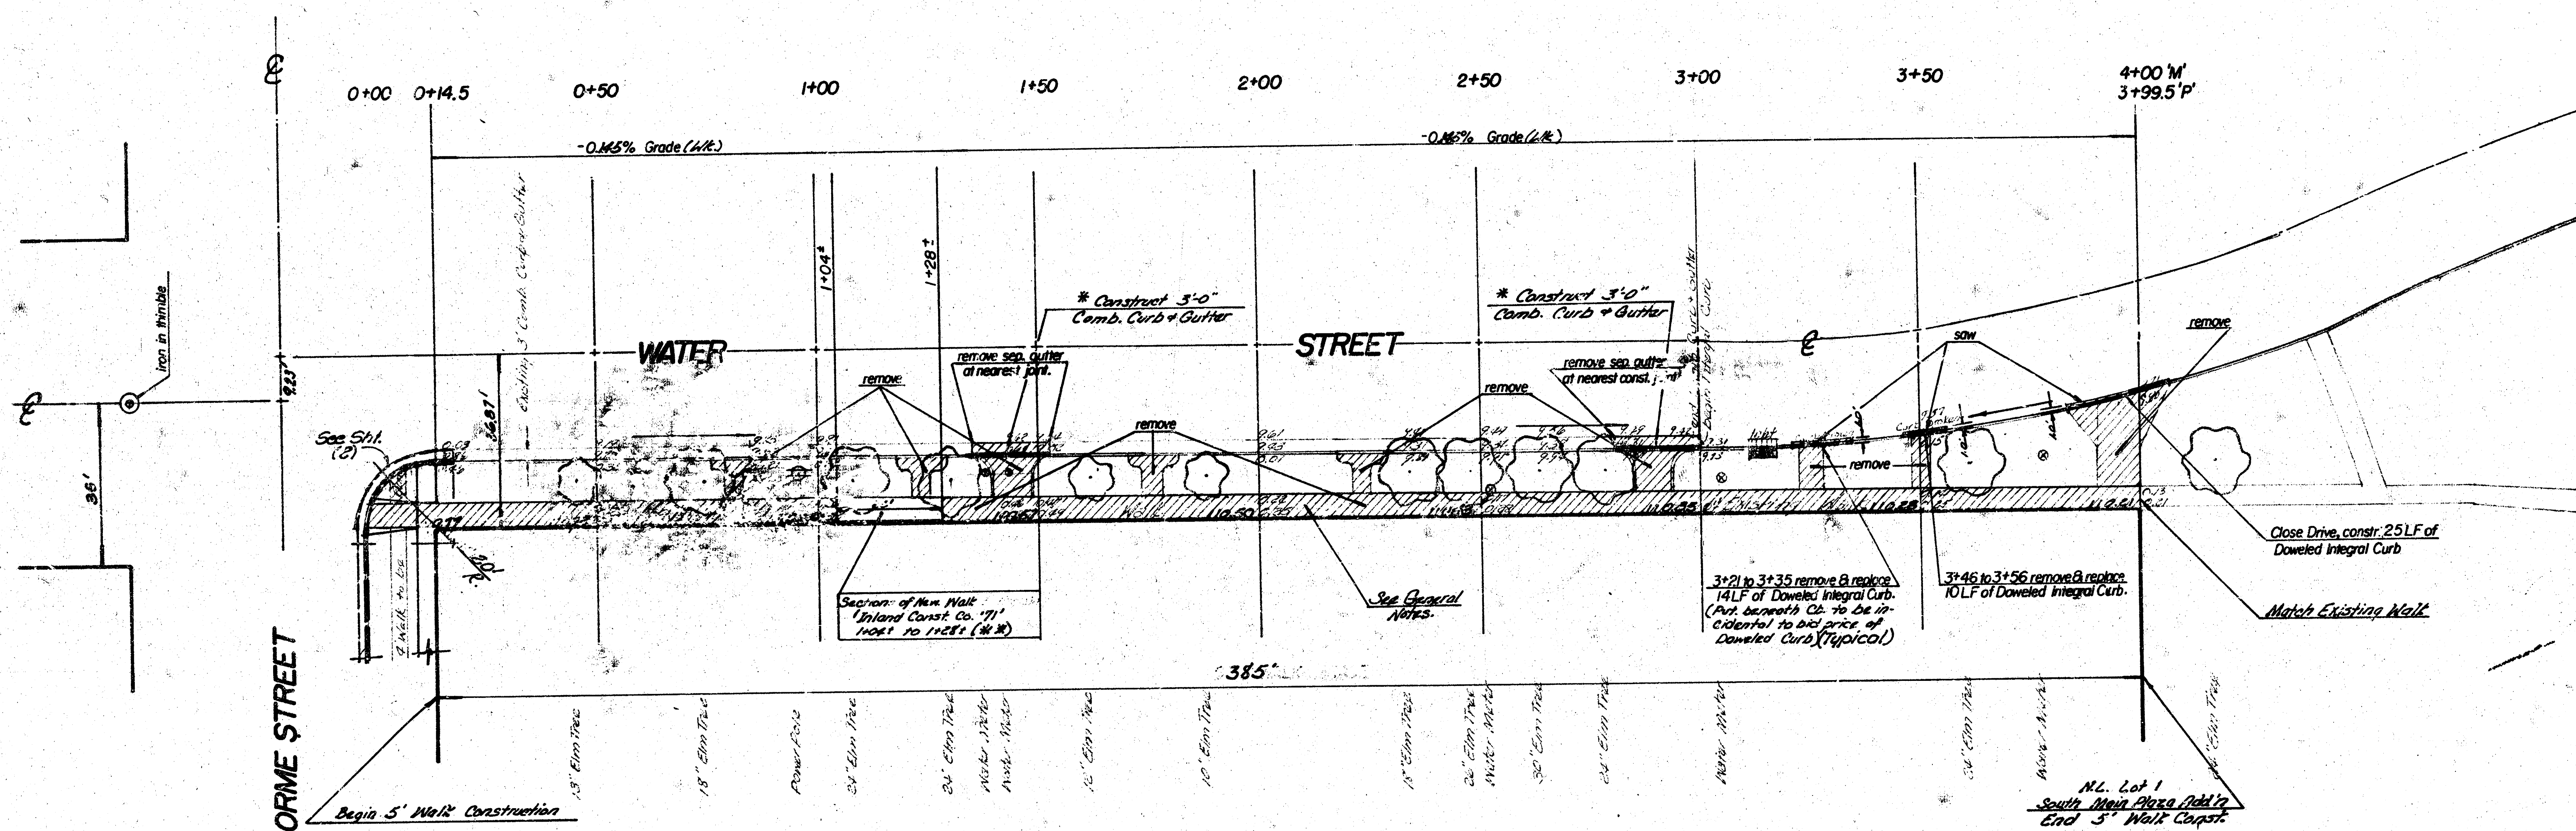

(***) Engr. Note: If this section of walk is not on E.R. to grade rem. + repl. by new walk const.

(*) See Note on Sht (1) of 4

WATER STREET
 PROJ. NO. DAKS575094


3/4

3/4

B.M. 110.48 NE. Cor. 2nd Step from Bottom to House at 815 S. Main

N
SCALE: 1" = 20'

(*) Note: Grade parking between Face of New Walk Construction and Back of existing Curb

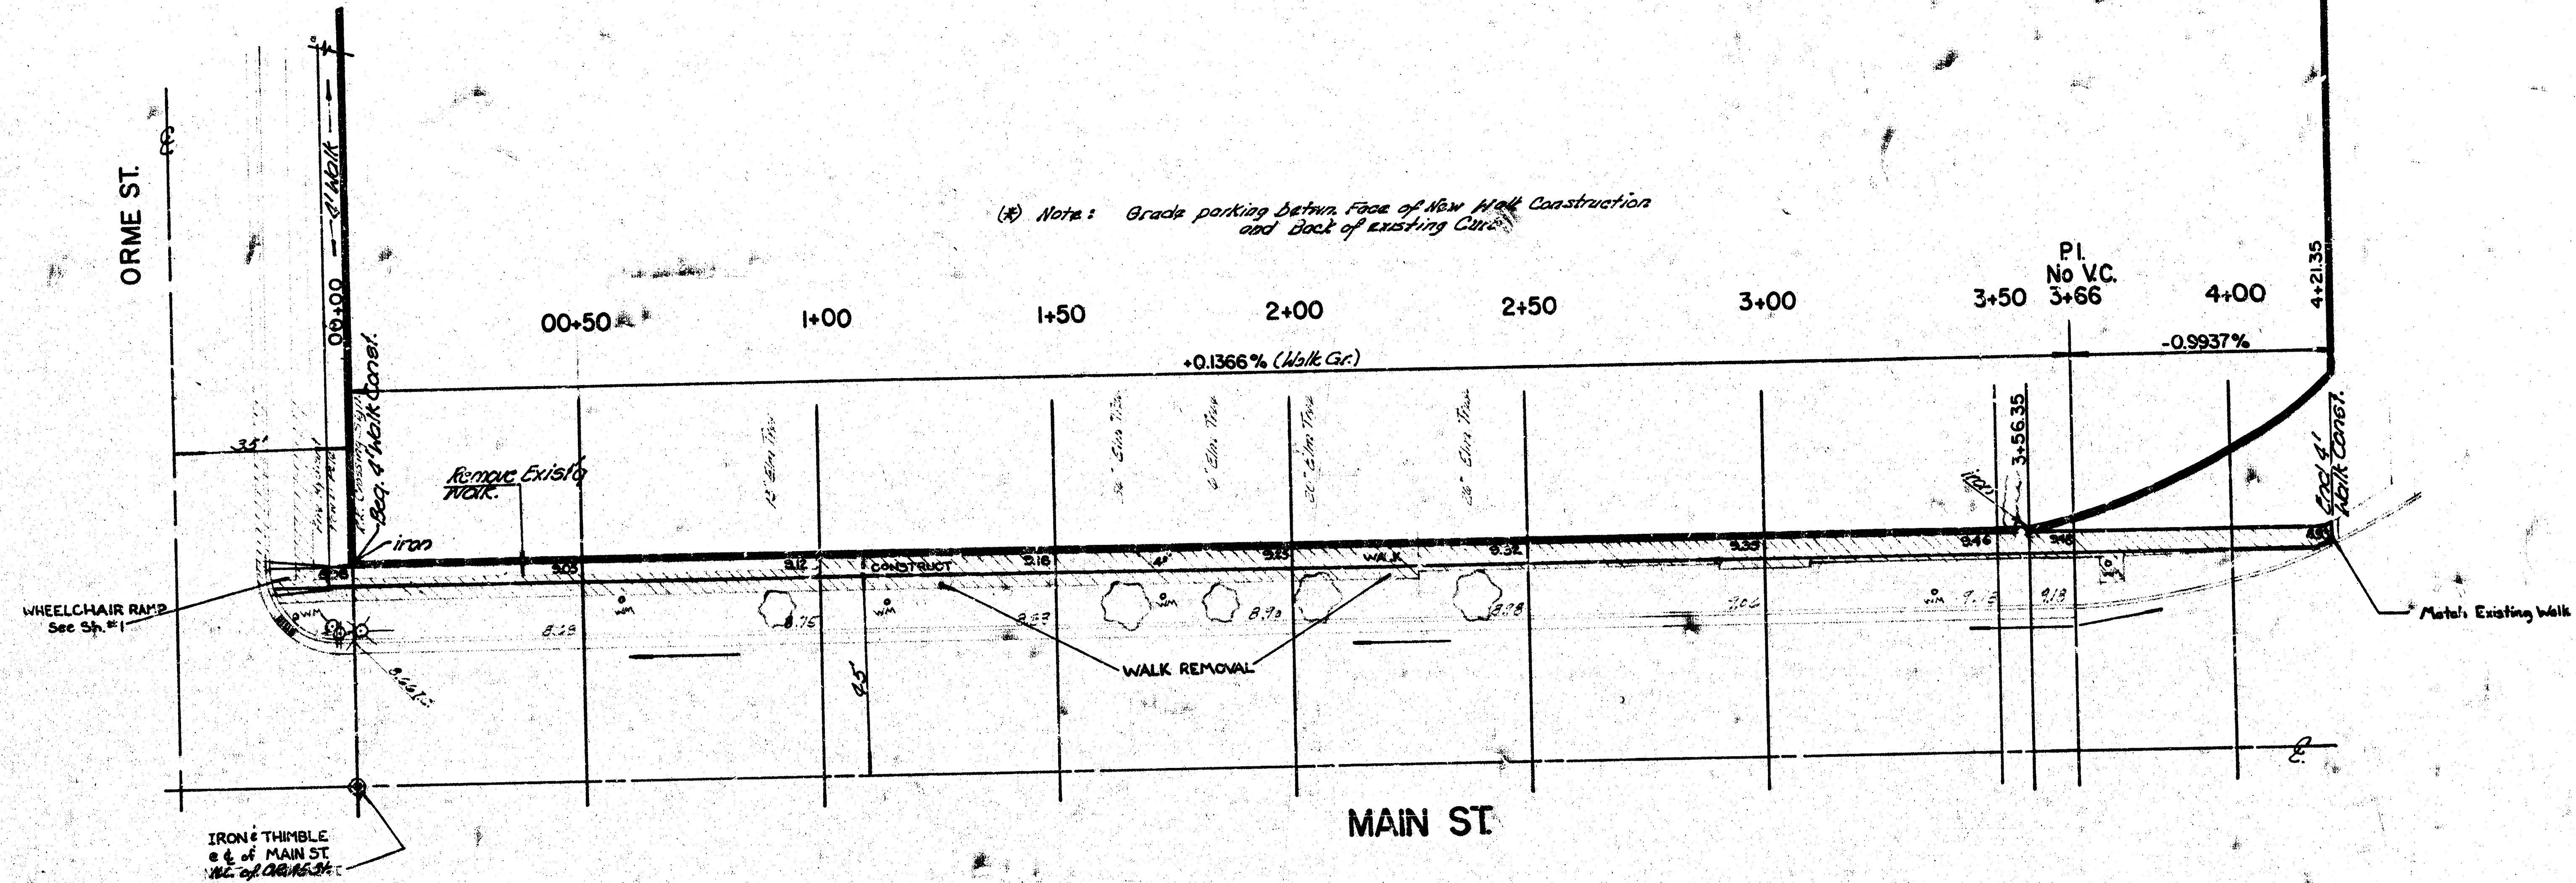

MAIN ST
WALK REPAIR
Proj. No. DAKS 575084