
PAVING PLAN 1943

ORME ST. - E. ROOSEVELT to W. QUENTIN

31' Conc. Int. Cb.

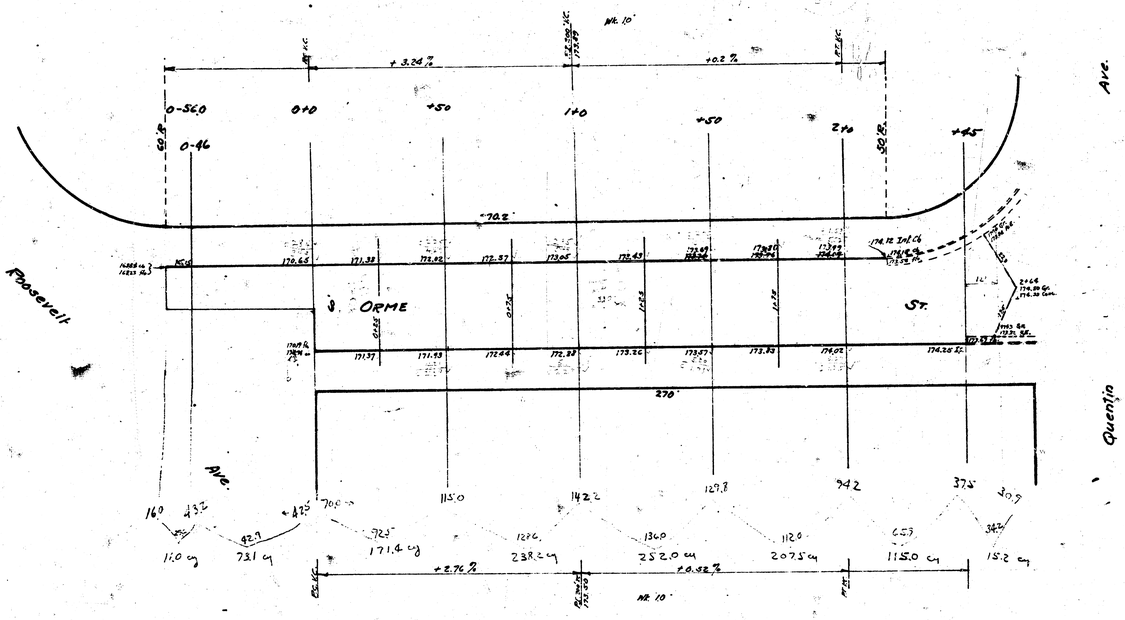

B.M. Elev 174.35 M.H. rim C. Quentin & C. Orme
168.78 "S" in Globe N. cb. Orme, 55' W. of E.L. Roosevelt Sa.

Property - 1093 ± sq yds
+10% 109.3
1191.7 sq yds