BK McG #4

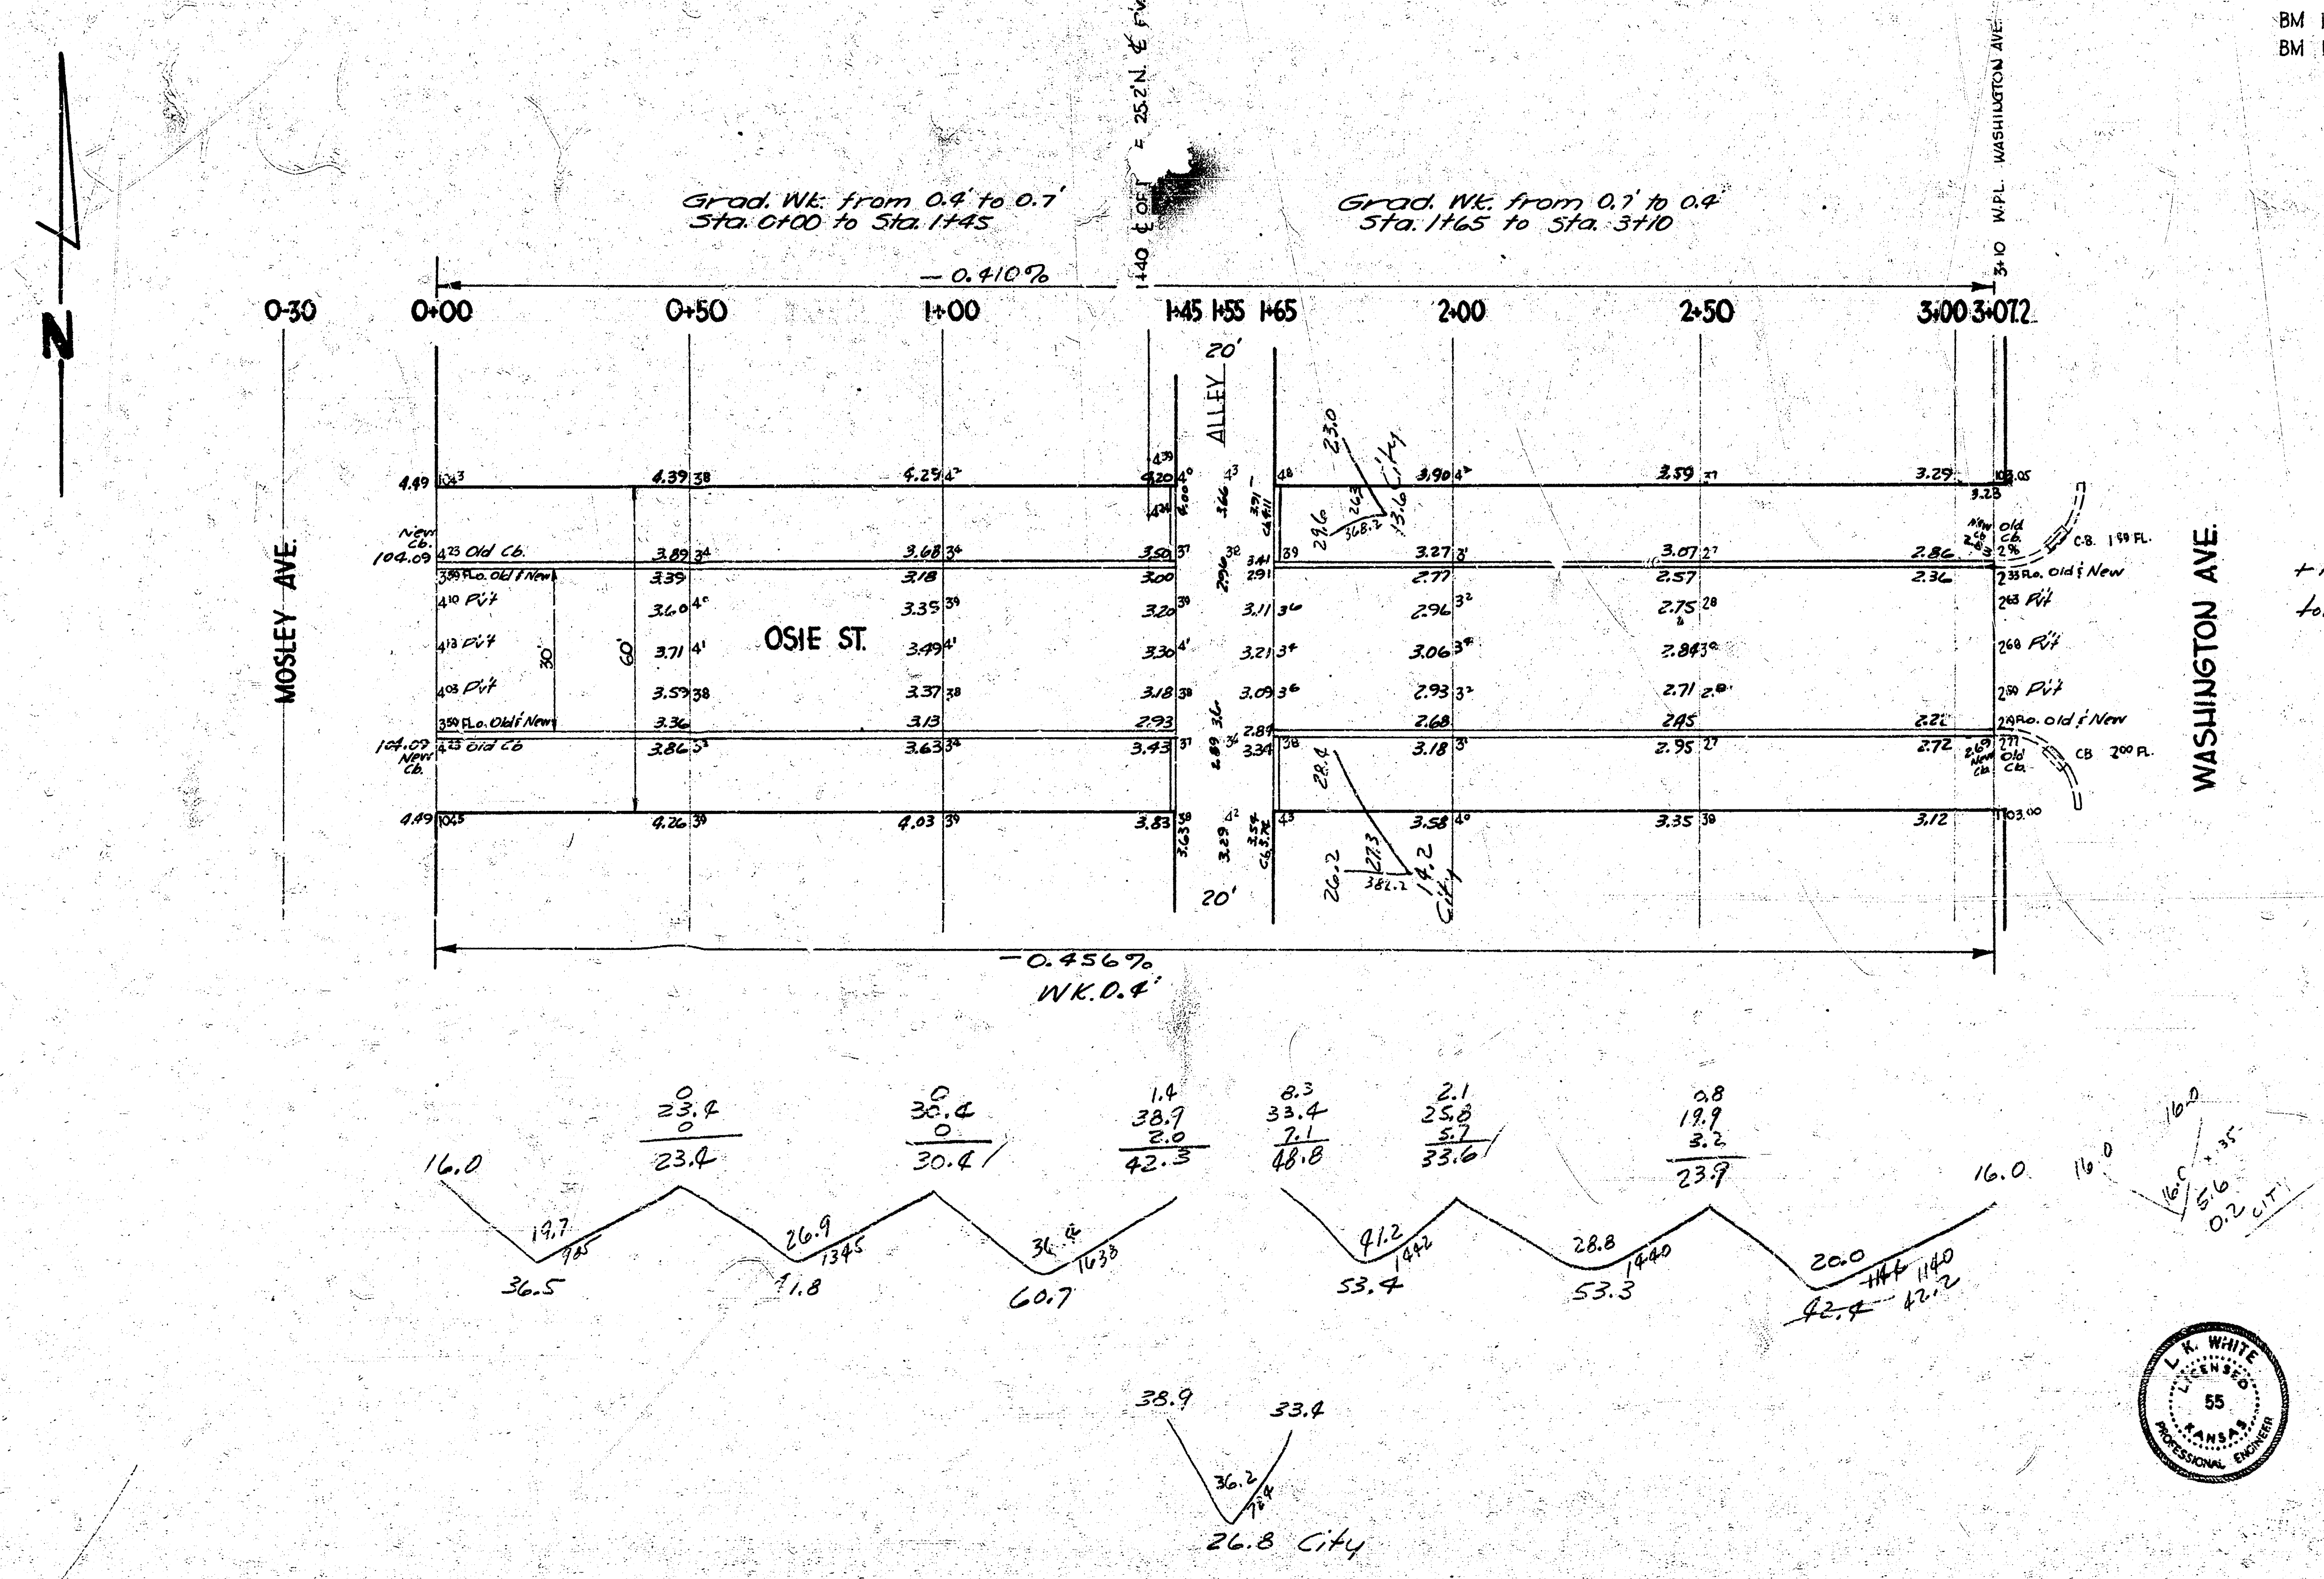
N
MOSLEY AVE.
WASHINGTON AVE.
OSIE ST.
ALLEY
Grad. Wk. from 0.4' to 0.7'
Sta. 0+00 to Sta. 1+45
Grad. Wk. from 0.7' to 0.4'
Sta. 1+65 to Sta. 3+10
1+40 ℄ of Pvt. = 25.2' N. ℄ Pvt.
3+10 W.P.L. WASHINGTON AVE.
– 0.410%
0-30
0+00
0+50
1+00
1+45
1+55
1+65
2+00
2+50
3+00
3+07.2
20'
60'
30'
–0.456%
WK. 0.4'
36.5
60.7
53.4
53.3
42.4
26.8 City

BM 104.15 "G" IN GLOBE W.L. MOSLEY N.C. OF OSIE
BM 102.96 "G" IN GLOBE ON CB. ℄ WK N. N.W. COR. OSIE & WASHINGTON
BM 102.82 STANDARD S.E. CORNER HARRY & WASHINGTON

Excav.

Prop.	City
36.5	26.8
49.8	14.2
60.7	13.6
53.4	54.6
53.3	+10% 5.5
42.4	total 60.1 Cu. Yds.
296.1	
+10% 29.6	
total 325.7 Cu. Yds.	

L. K. WHITE 55

4 Dnes

OSIE ST.
EL MOSLEY WL WASHINGTON
30' CONC. AND CB.
CITY OF WICHITA, KANS.
LK WHITE CITY ENGINEER
MAY, 1950 PRO. NO. C10-40

4 2 1 58

Book H-3

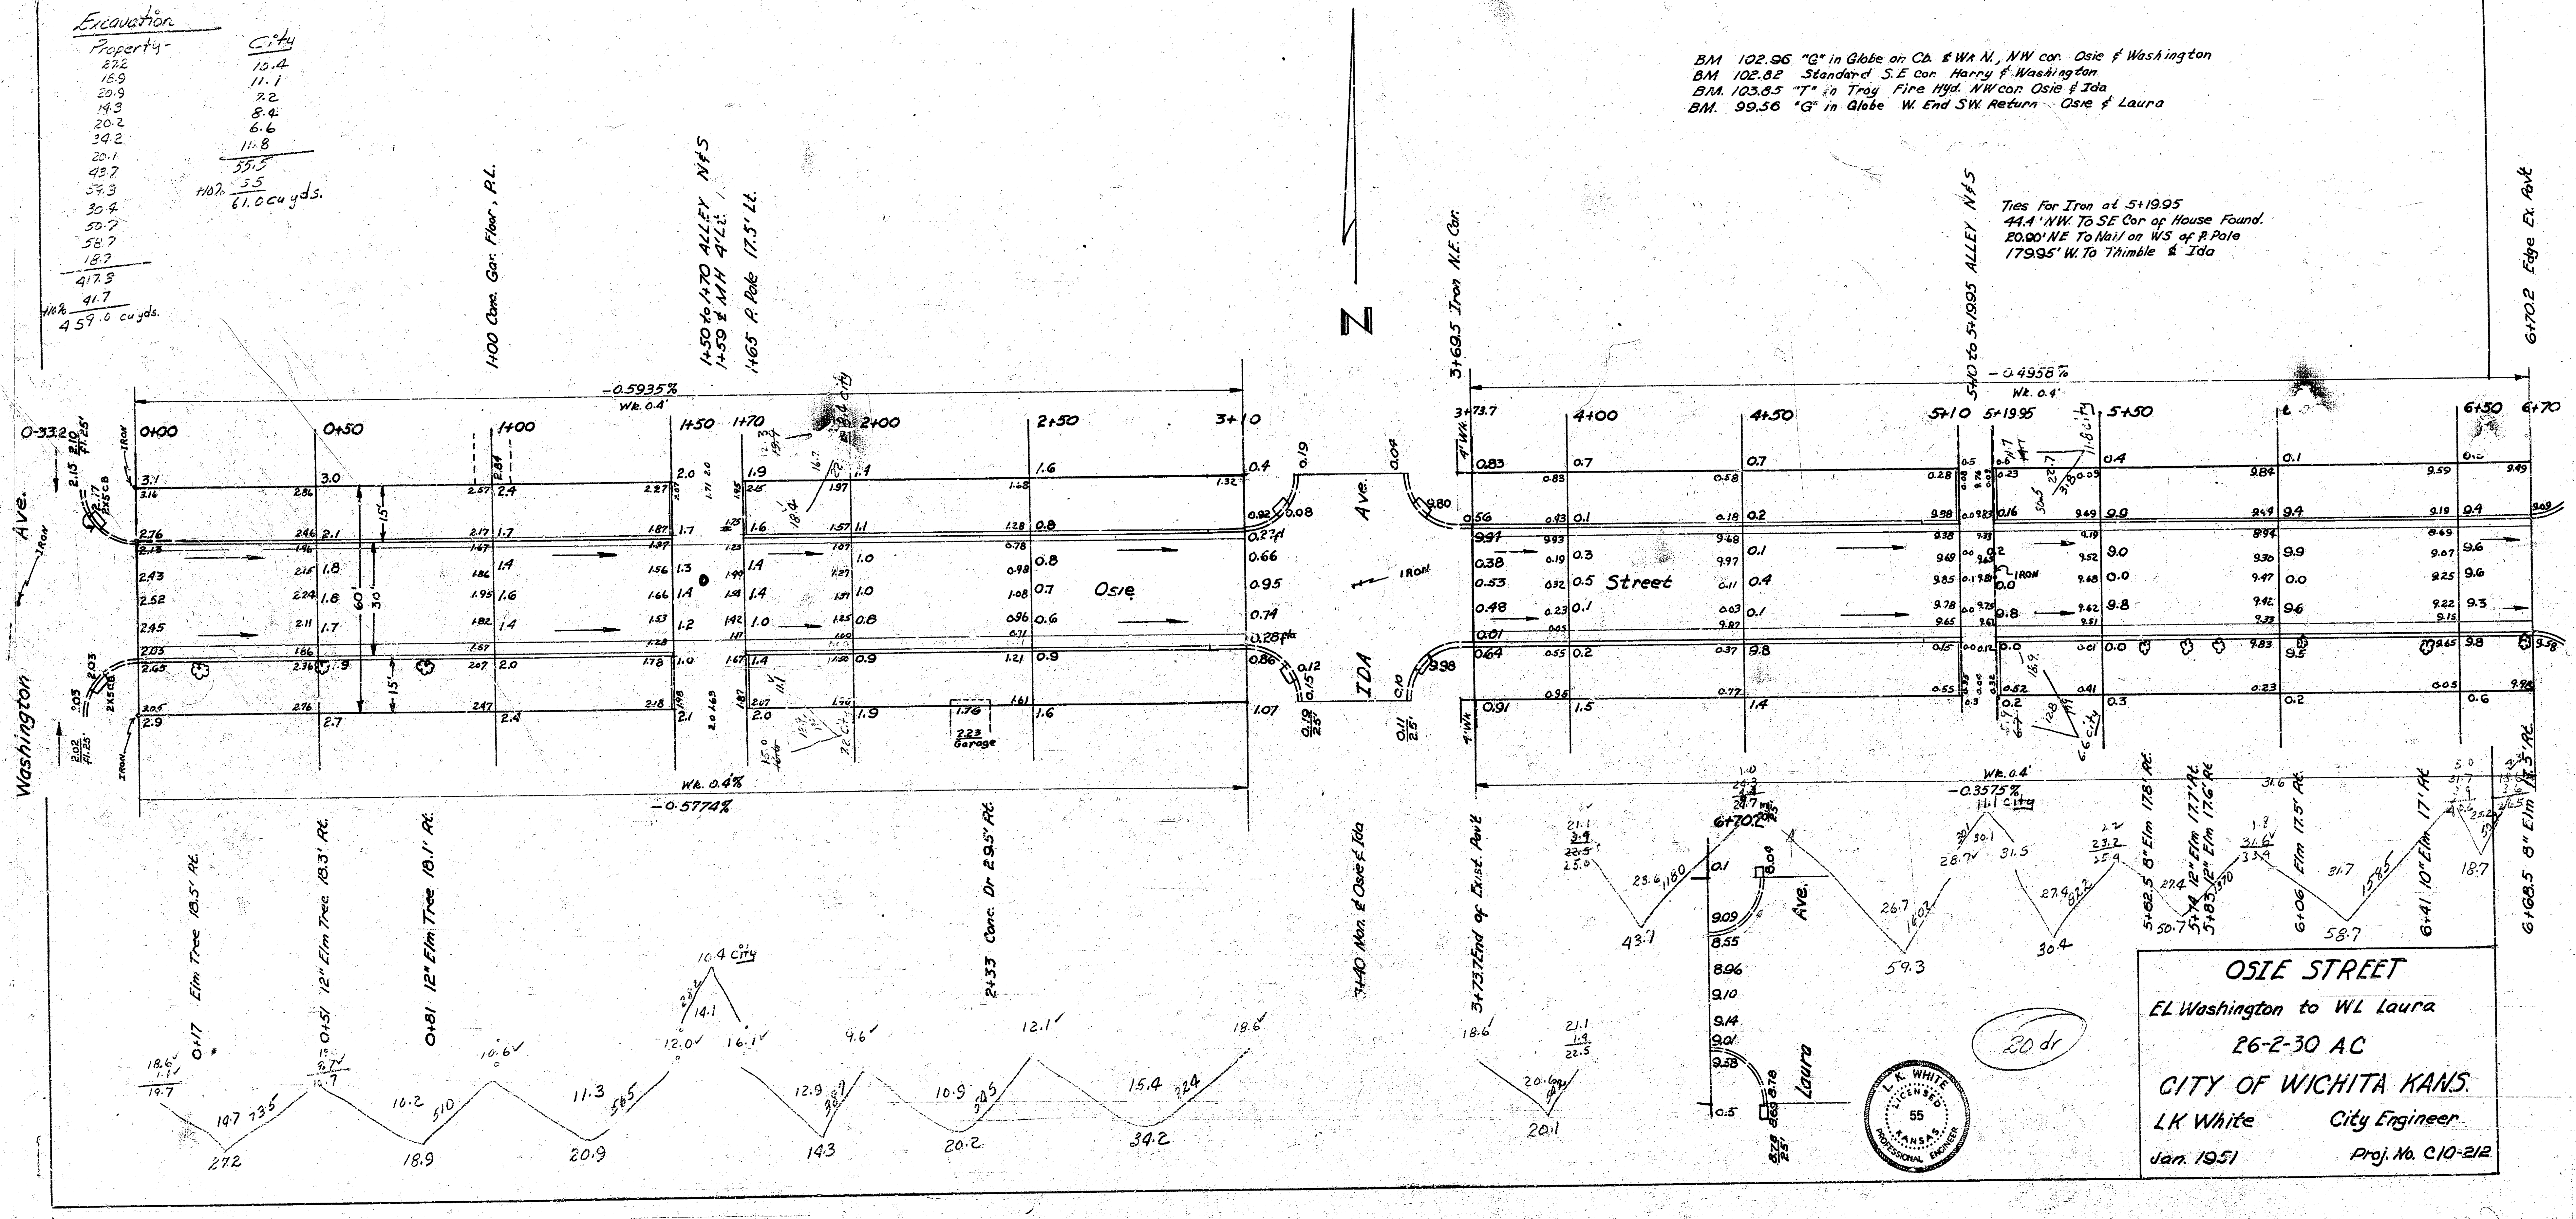
0-33.2
0+00
0+50
1+00
1+50
1+70
2+00
2+50
3+10
3+73.7
4+00
4+50
5+10
5+19.95
5+50
6+50
6+70
Washington Ave.
Osie
Street
IDA Ave.
Laura
N
IRON
Garage
1+00 Conc. Gar. Floor, P.L.
1+50 to 1+70 ALLEY N&S
1+59 ℄ MH 4' Lt.
1+65 P. Pole 17.5' Lt.
3+69.5 Iron N.E. Cor.
5+10 to 5+19.95 ALLEY N&S
6+70.2 Edge Ex. Pav't
-0.5935%
Wk. 0.4'
-0.5774%
Wk. 0.4%
-0.4958%
-0.3575%
0+17 Elm Tree 18.5' Rt.
0+51 12" Elm Tree 18.3' Rt.
0+81 12" Elm Tree 18.1' Rt.
2+33 Conc. Dr 29.5' Rt.
3+40 Mon. ℄ Osie & Ida
3+73.7 End of Exist. Pav't
6+70.2
5+62.5 8" Elm 17.8' Rt.
5+74 12" Elm 17.7' Rt.
5+83 12" Elm 17.6' Rt.
6+06 Elm 17.5' Rt.
6+41 10" Elm 17' Rt.
6+68.5 8" Elm 17.5' Rt.
10.4 City
11.1 City
6.6 City
27.2
18.9
20.9
14.3
20.2
34.2
20.1
43.7
59.3
30.4
50.7
58.7
18.7

Excavation

Property-	City
27.2	10.4
18.9	11.1
20.9	7.2
14.3	8.4
20.2	6.6
34.2	11.8
20.1	55.5
43.7	+10% 5.5
57.3	61.0 cu yds.
30.4	
50.7	
58.7	
18.7	
417.3	
+10% 41.7	
459.0 cu yds.	

BM 102.96 "G" in Globe on Cb. & Wk N., NW cor. Osie & Washington
BM 102.82 Standard S.E cor. Harry & Washington
BM. 103.85 "T" in Troy Fire Hyd. NW cor. Osie & Ida
BM. 99.56 "G" in Globe W. End SW. Return Osie & Laura

Ties For Iron at 5+19.95
44.4' NW. To SE Cor of House Found.
20.90' NE To Nail on WS of P. Pole
179.95' W. To Thimble ℄ Ida

20 dr

L. K. WHITE 55

OSIE STREET
EL Washington to WL Laura
26-2-30 AC
CITY OF WICHITA KANS.
LK White City Engineer
Jan. 1951 Proj. No. C10-212