Palisade - S.C. Lincoln to N.C. Bayley
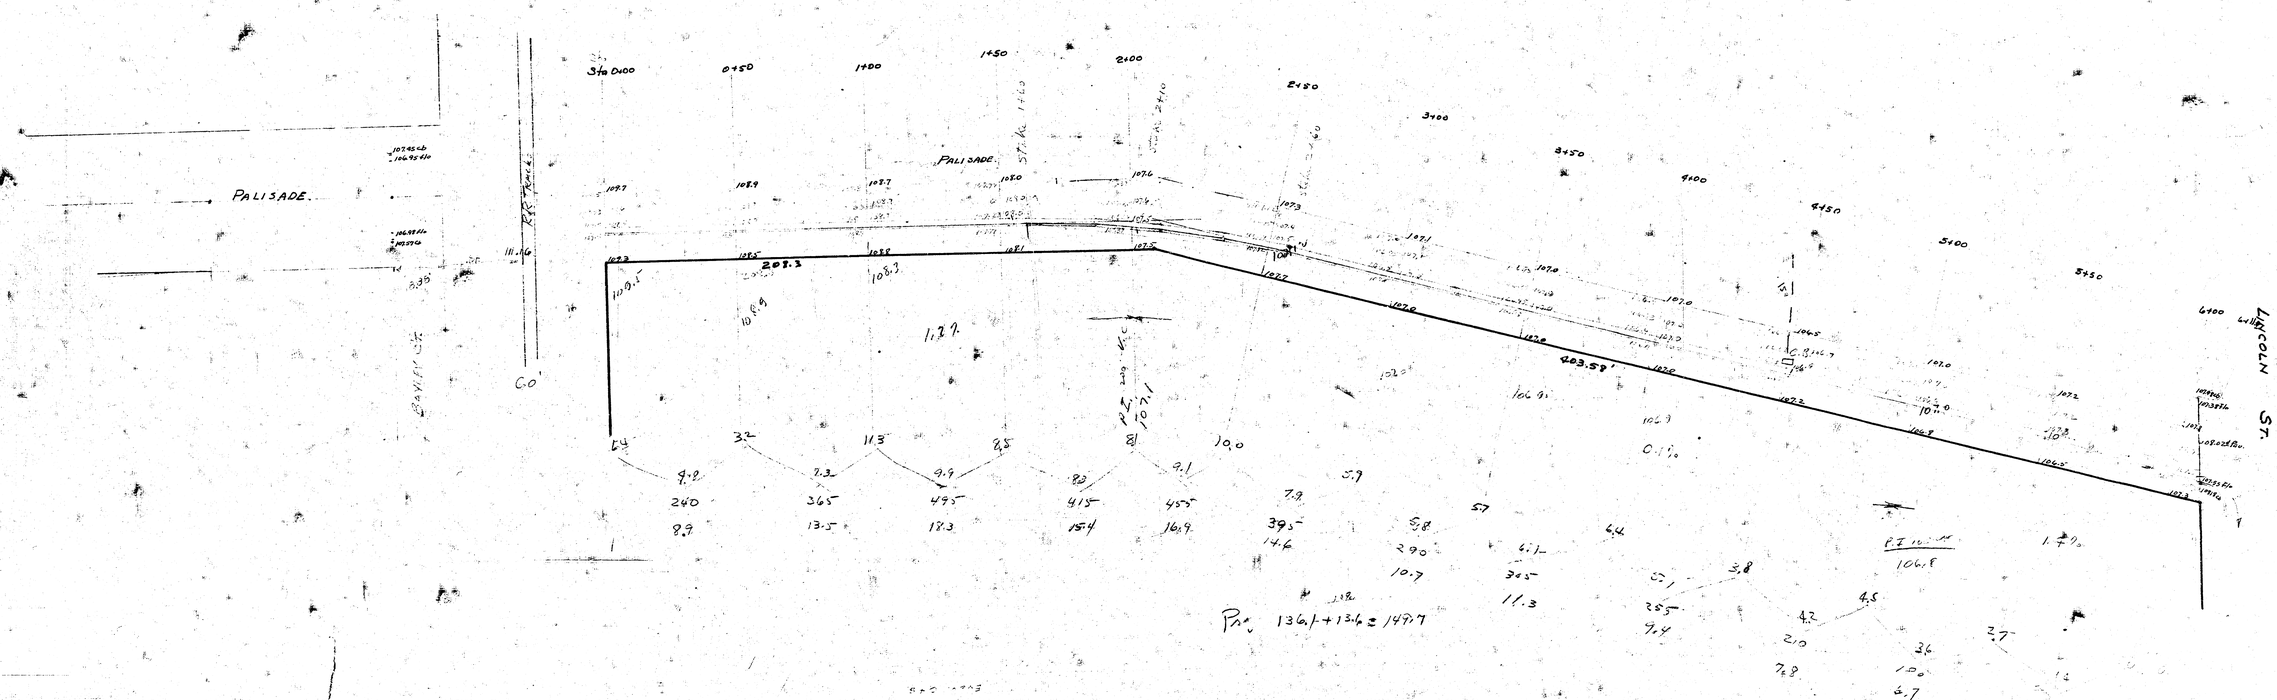
B.M. 107.35' Iron in Thim. C. Palisade & S.S. Bayley