






CITY OF WICHITA KANSAS B.E. SMITH CITY ENGINEER

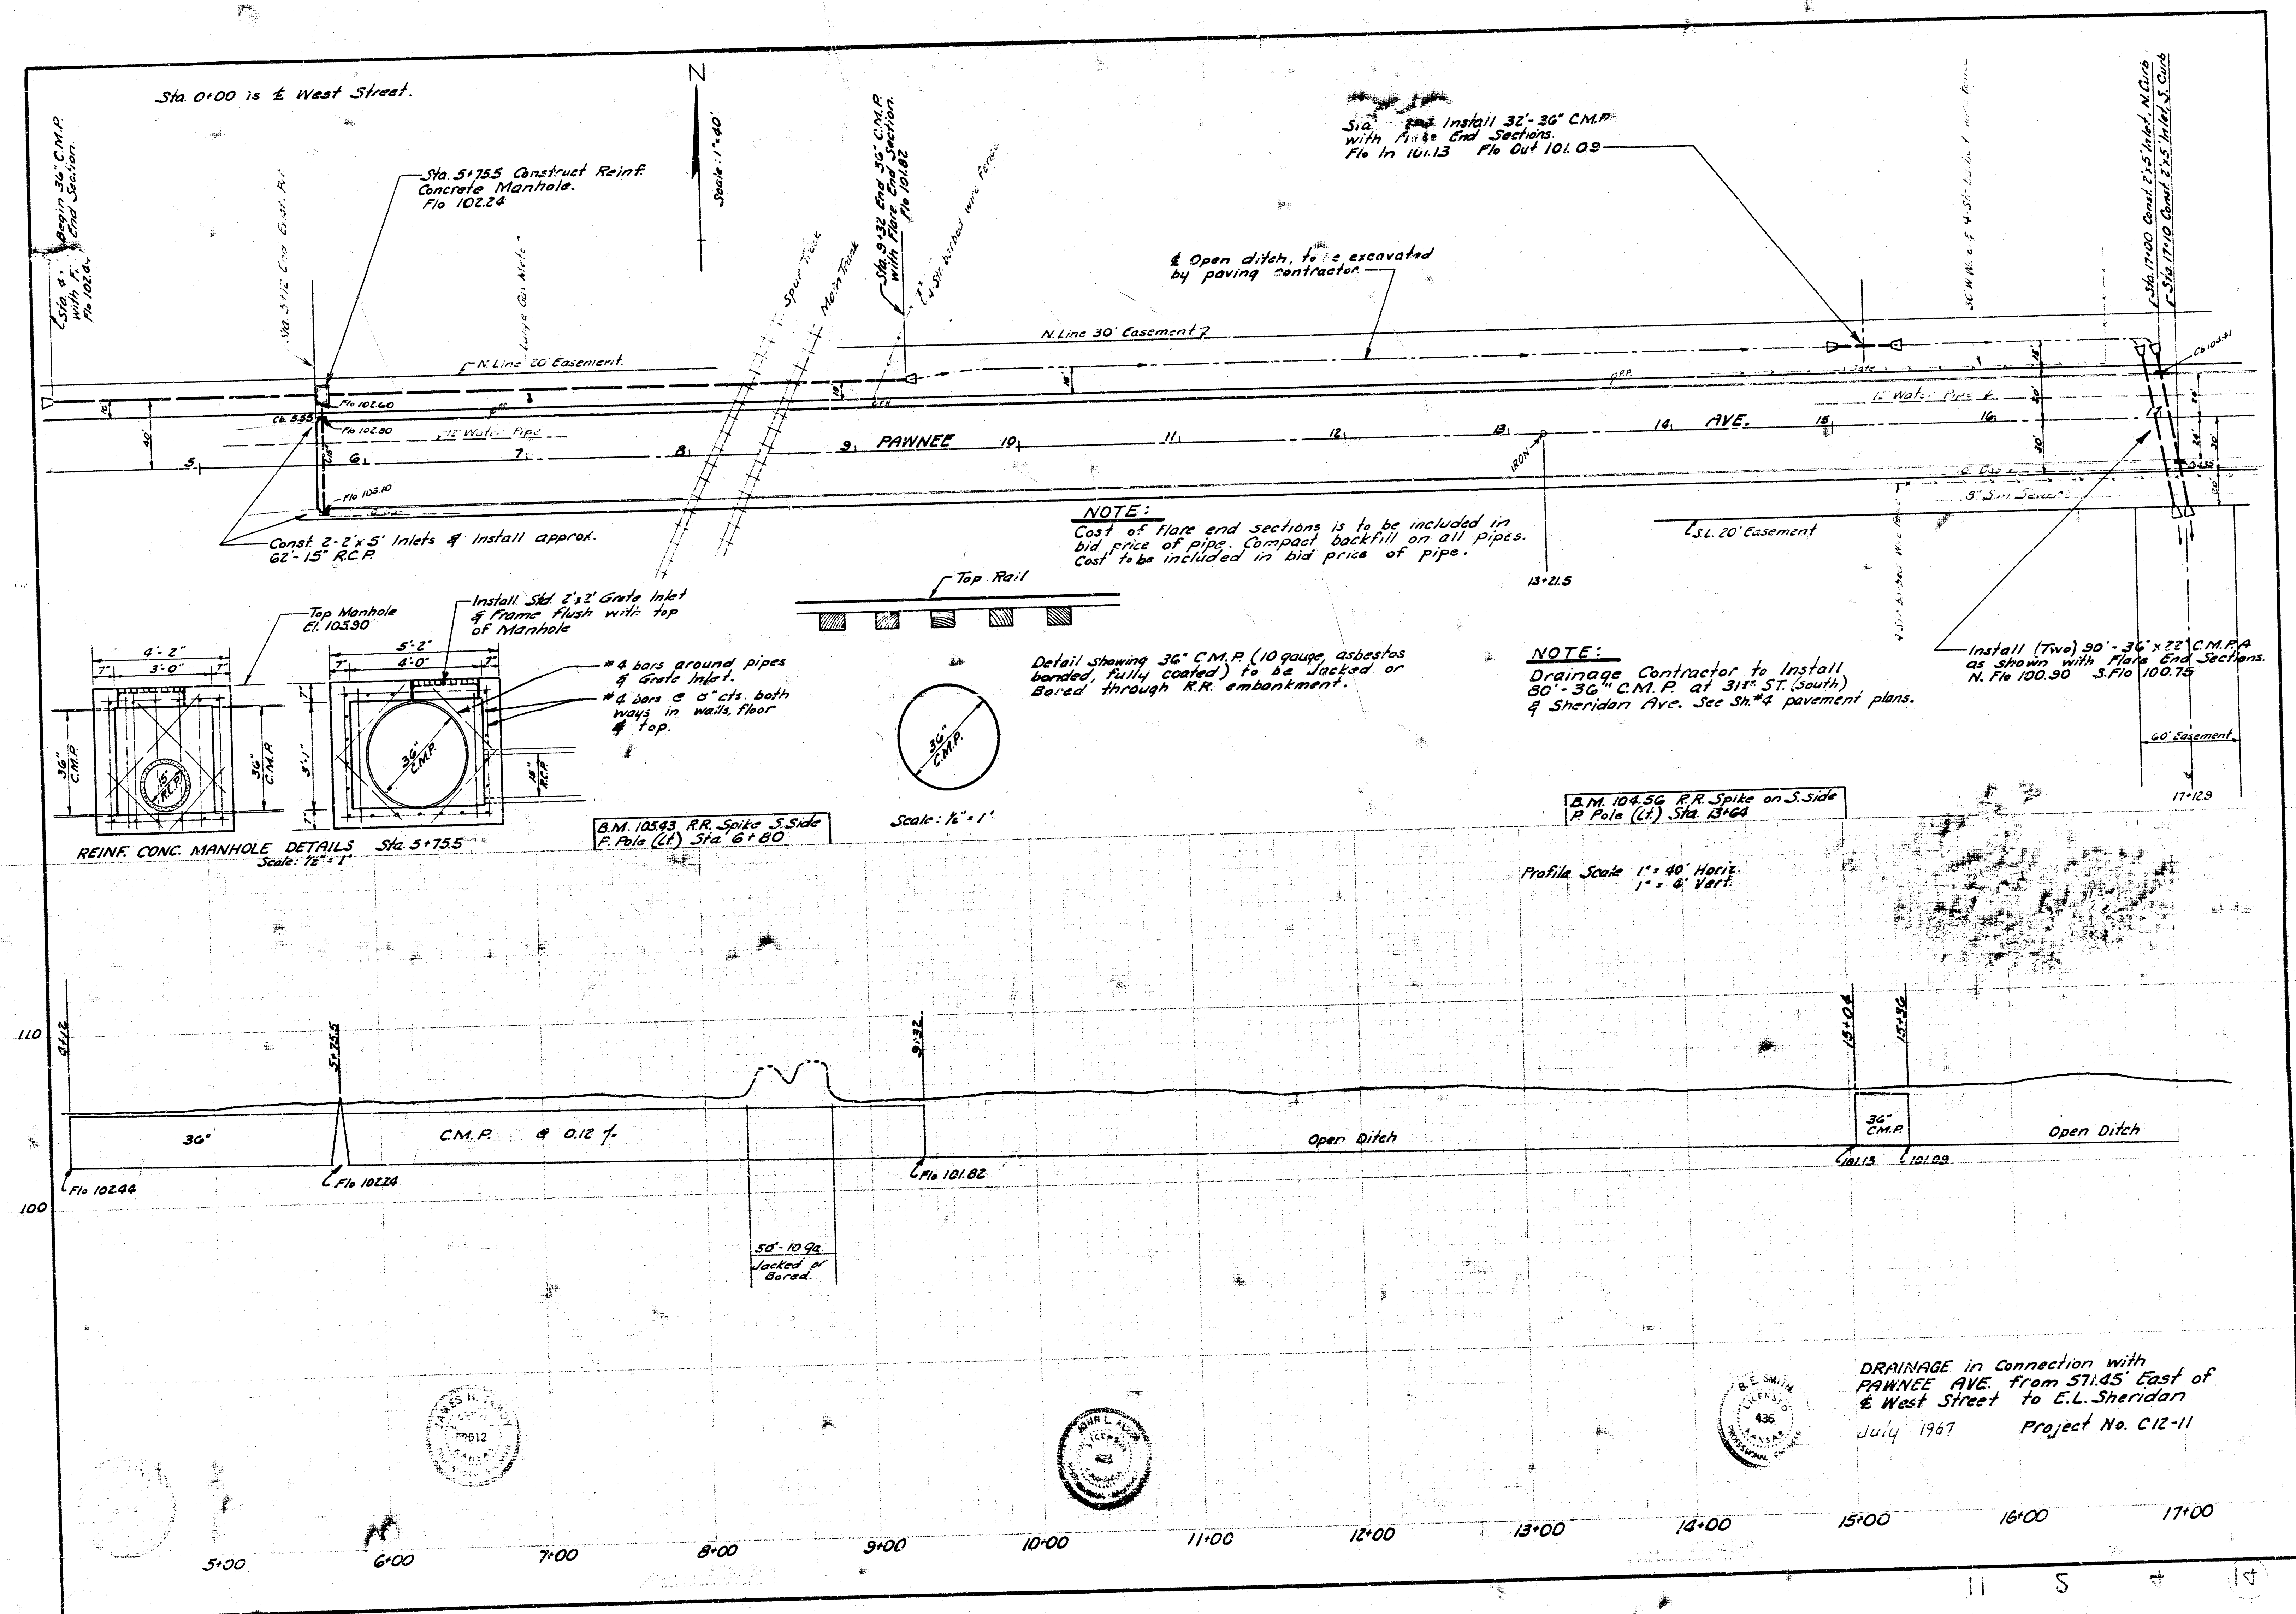

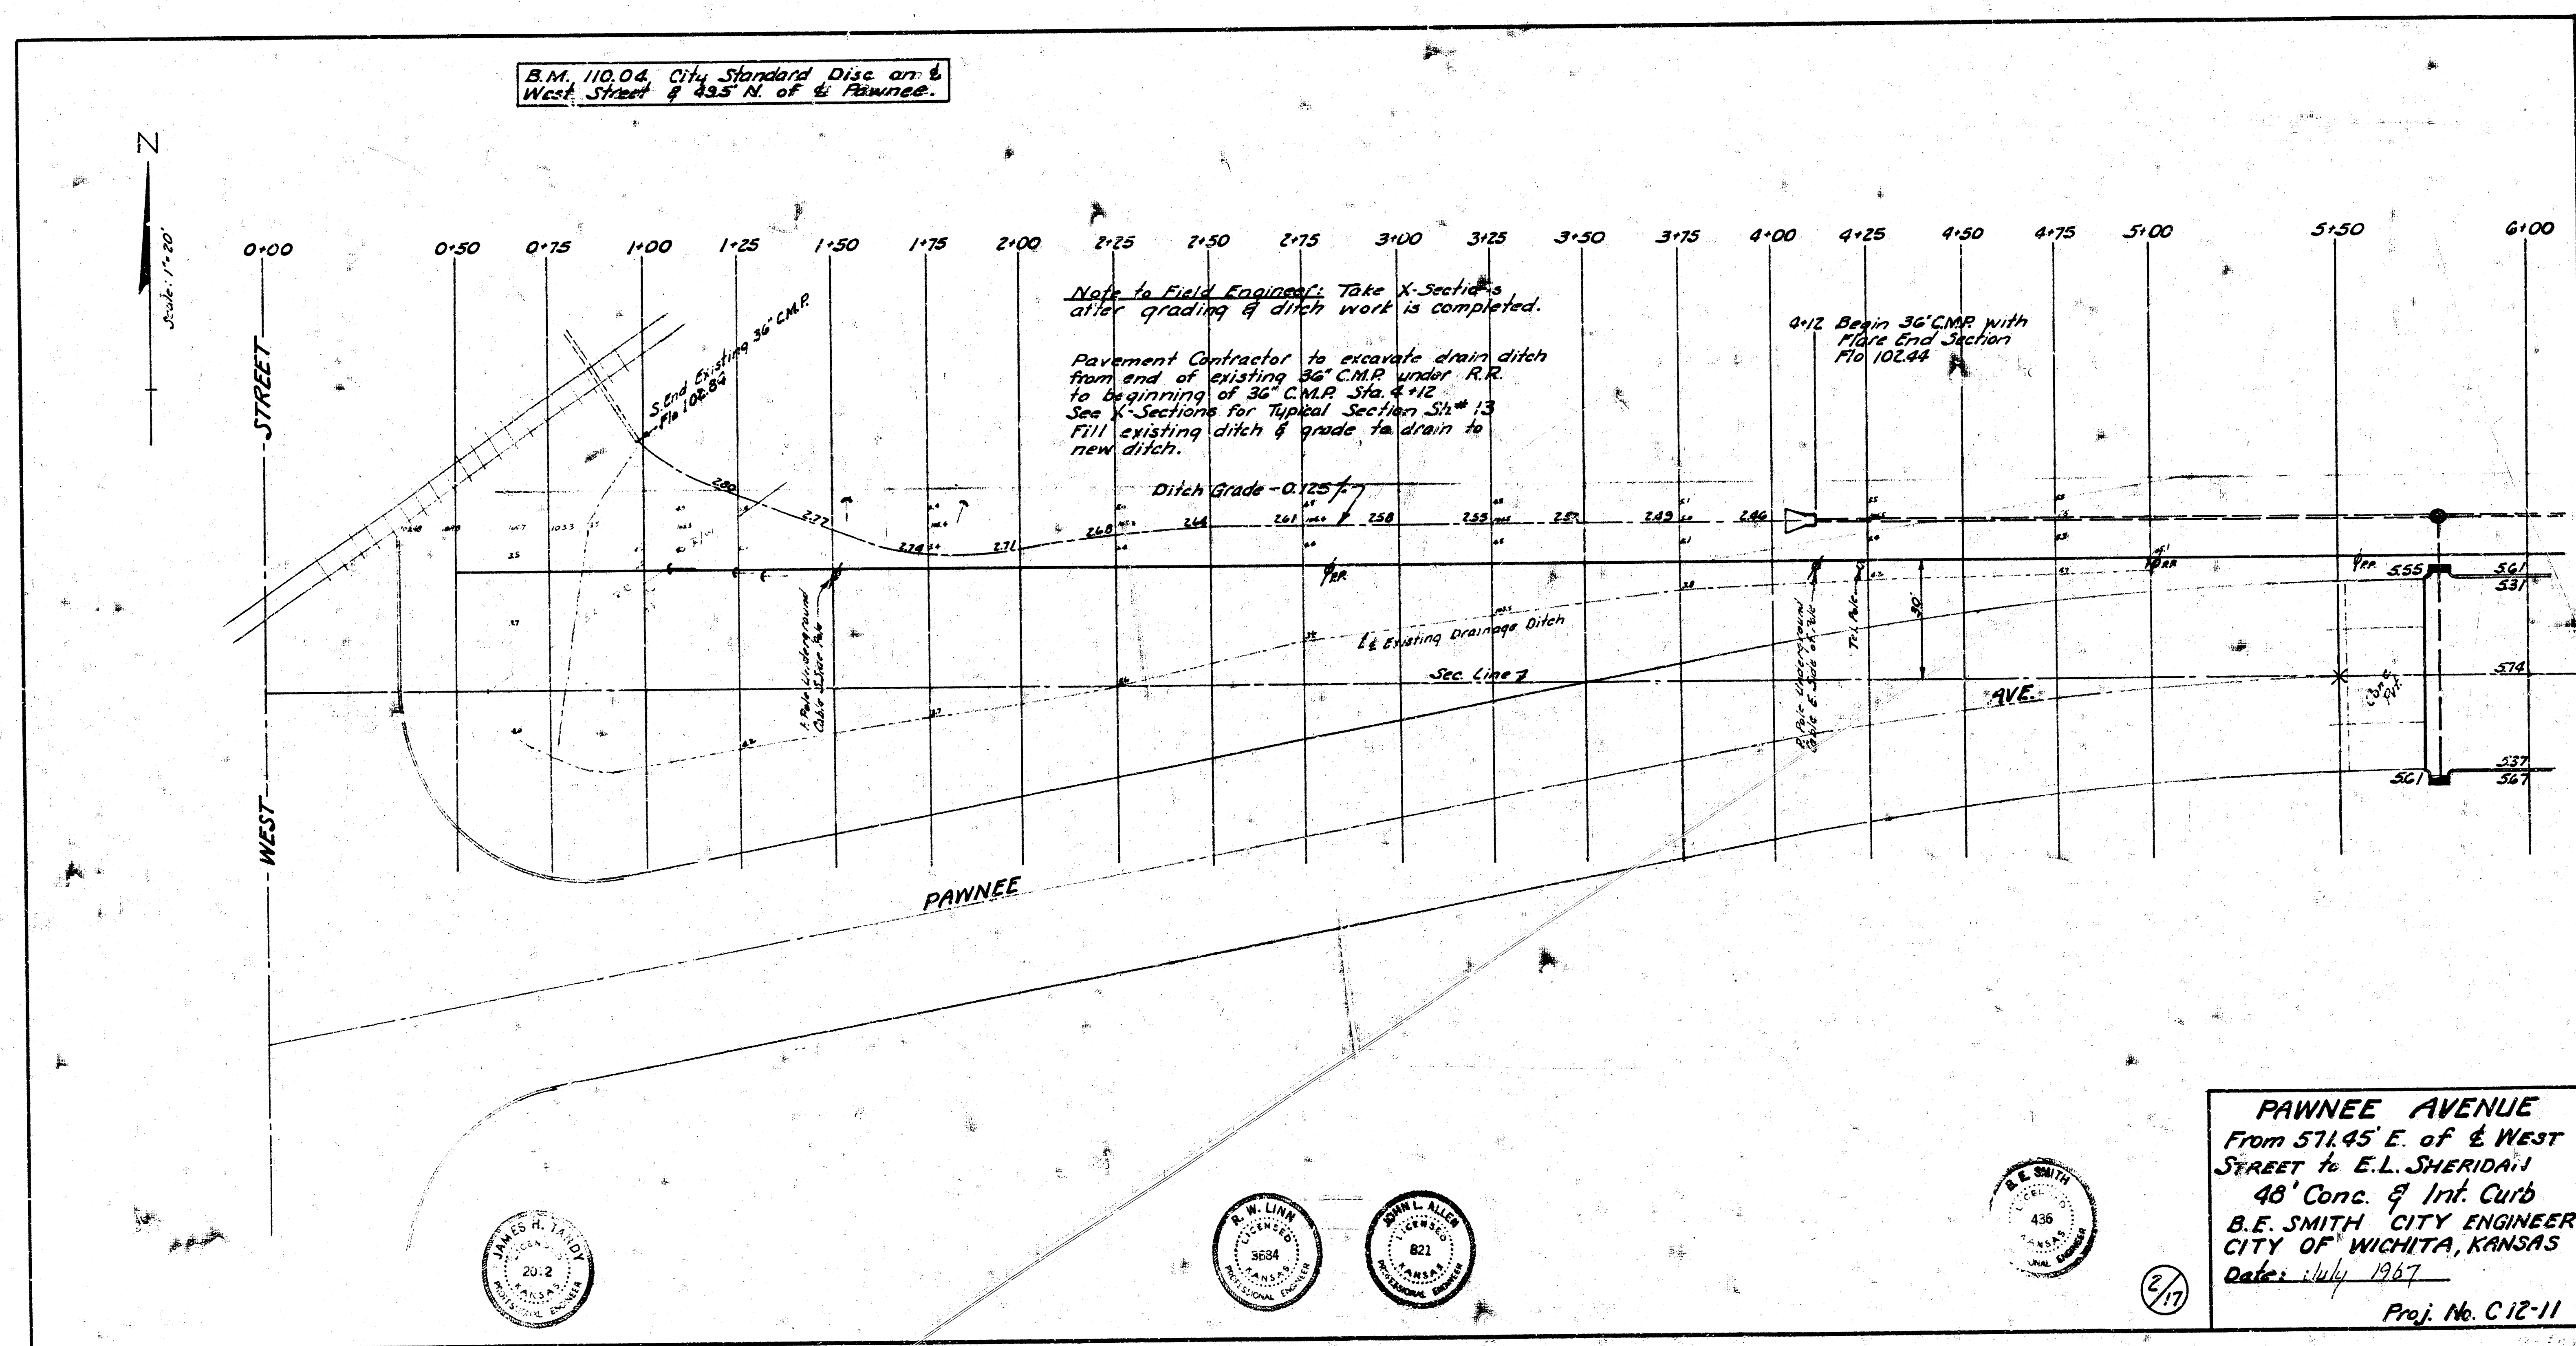


B.M. 99.95 STANDARD S.E. SHERIDAN 131ST ST. So. 6°41'2"E S.E. COR.
 B.M. 105.88 R.R. SPIKE S. SIDE RR N.E. SHERIDAN & PAWNEE
 B.M. 101.15 TOP IRON STATION 40+72.6

Scale: 1" = 100'
 Note Book No. 236 Y

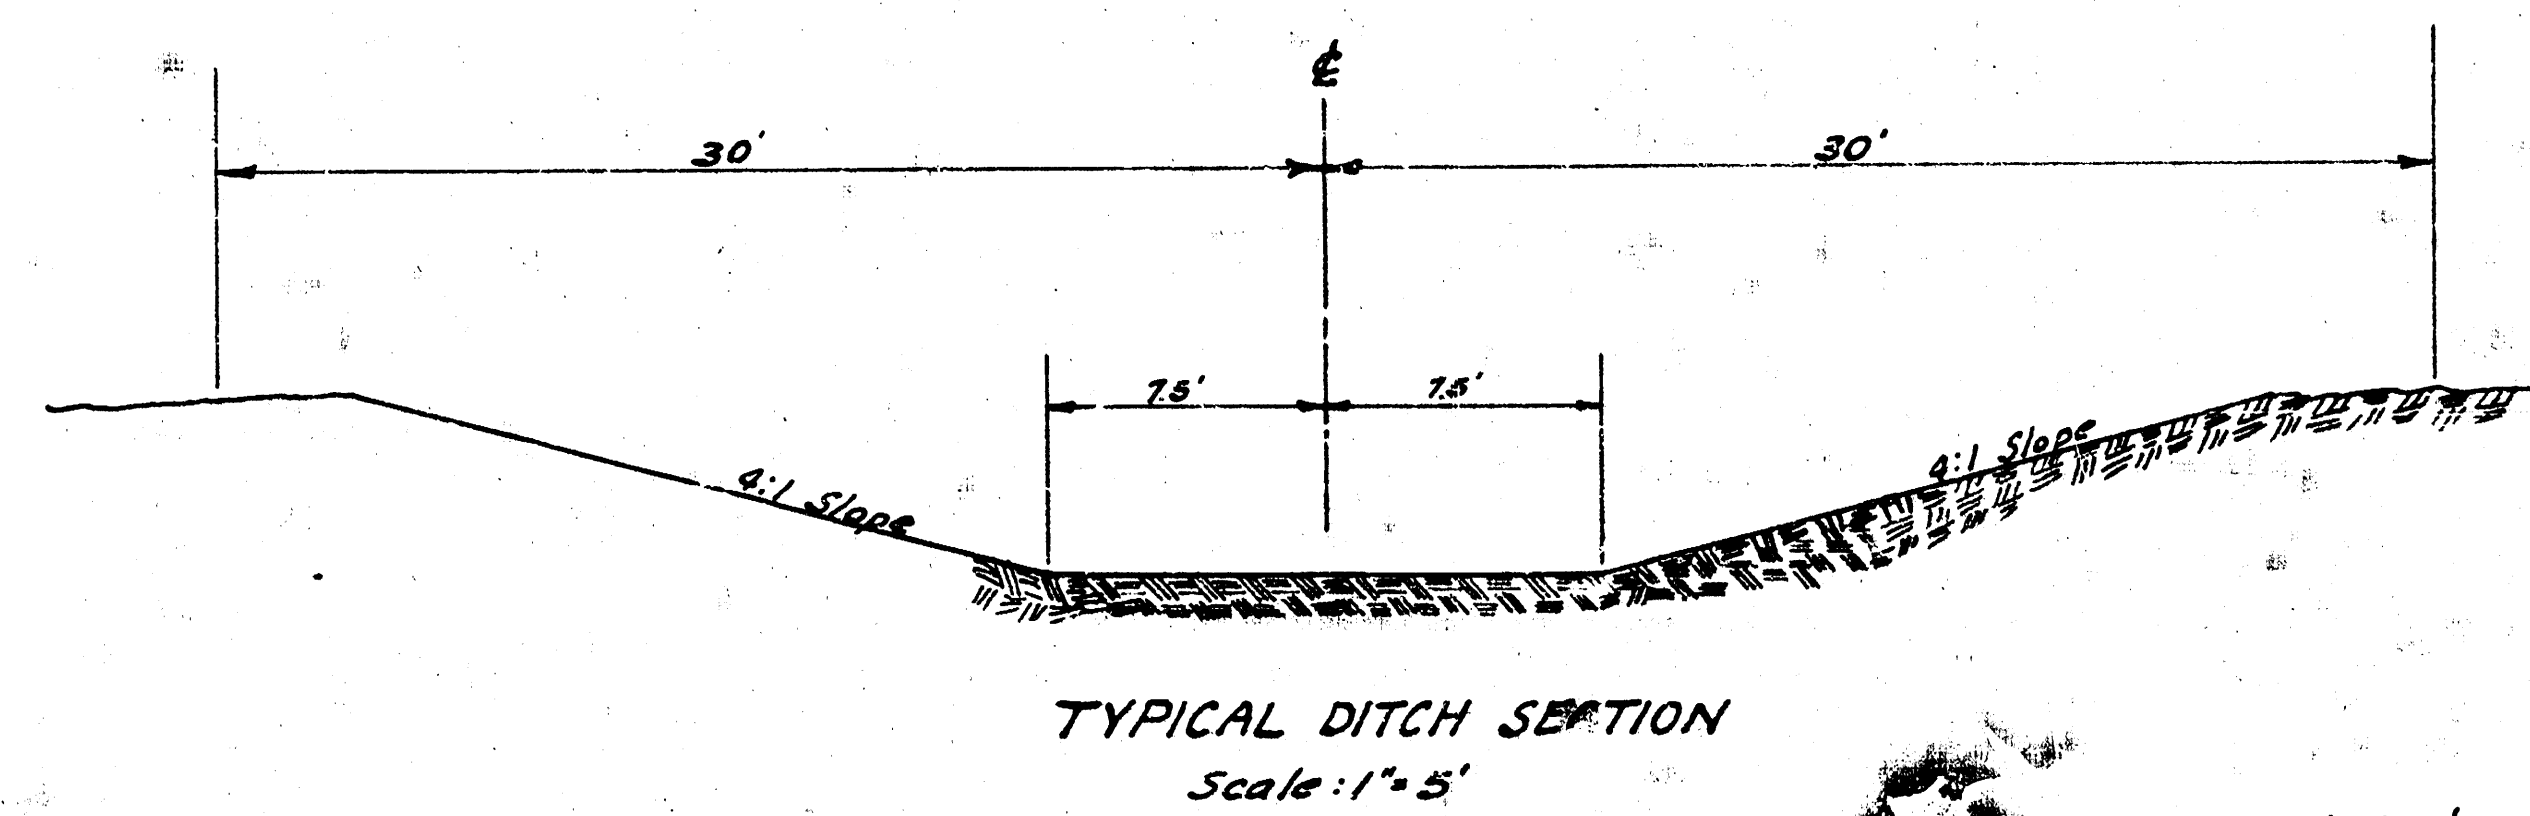

See X-Sections 14, 15 & 16

NOTE:
 Pavement Contractor to excavate drainage ditch from 33rd St (South) to existing ditch North of 27th Street (So).
 Field Engineer to take final X-Sections after ditch excavation is completed.

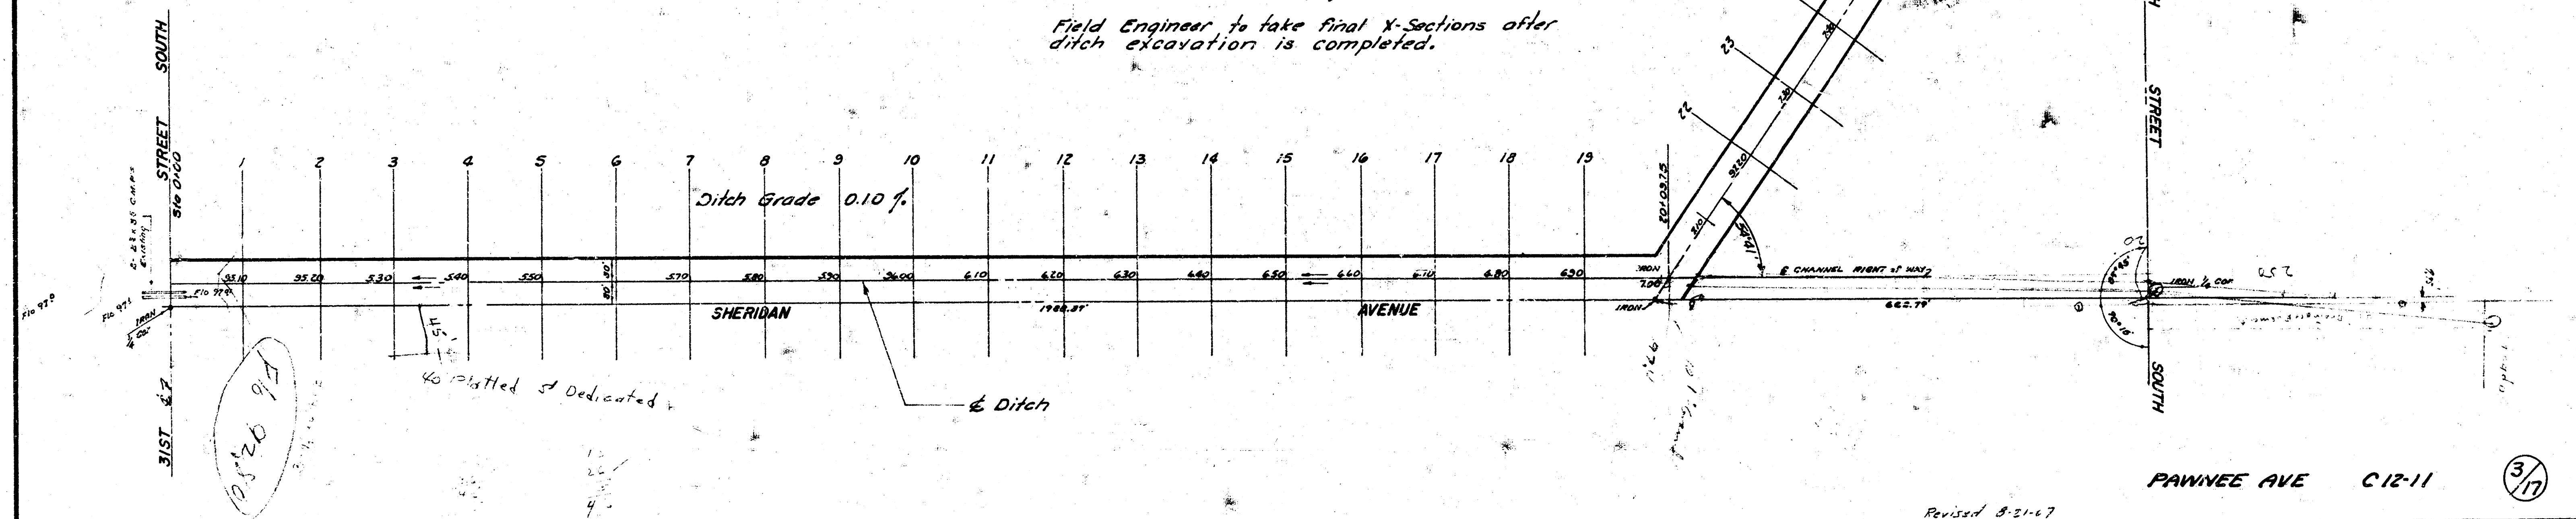

PAWNEE AVE C12-11

3/17

Revised 5-21-67

B.M. 99.93 Standard @ S.E. corner
31st St. south of Sheridan.

Scale: 1" = 100'

Note Book No. 249 Y

See Sh. #3 for Typical Ditch Section

No Exc. required south of
33rd Street (south)

Construct Drainage Ditch from N.L. 33rd
Street (south) to 31st St. (south) See
Sheet No. 17 for X-Sections.

Ditch Grade 0.050 %

Drainage Contractor
to install 80'-36"
C.M.P. N. Flo 95.00
J. Flo 94.90

60. *Veronica fasciculata*

1/4 Corner Iron
Do Not Destroy.

2-30"x36" C.M.P.A Culverts to
Remain in place.
Flo In 94.53 & 94.20
Flo Out 94.23 & 94.07

— 2-23' x 2.5' x 60' C.M.P.A. Culverts
to Remain in place.

PAWNEE AVE. C12-11

4/17

