
1942

PERSHING AVE.—N.L. 11TH ST. TO S.L. 13TH ST.

26-2-30—S.A.B.B.

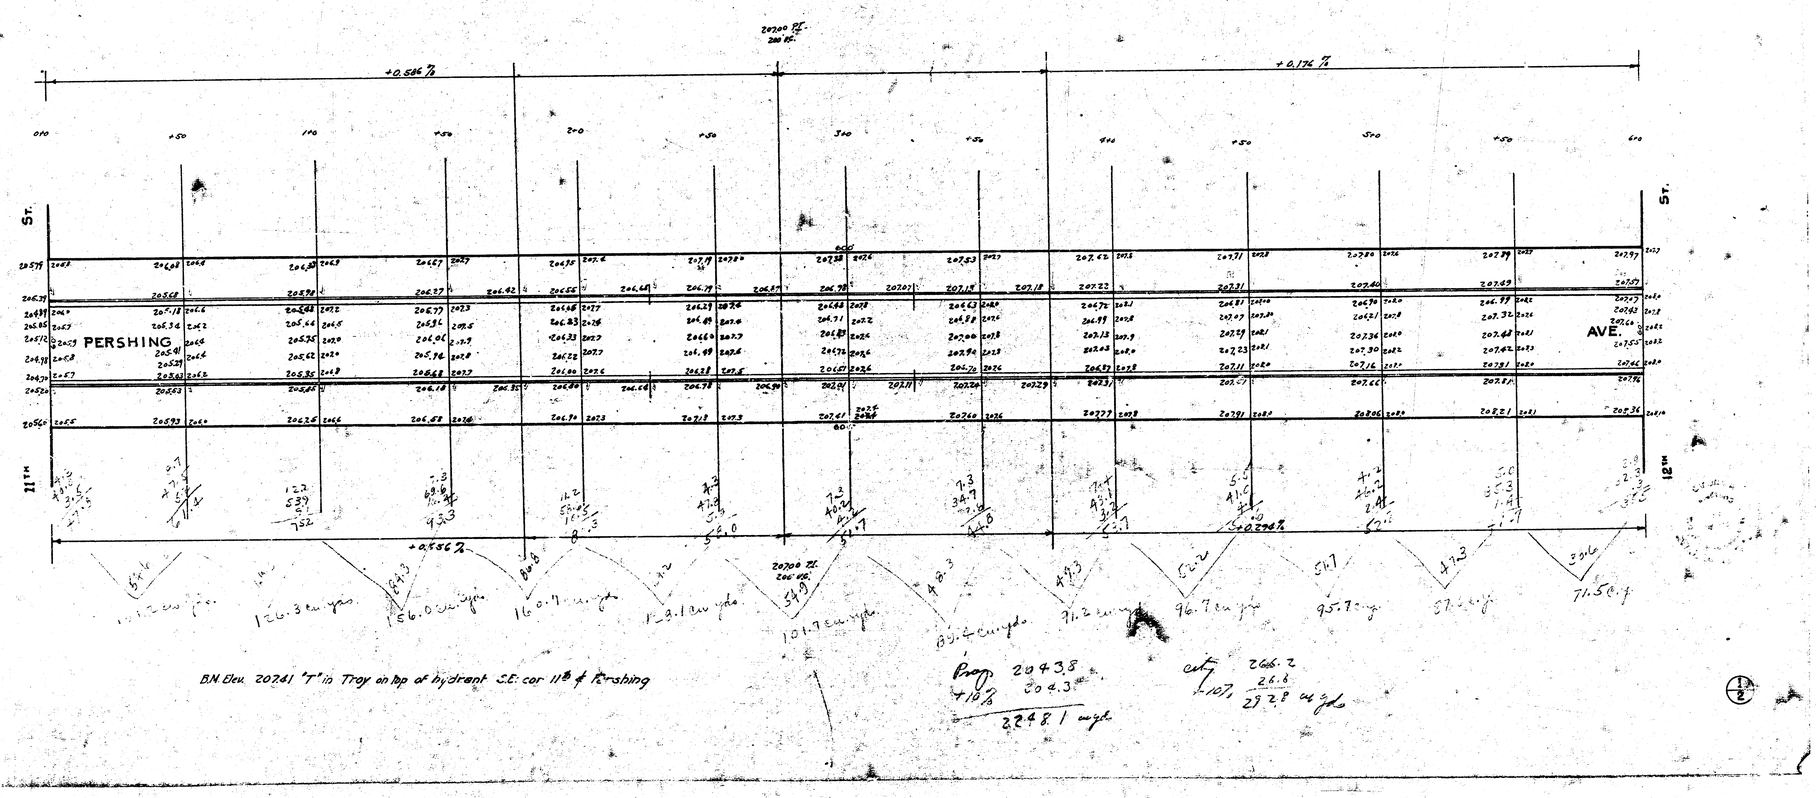



B.M. Elev. 20741 "T" in Troy on top of hydrant S.E. cor 11th & Pershing

Prop. 2043.8
+10 %
204.3
2248.1 sq ft

cut 266.2
-26.6
239.8 cu yds

The [illegible] at [illegible] to be determined from [illegible] Sta 6) V.C. on [illegible]

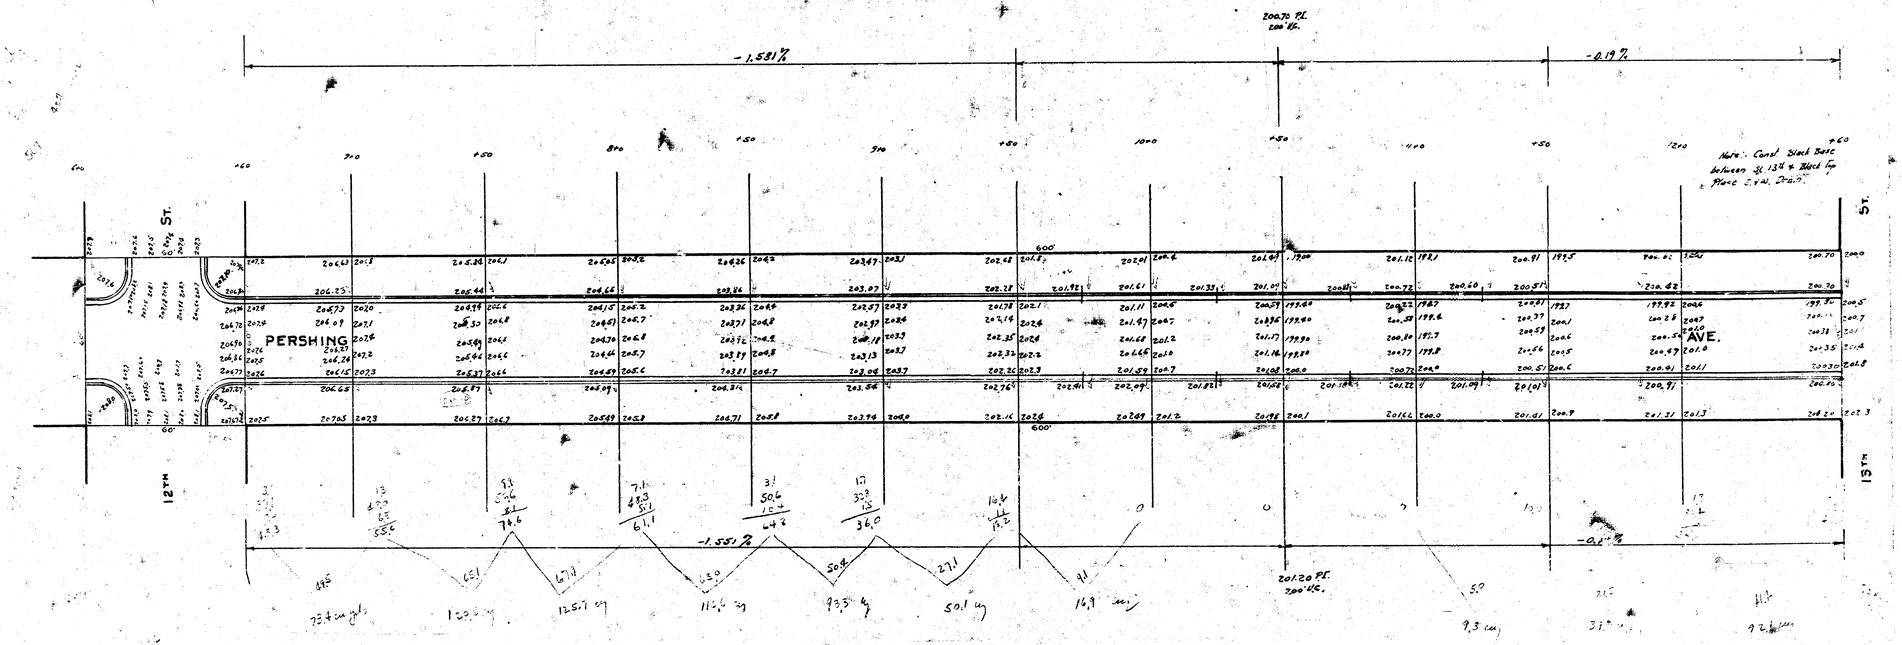


2/2