

CH.M. B1


Exc.

Prop.	City
4075.6	372.0
407.6	37.2
4483.2	409.2


BM 126⁹⁴ S. RIM M.H. 150' E. of ELYCO, 150' N. of BLAKE
 BM 121⁵⁵ "R" IN RICHIE N. C. BLAKE, W.L. PINECREST
 BM 129⁸⁰ "H" IN HARRIS C. WK. N. E. PINECREST & KINKRAID

+1.922%
 WK. 0.8

SCALE 1"=20'


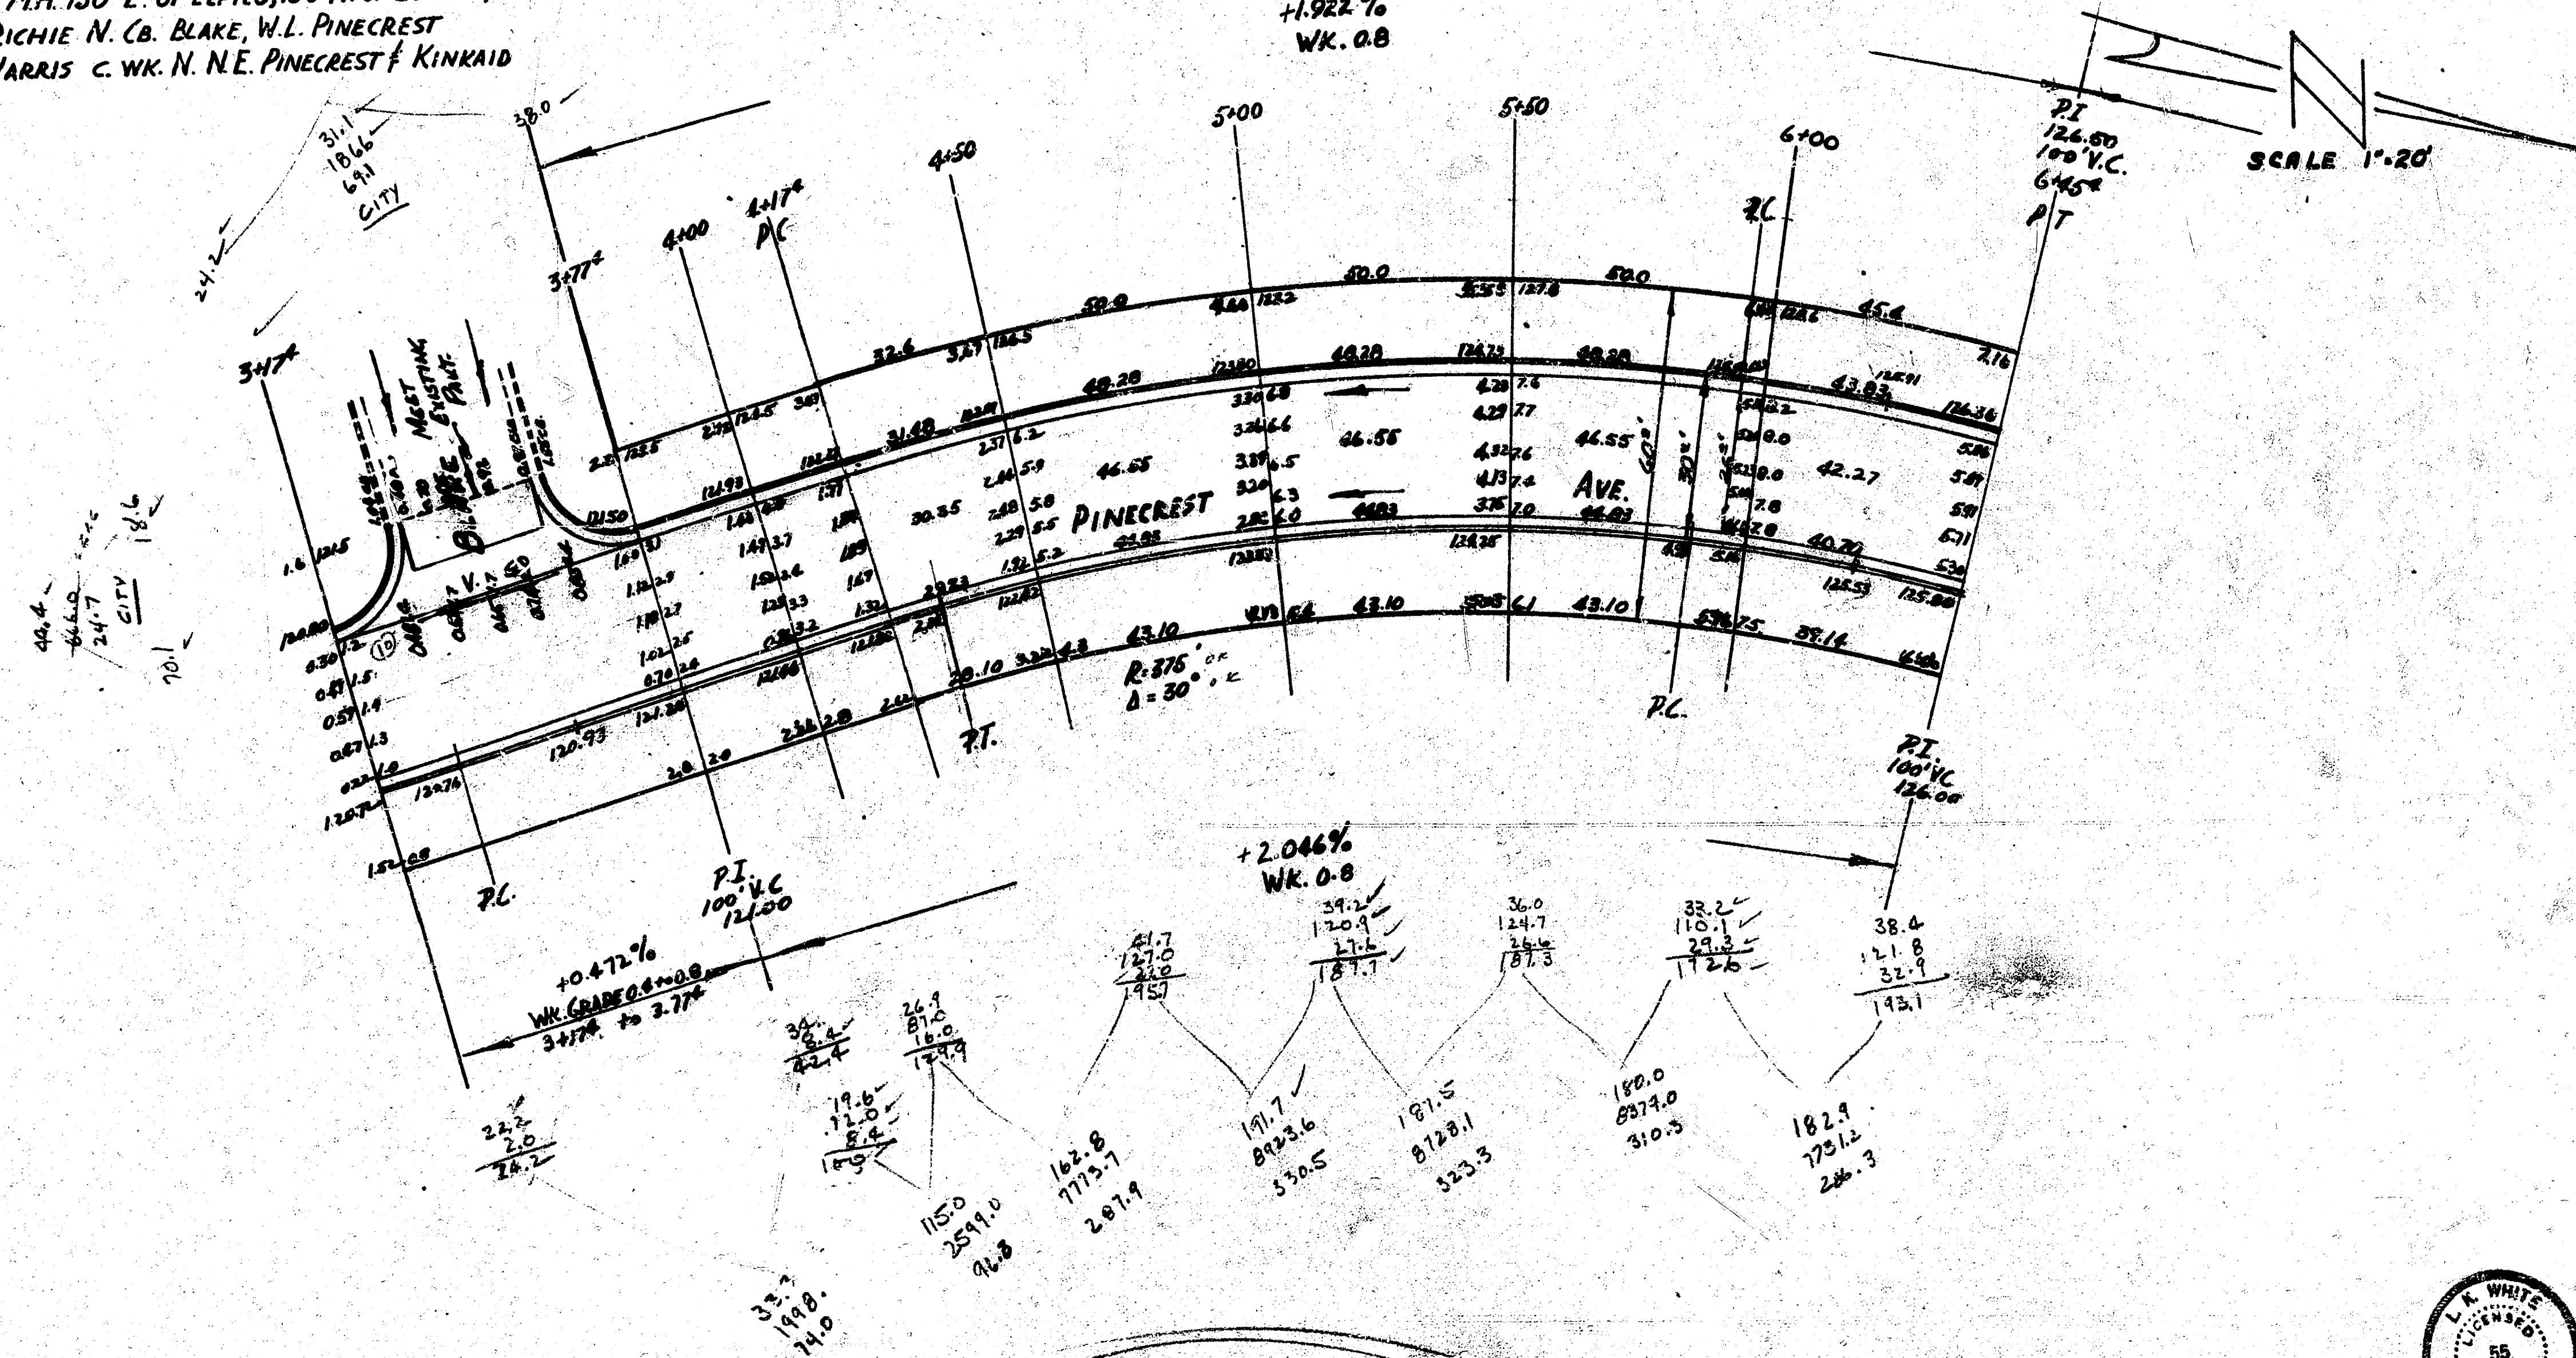


NOTE: STATIONING ON S.W.R.

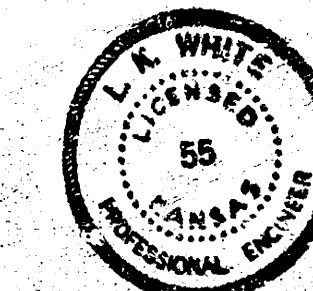


PINECREST AVE.
 S.L. BLAKE to N.L. KINKRAID
 26-2-30 AC.
 CITY OF WICHITA, KANSAS
 L.K. WHITE CITY ENGINEER
 JAN. 22, 1952 Proj. No. CH-196

Scale 1"=20'

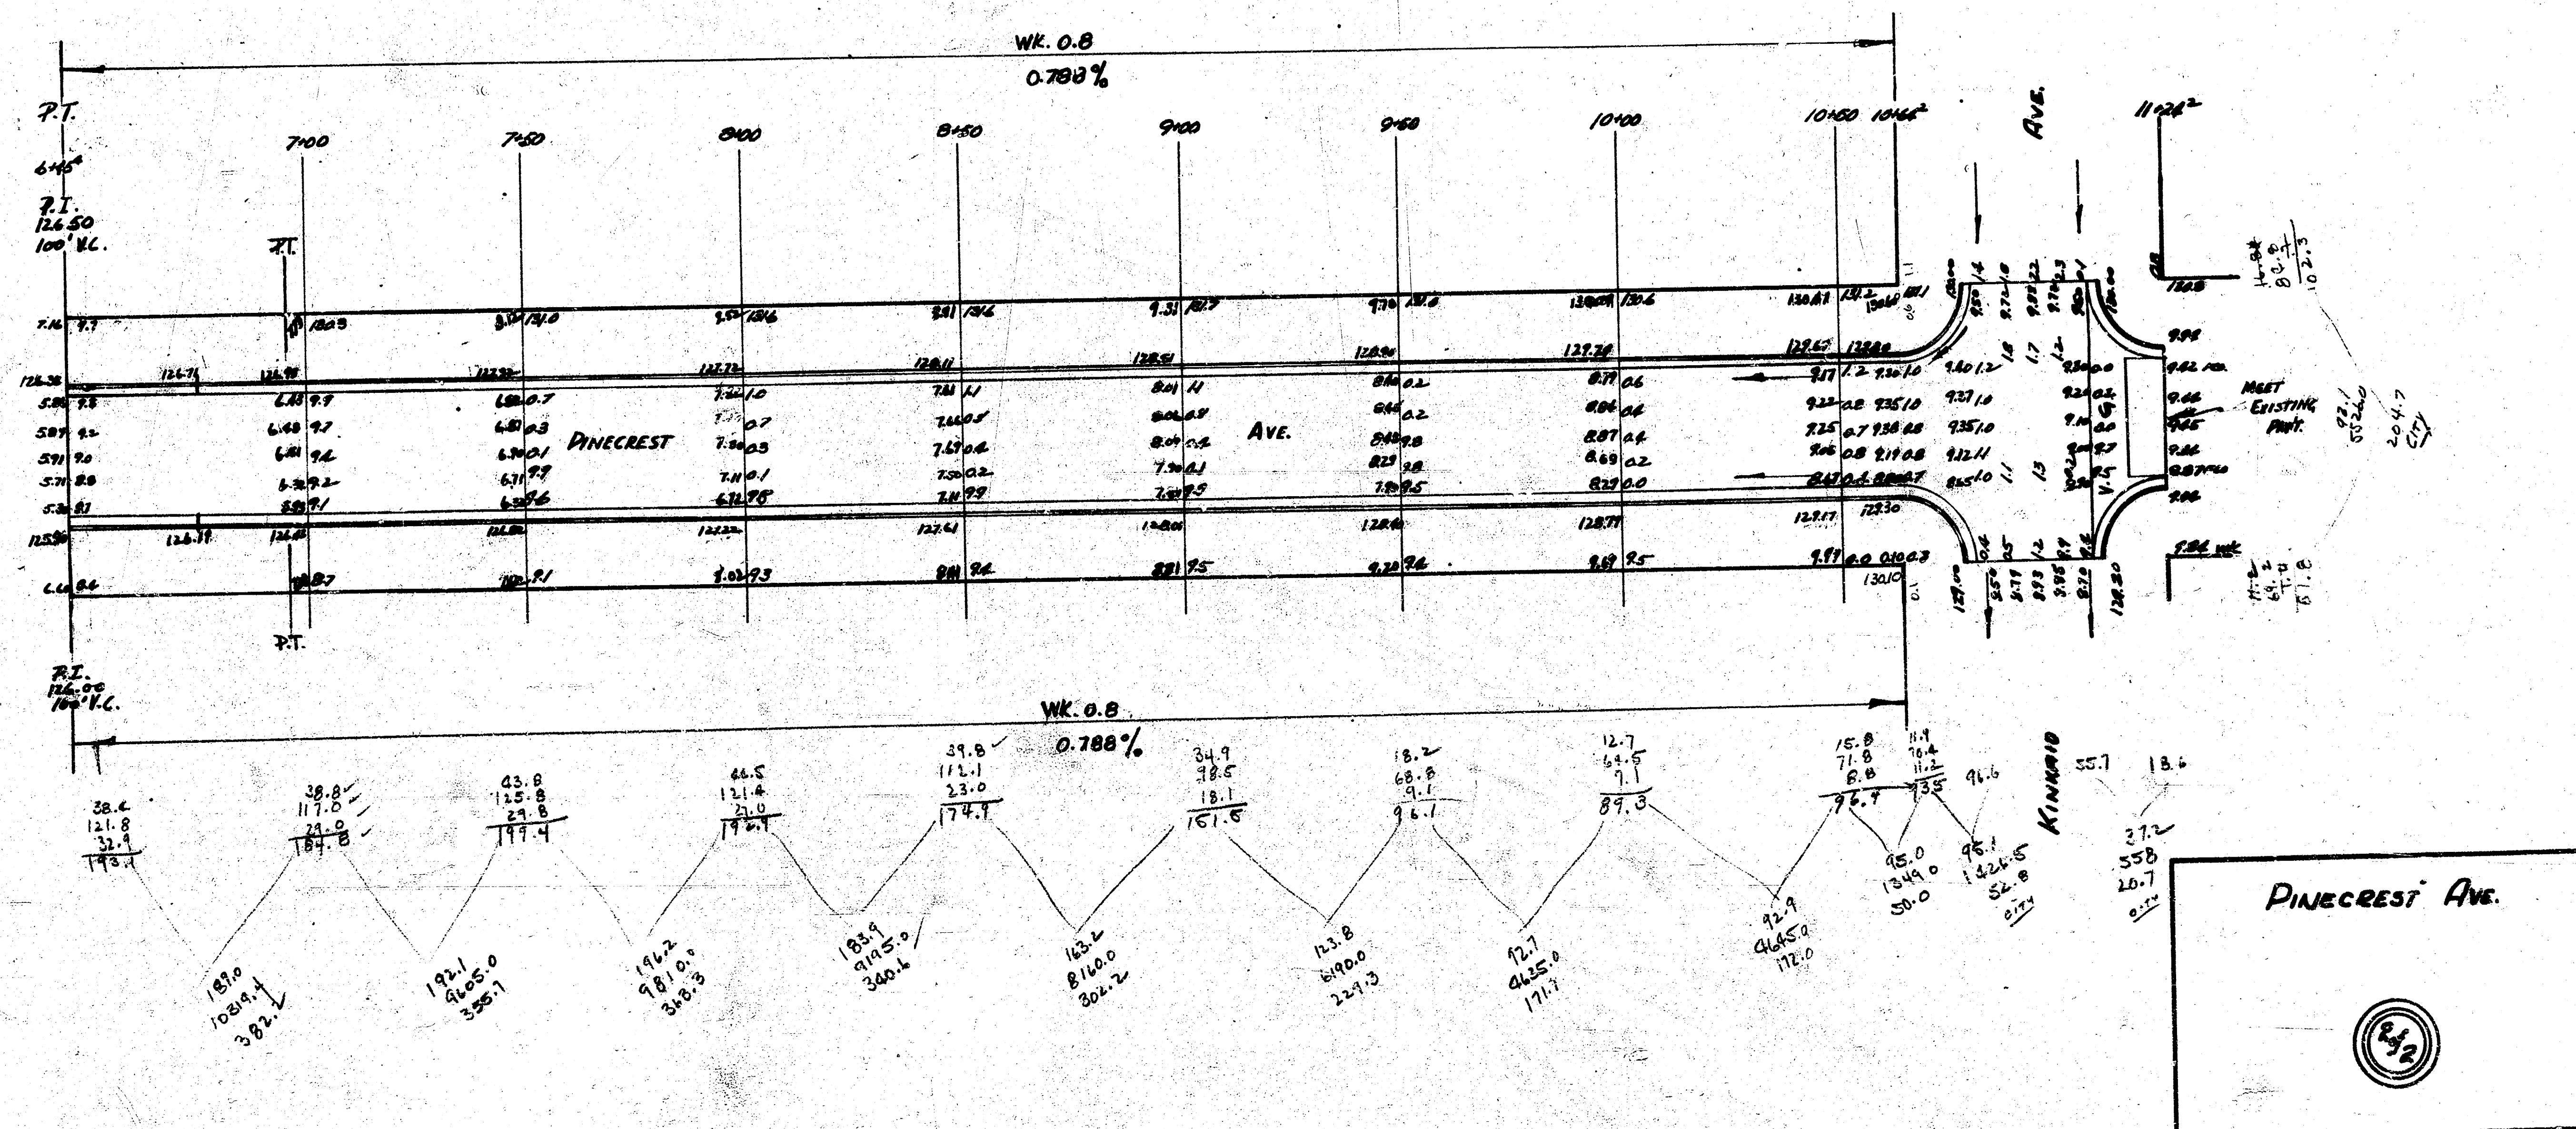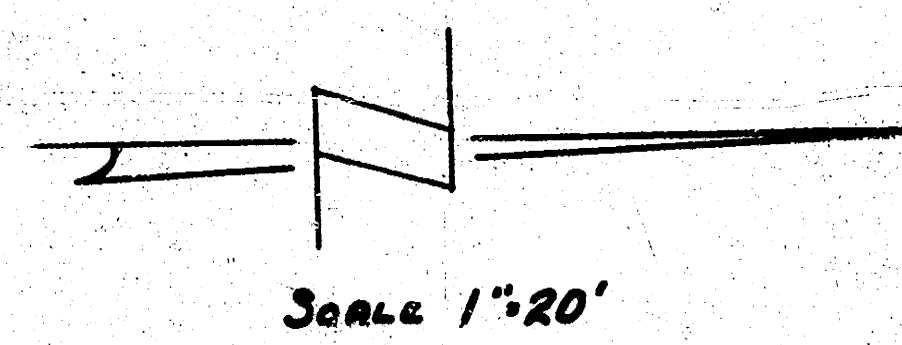

CH M. 81

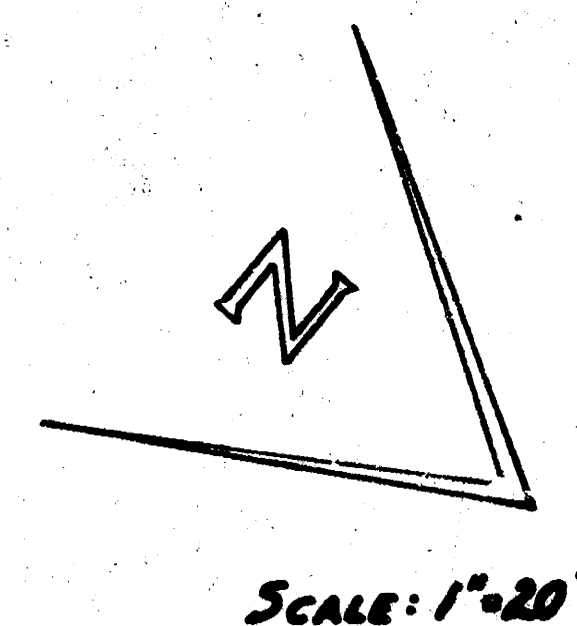

FILL

429 m³

+ 10% 42.9

471.9

PINECREST AVE
W.L. RIDGEWOOD TO S.L. BLAKE
26-2-30 A.C.
CITY OF WICHITA, KANSAS
L.K. WHITE CITY ENGINEER
JUNE 2, 1952 PROJ. NO. 172-60

Book 387 Page 25-27


Intersection of Perry St. & Pinecrest Ave. from page 25

B.M. 144.31 Bolt N.S. Elm Tree 100' W. of S.W. of NW Cor. Elphico of Larry Lane


B.M. 144.31 Bolt N.S. Elm Tree 100' W of 50' W of NW Cor Elpycof Larry Lane

Larry Lane

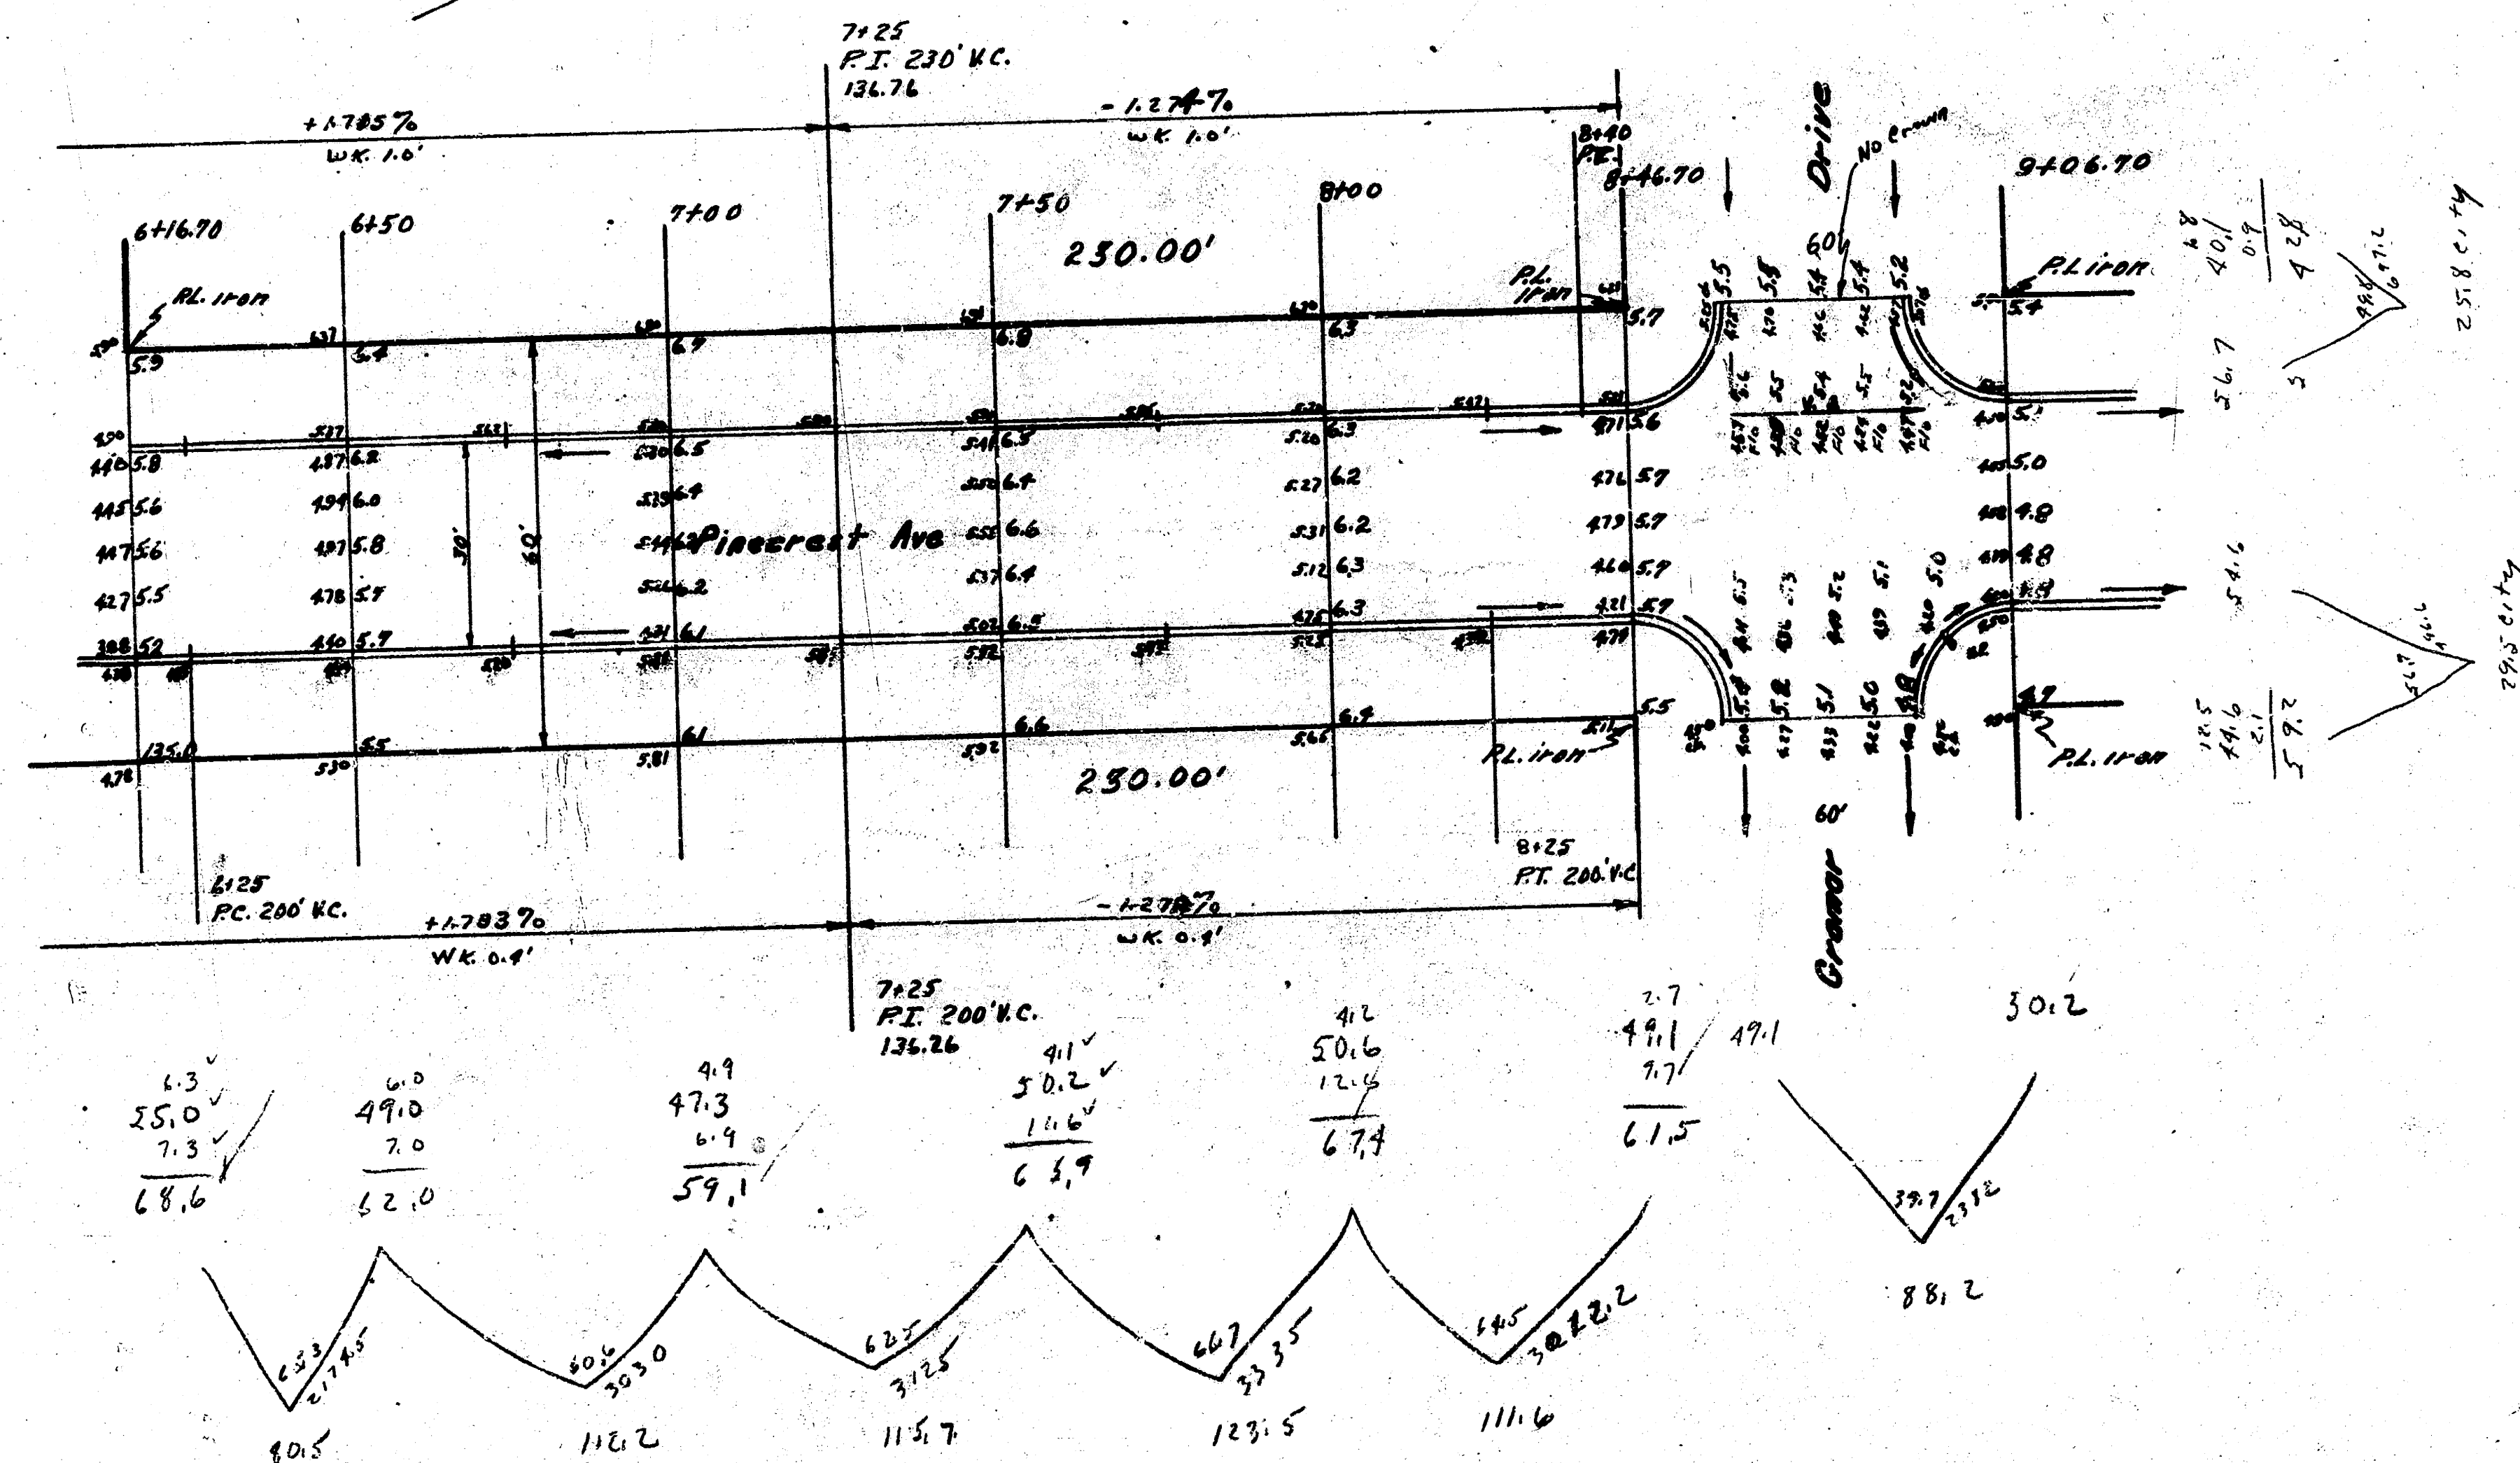

City
25.8
29.5
98.2
193.5
+1070
15.79 cu. yds.

Property
80.5
112.2
115.7
115.8
111.6
593.5
+1070
597.9 cu. yds.

Total
597.8
157.9
755.8 cu. yds.


B.M. 144.31 Bolt N.S. Elm Tree 100' W. of S.W. of N.W. Cor. of L. Pyco & Larry Lane

Note: Sta. on ~~6~~ 6th off set from face of ch.

Property
 39.3
 7.1
 205.07
 205.07 + 28.0 = 233.07
 233.07 + 77.0 = 310.07
 310.07 + 244.5 = 554.57
 554.57 + 10.90 = 565.47
 246.2 ch yds.
 267.0

Changes in and out
 connections to show stationing
 on E.S. rather than on
 W.S.

Drive
 Gramar

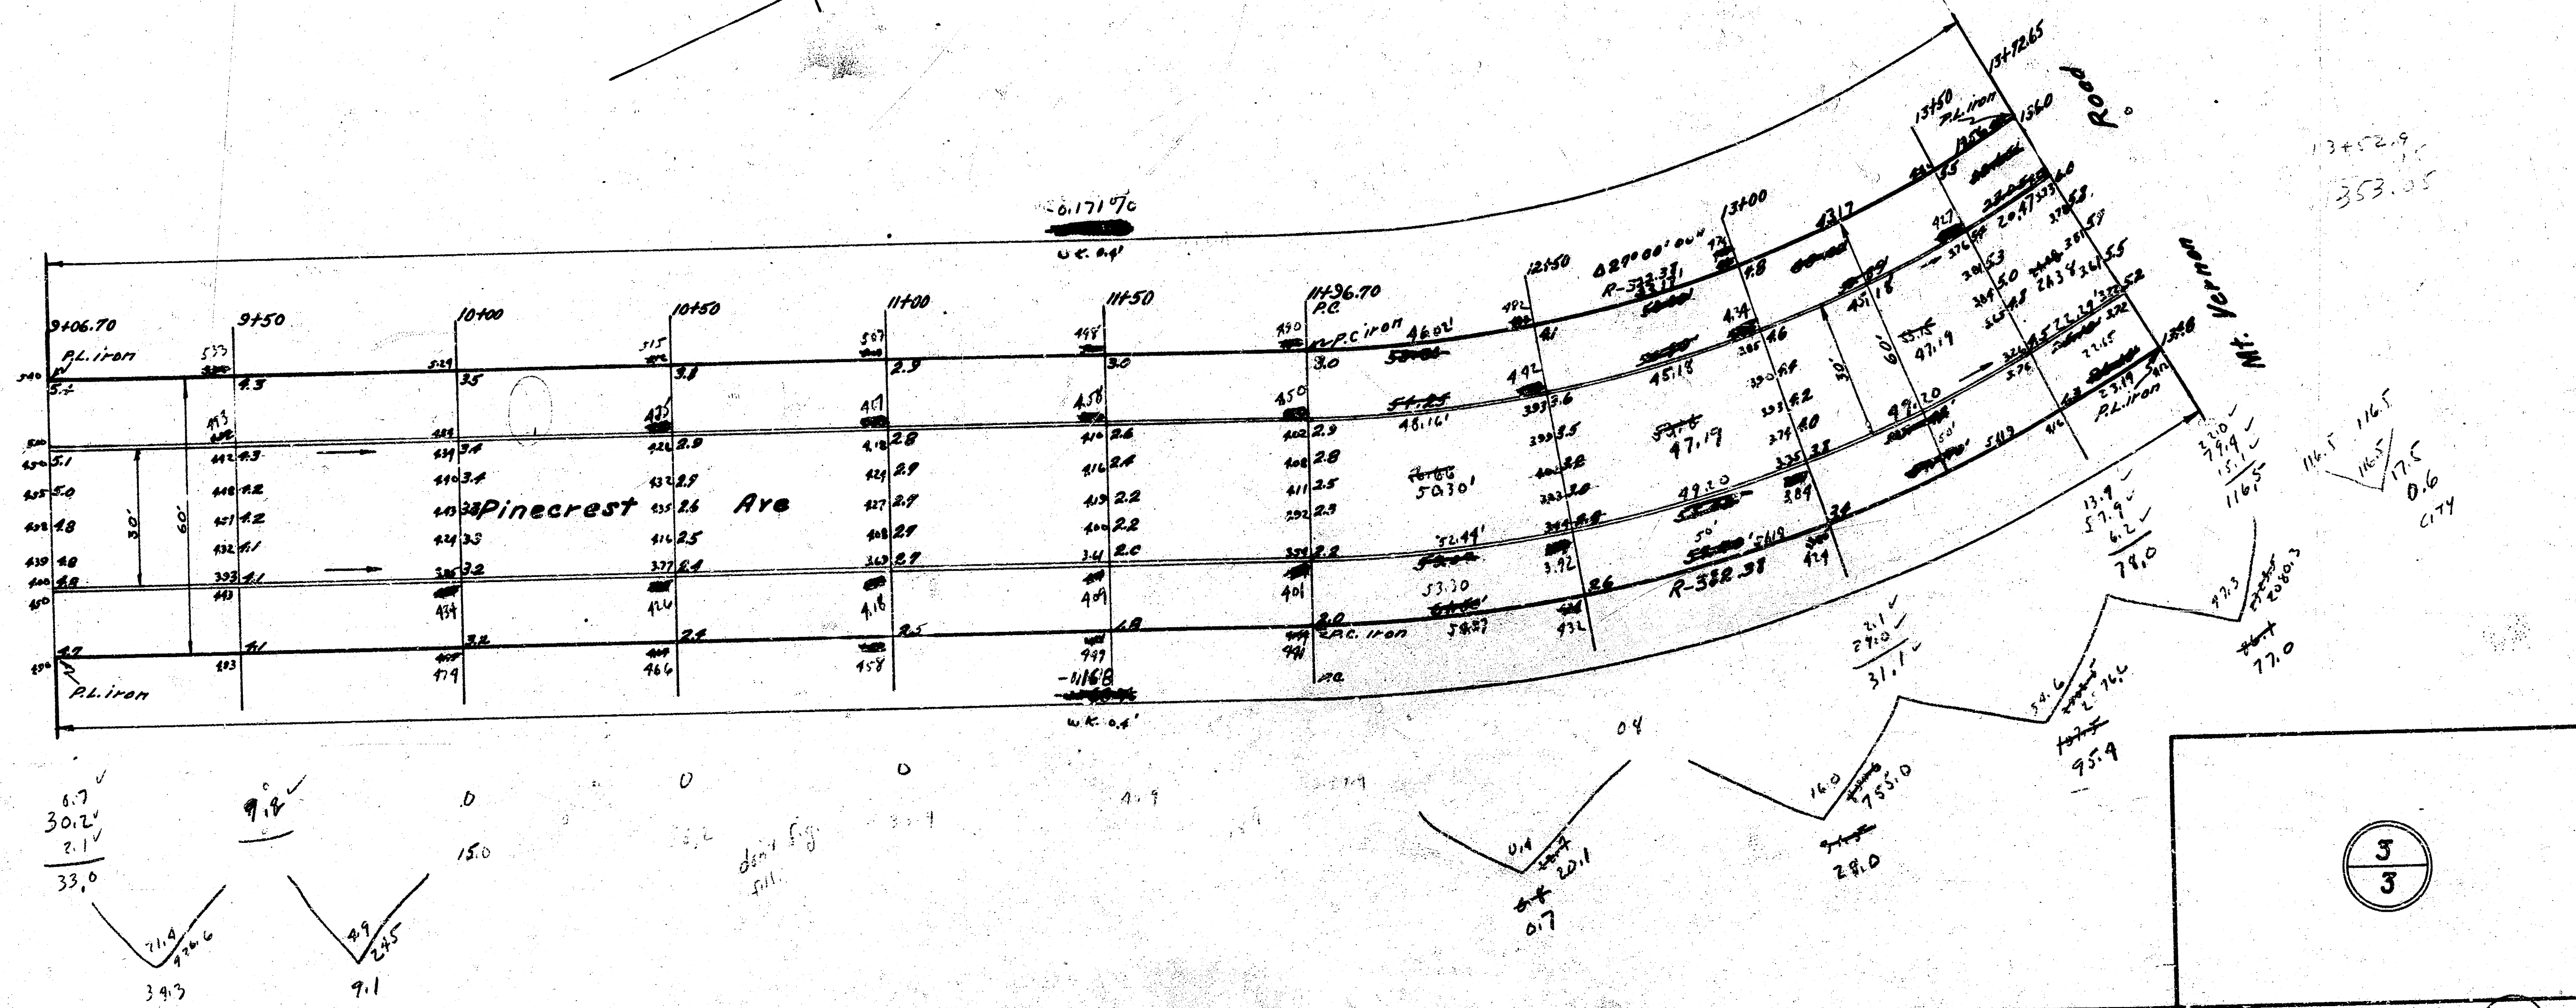

3
3

4 e s 1e