


BM 126⁹¹ S. RIM M.H. 150' E. of ELYCO, 150' N. of BLAKE
 BM 121⁵⁵ "R" IN RICHIE N. C. BLAKE, W.L. PINECREST
 BM 129⁸⁰ "H" IN HARRIS C. WK. N. E. PINECREST & KINKRAID


CH.M. B1

Exc.


Prop.	City
4075.6	372.0
407.6	37.2
4483.2	409.2

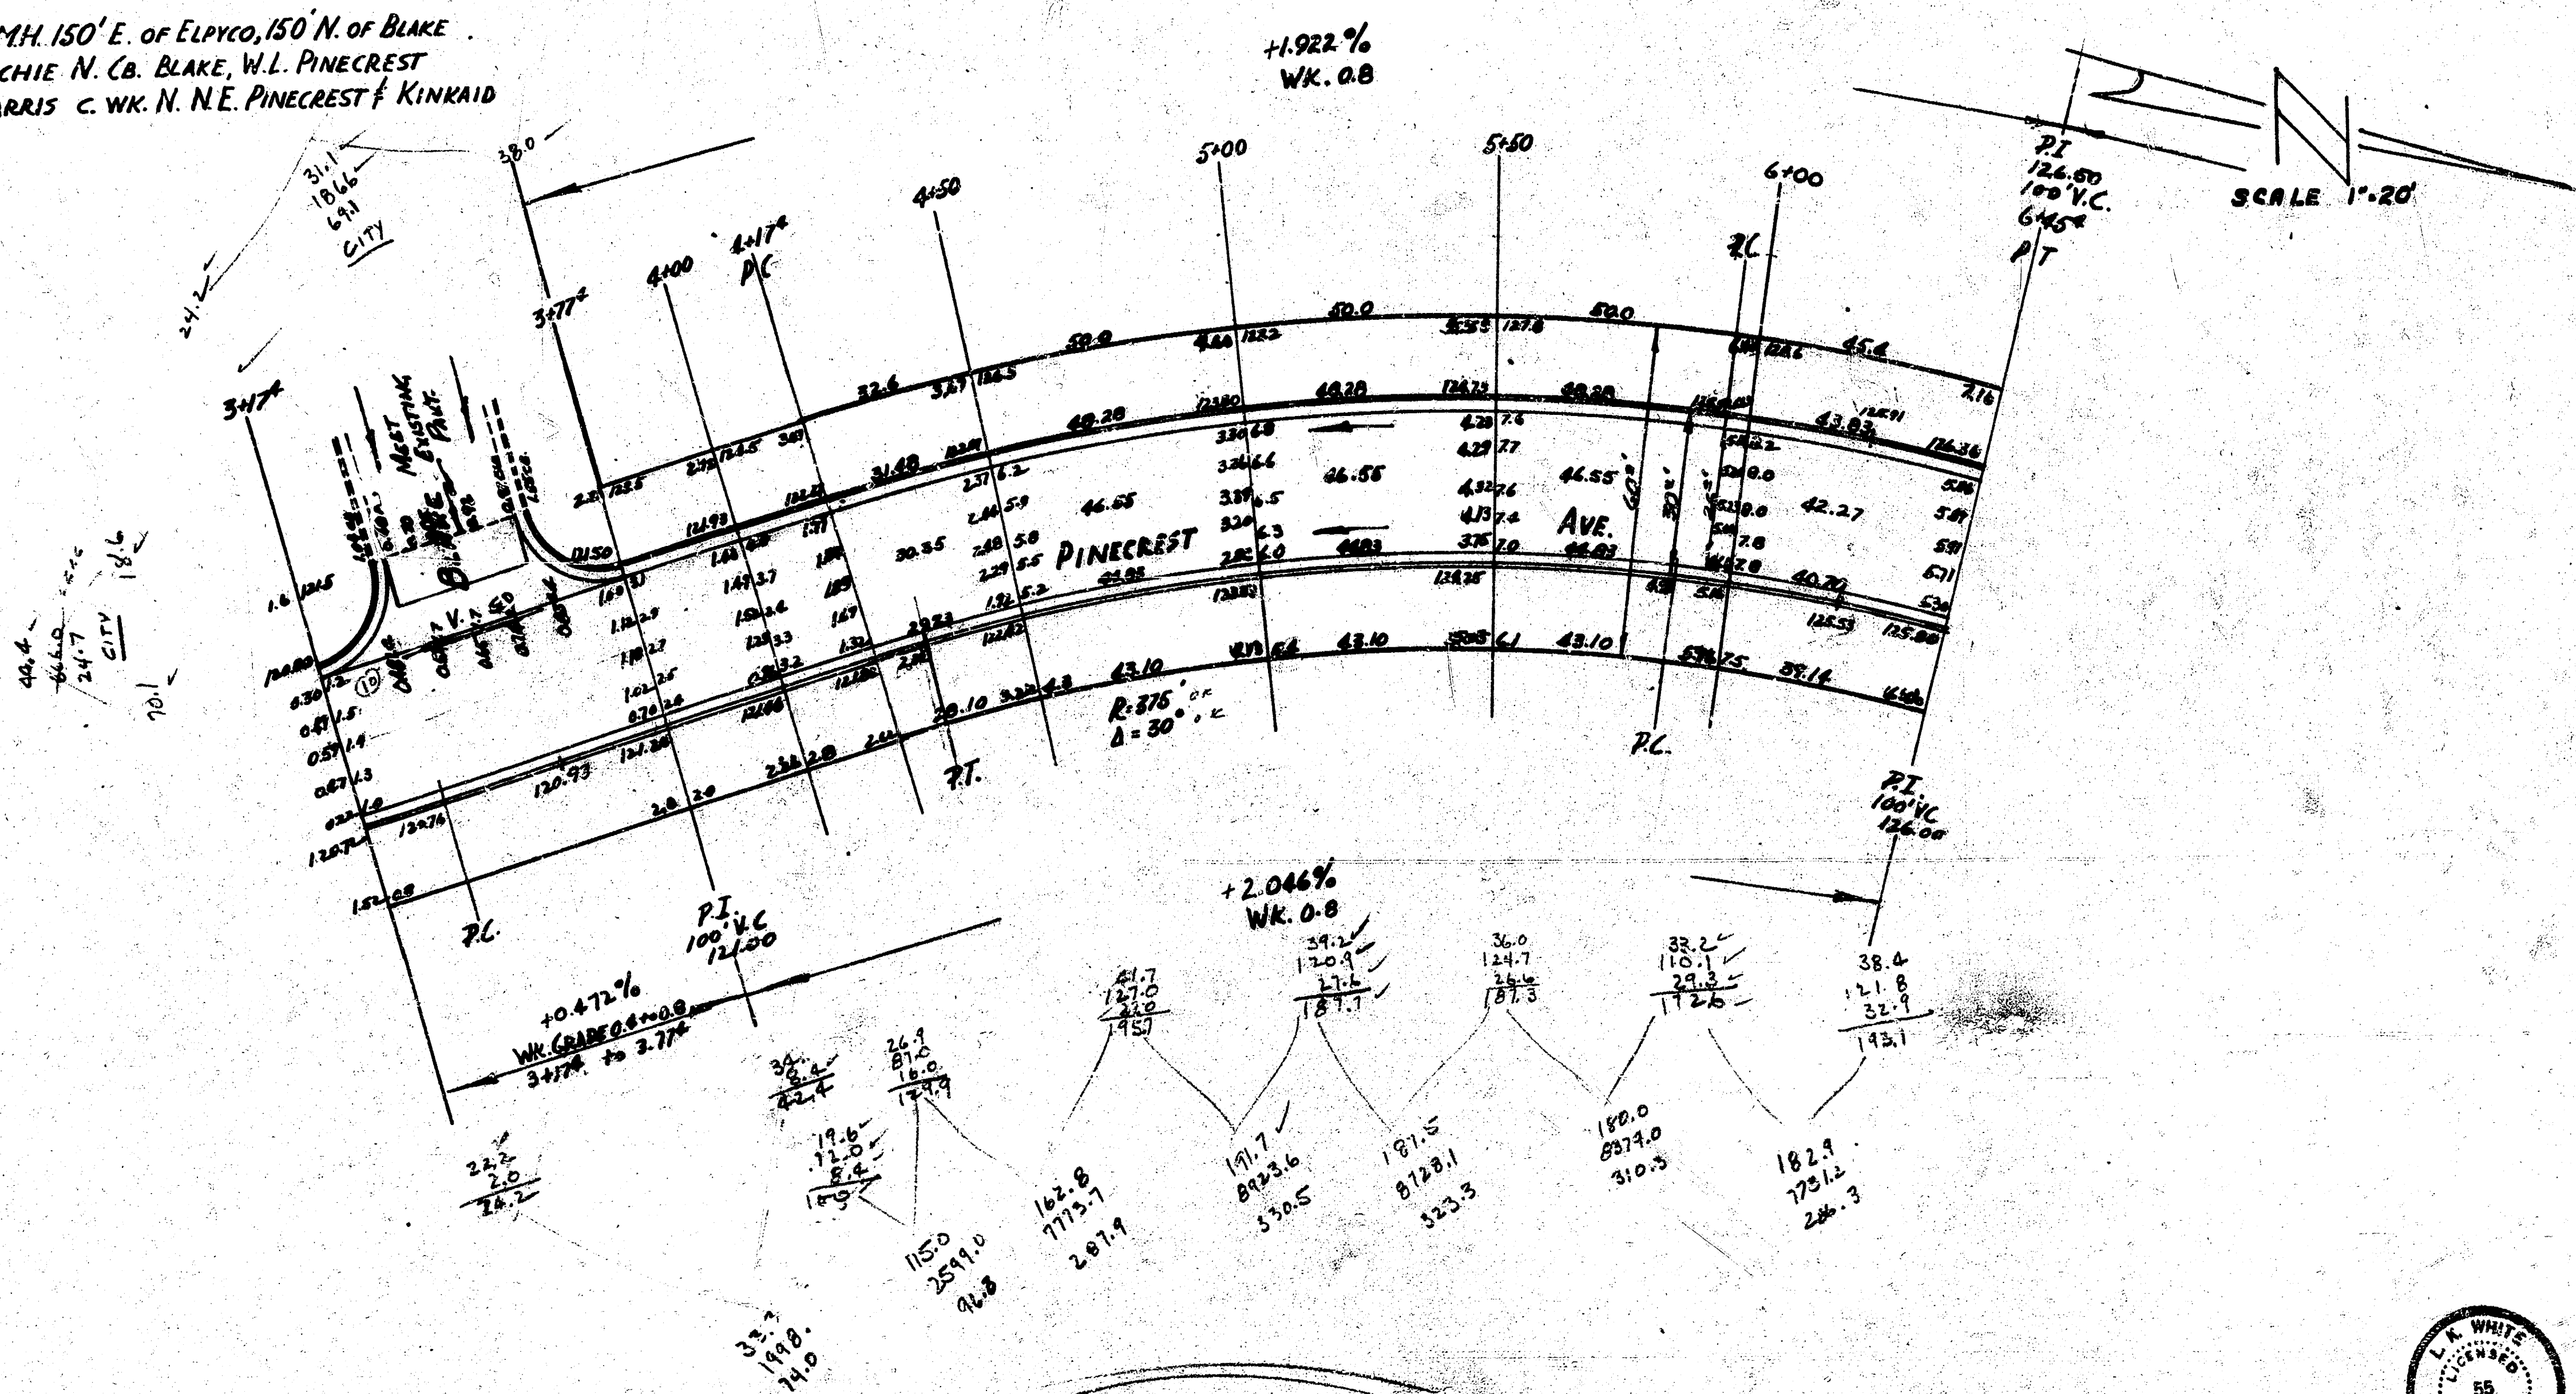


NOTE: STATIONING ON S.W.R.

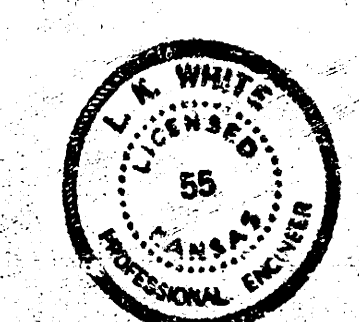


PINECREST AVE.
 S.L. BLAKE to N.L. KINKRAID
 26-2-30 AC.
 CITY OF WICHITA, KANSAS
 L.K. WHITE CITY ENGINEER
 JAN. 22, 1952 Proj. No. CH-196

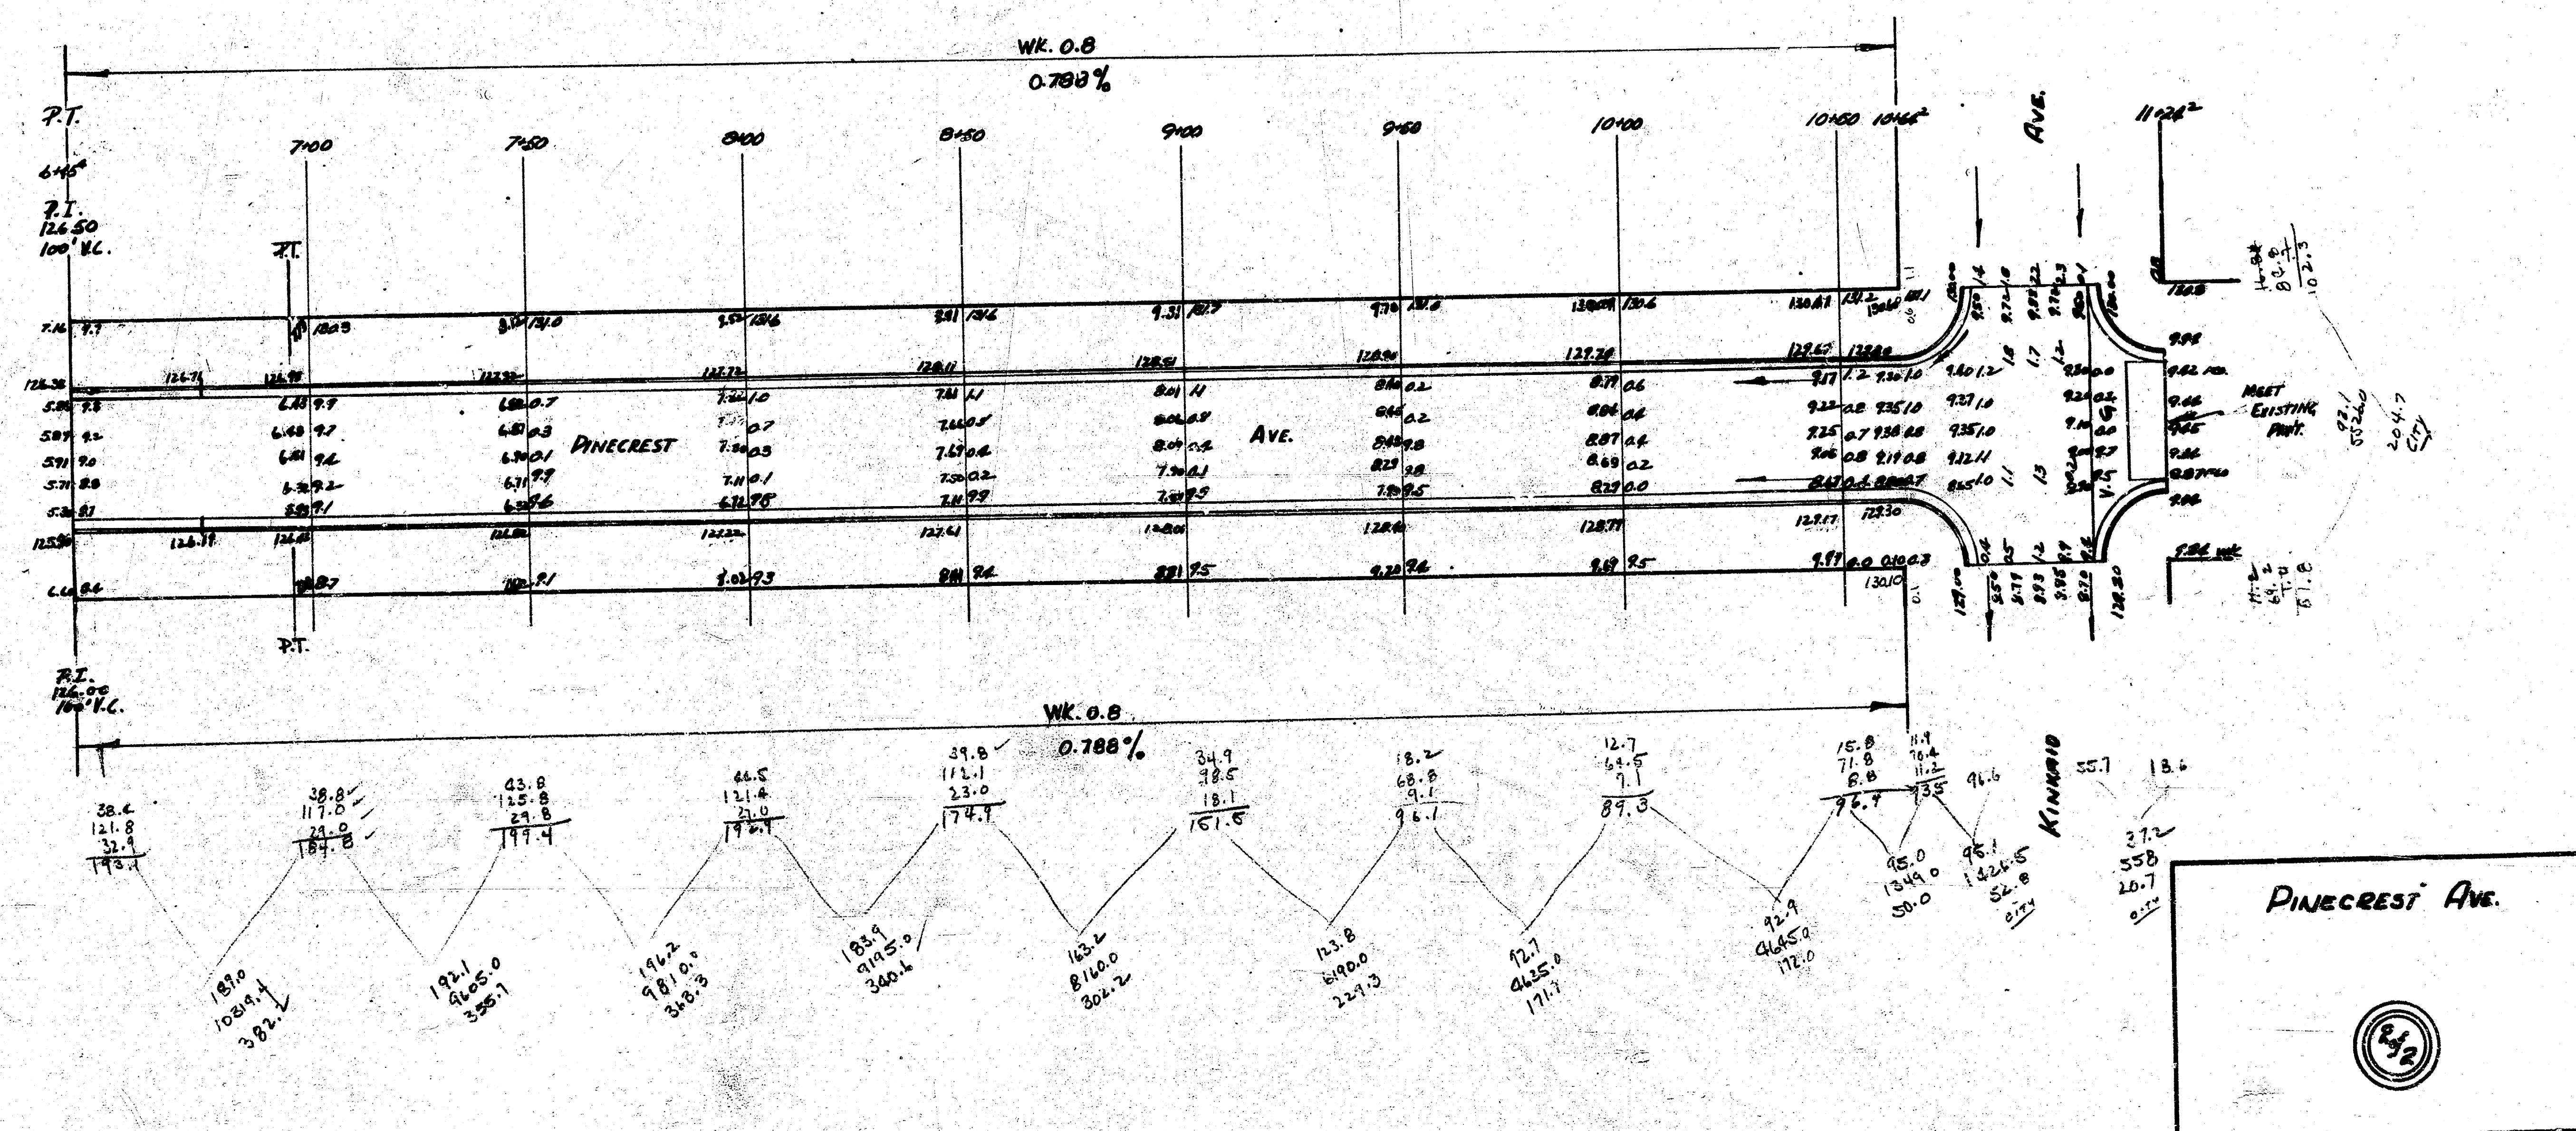

B.M. 126.91 S. RIM M.H. 150' E. OF ELPYCO. 150' N. OF BLAKE
 B.M. 121.55 "R" IN RITCHIE N. CB. BLAKE, W.L. PINECREST
 B.M. 122.00 "H" IN HARRIS C. WK. N. NE. PINECREST

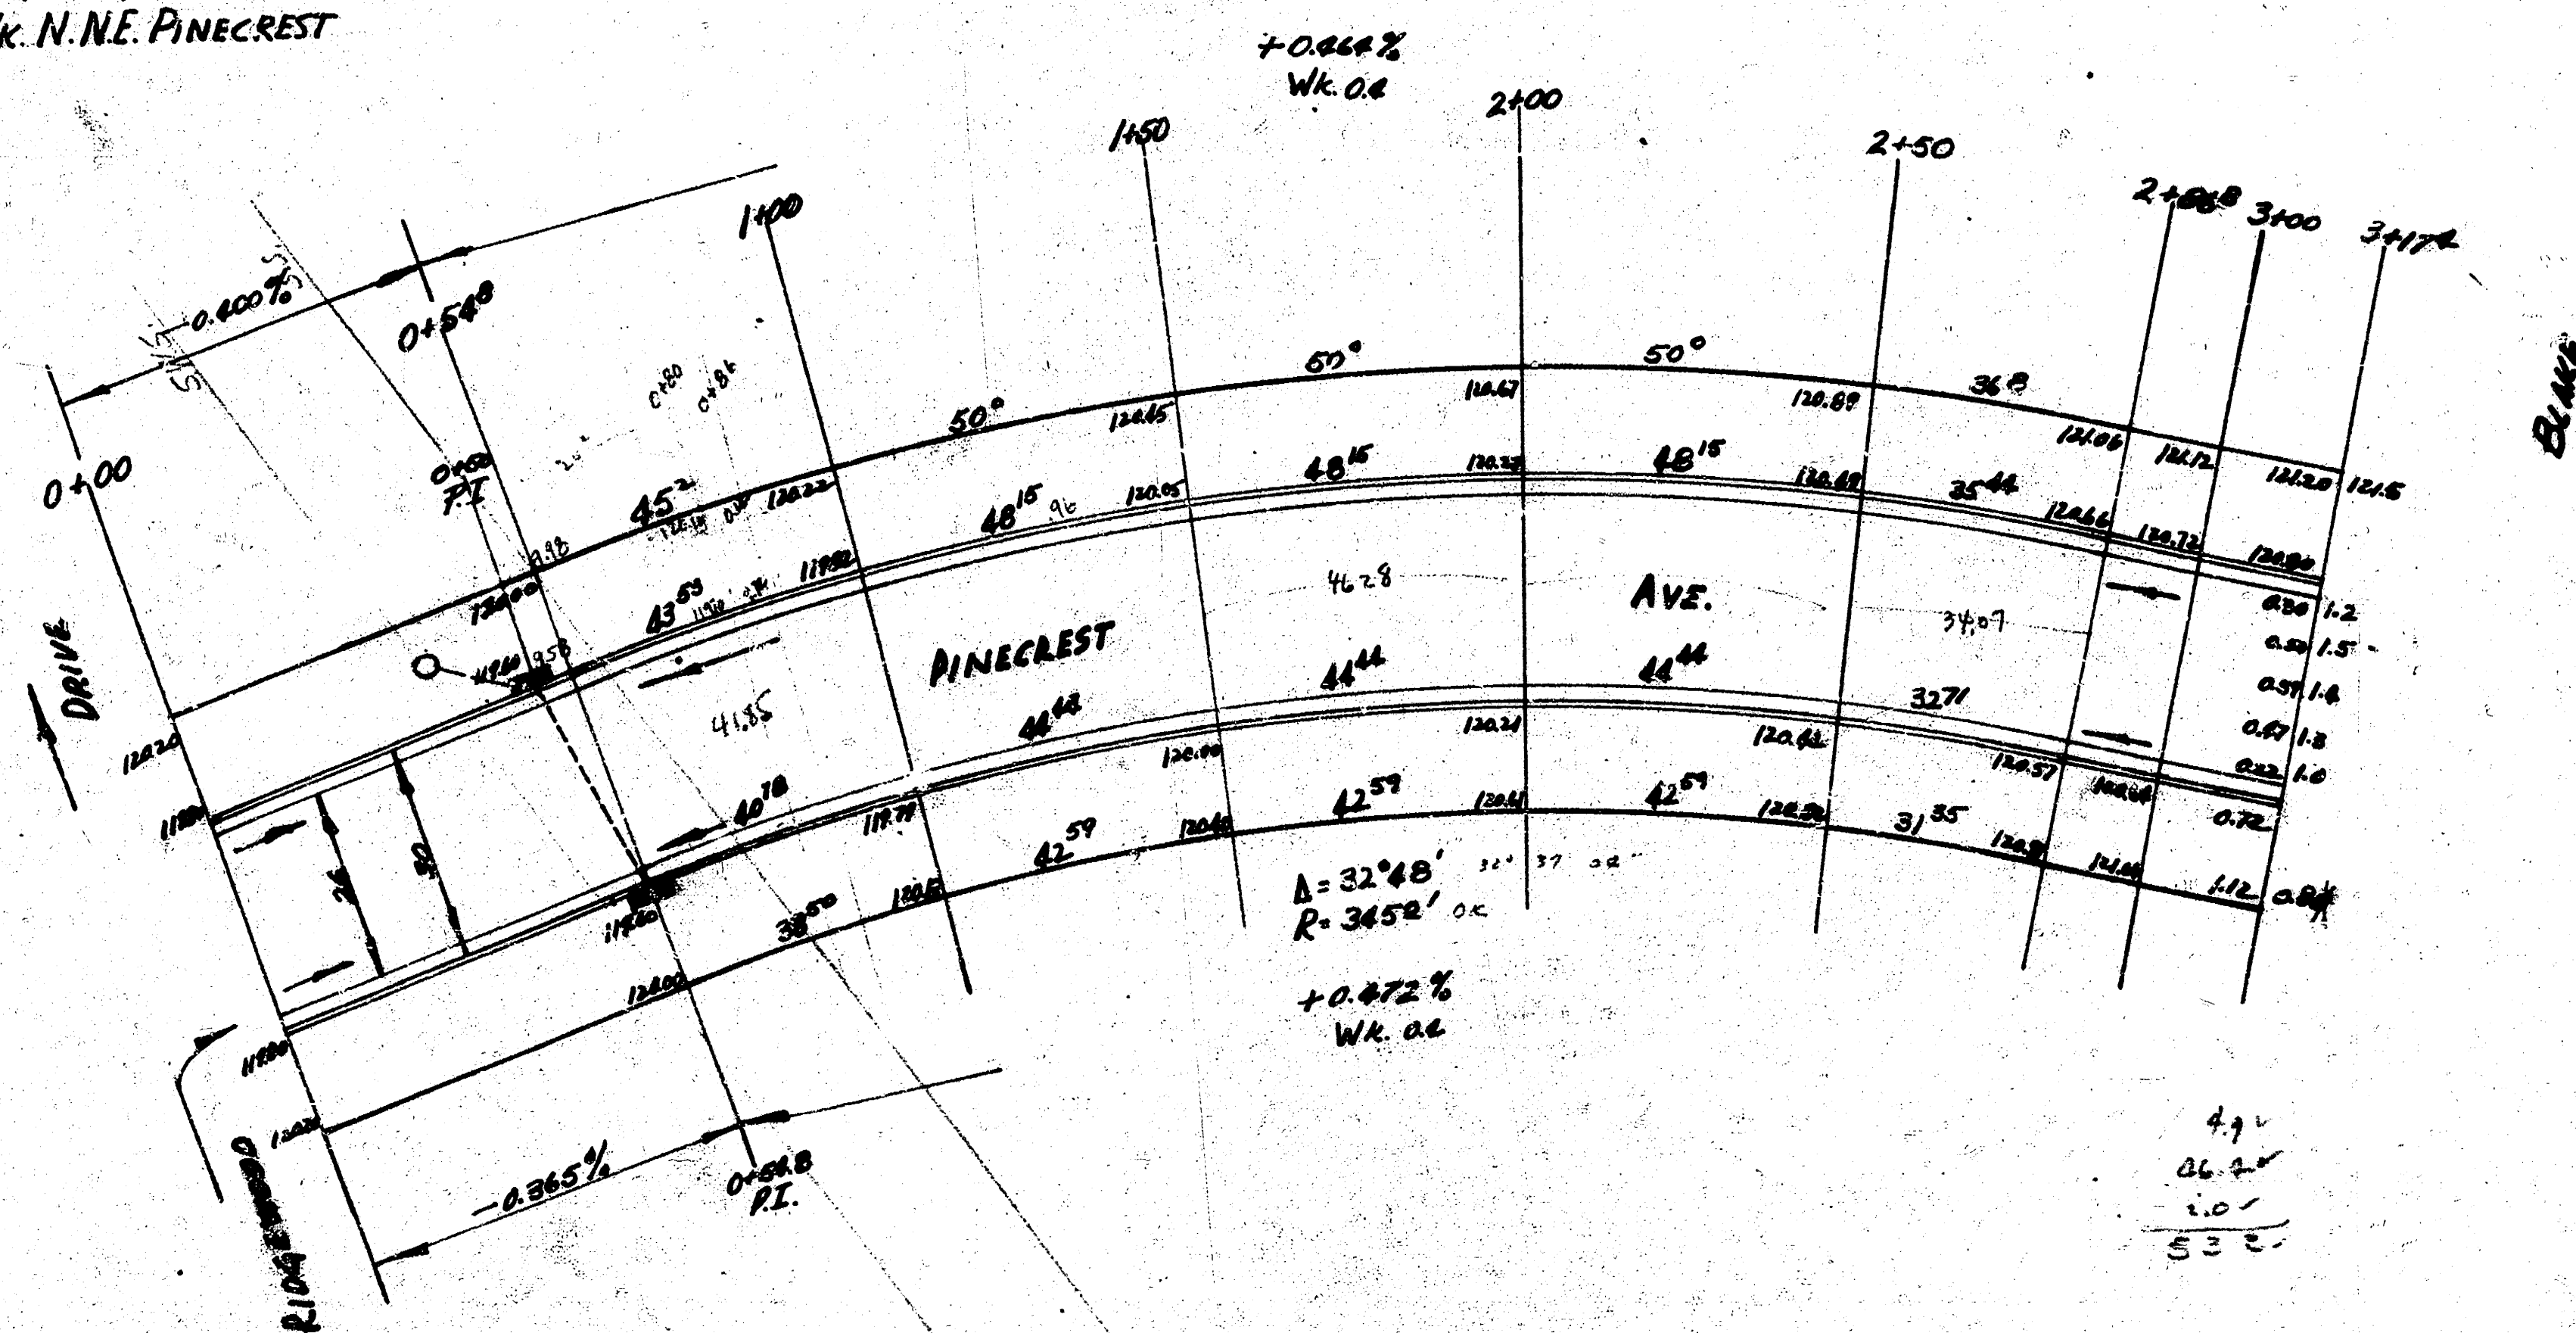

NOTE: STATION ON S.F.W.R.

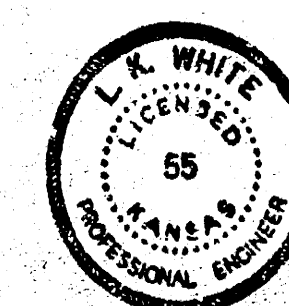

PINECREST AVE
 W.L. RIDGEWOOD TO S.L. BLAKE
 26-2-30 A.C.
 CITY OF WICHITA, KANSAS
 L.K. WHITE CITY ENGINEER
 JUNE 2, 1952 PROJ. NO. C-78-60

Book 387 Page 25-27







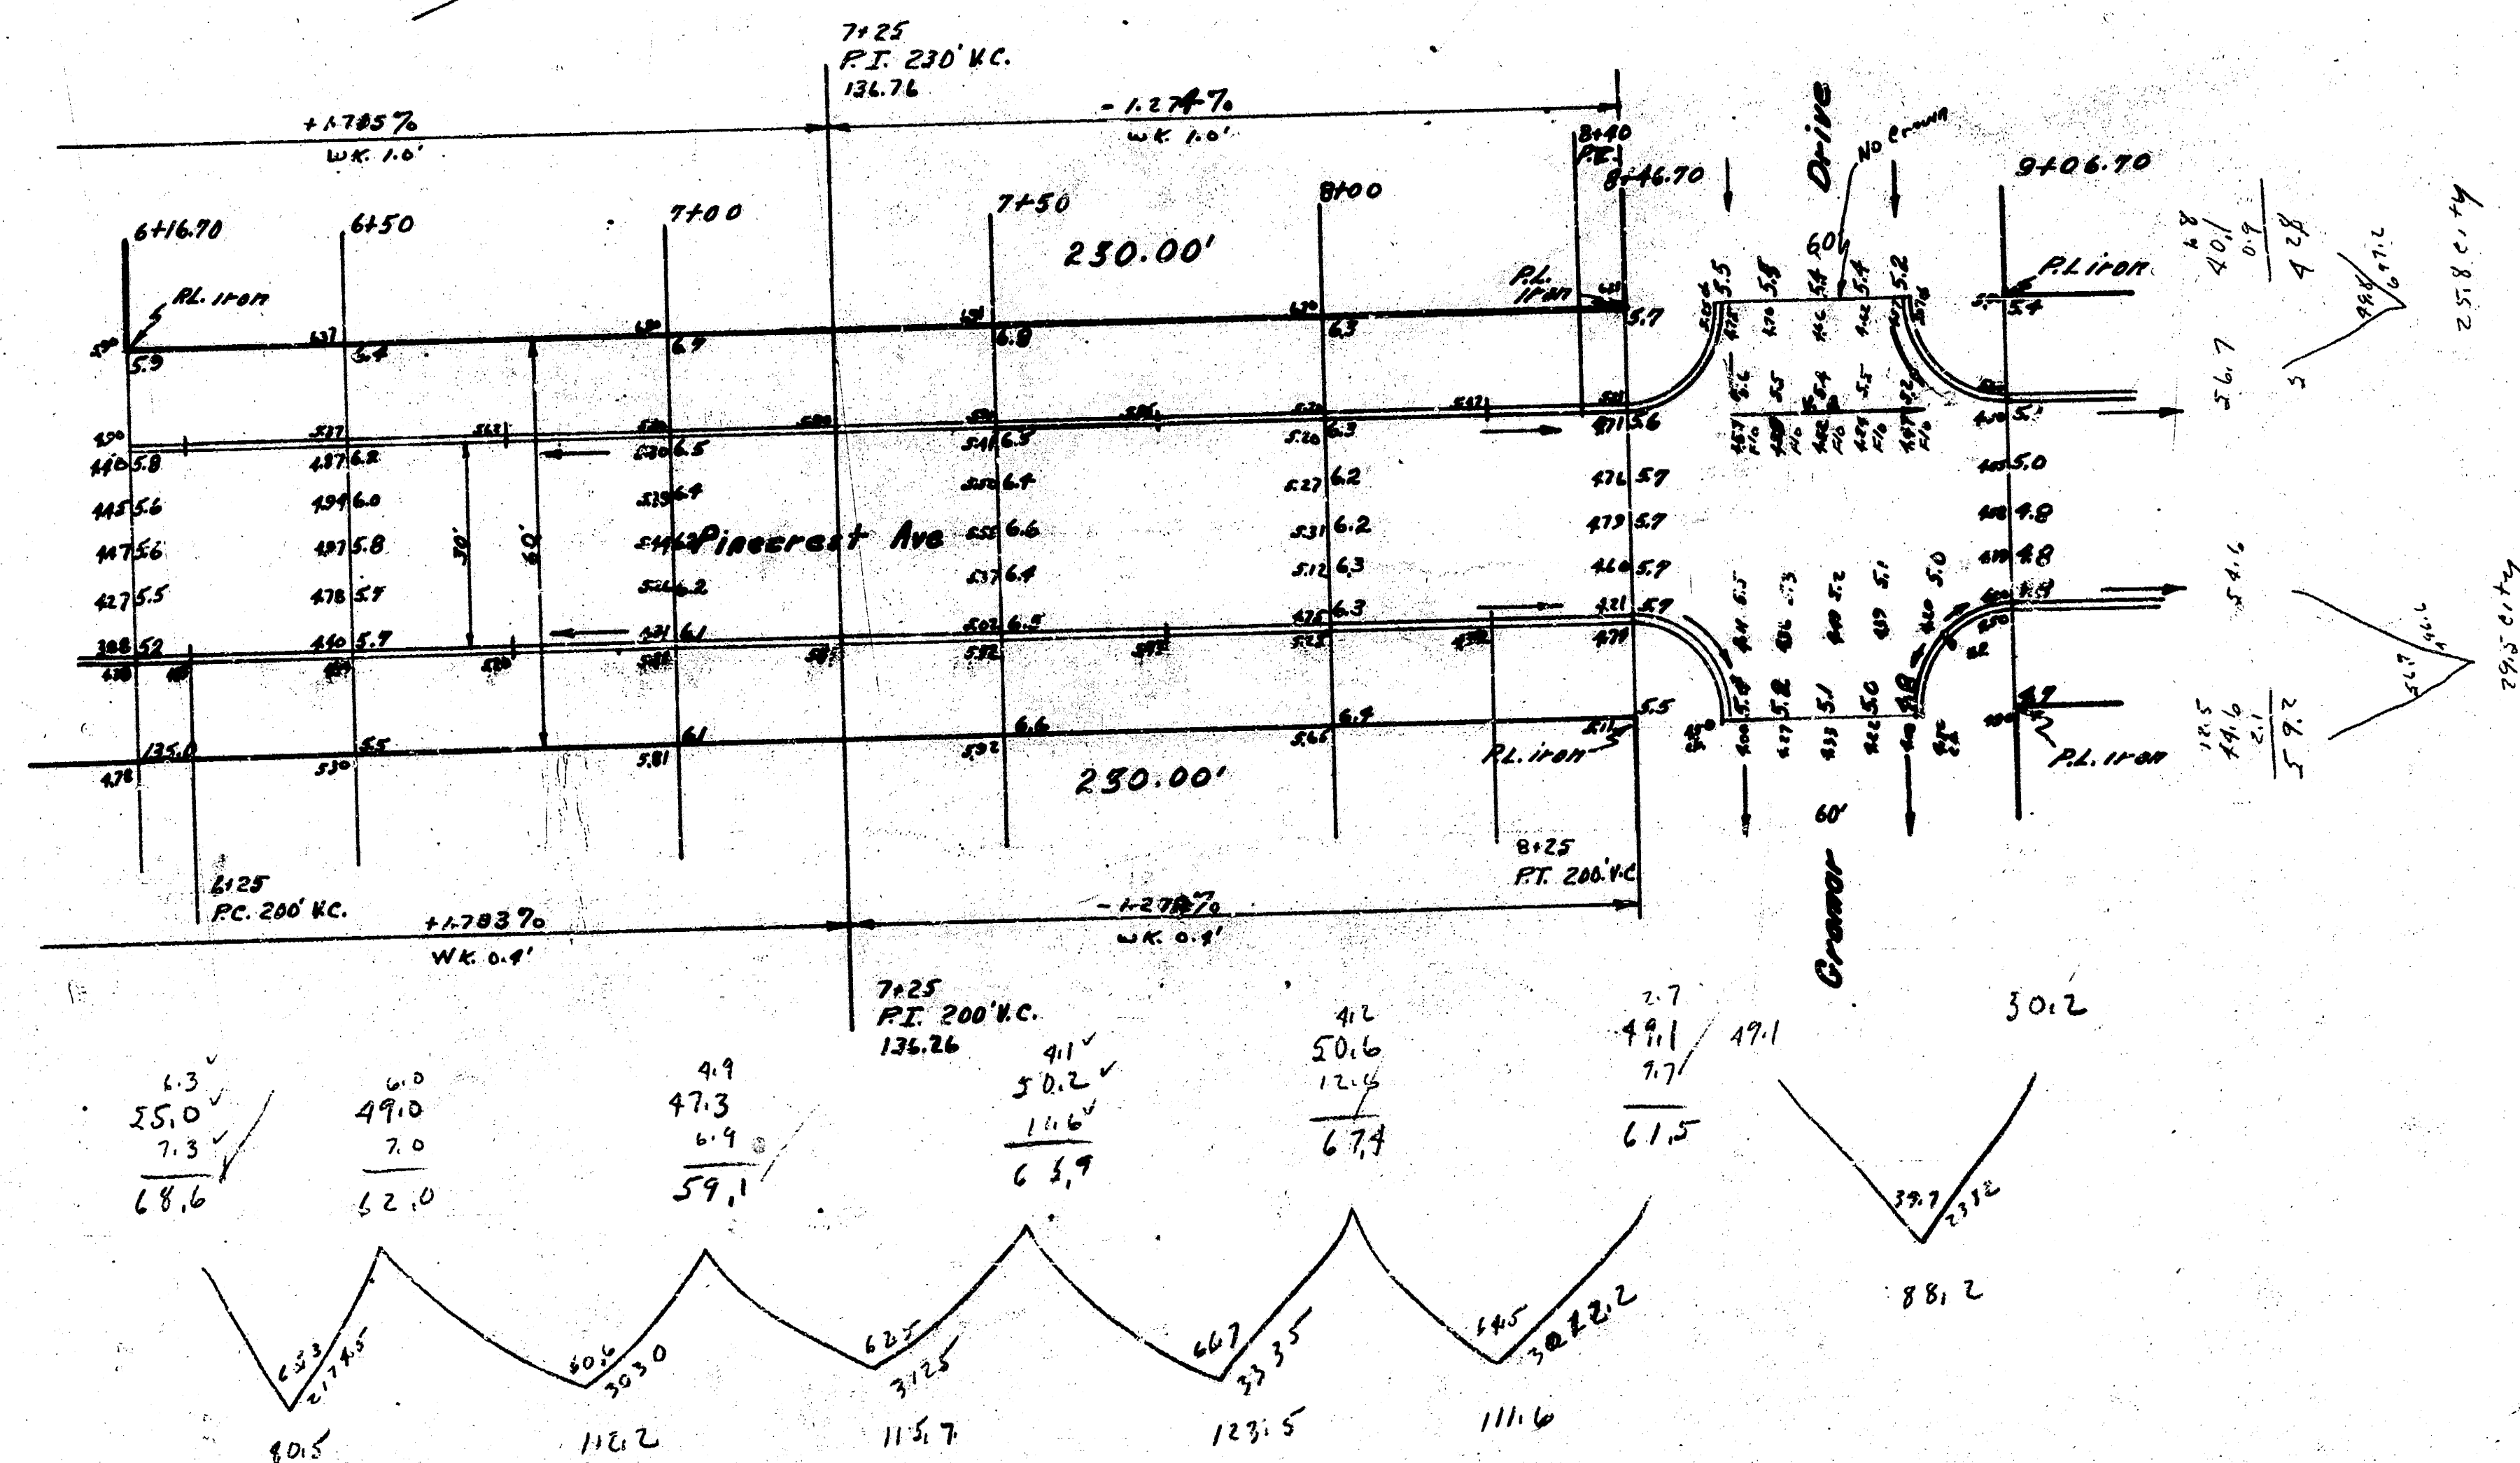

City
25.8
29.5
98.2
193.5
+1070
15.79 cu. yds.

Property
80.5
112.2
115.7
115.8
111.6
593.5
+1070
597.9 cu. yds.

Total
597.8
157.9
755.8 cu. yds.

2
3



Note: Sta. on E.S. 6' off set from face of ch.

Property
 39.3
 7.1
 205.07
 205.07 + 28.0 = 233.07
 233.07 + 77.0 = 310.07
 310.07 + 244.5 = 554.57
 554.57 + 10.90 = 565.47
 246.2 ch. yds.
 267.0

Changes in and out
 connections to show stationing
 on E.S. rather than on
 W.S.

Drive
 Gramar

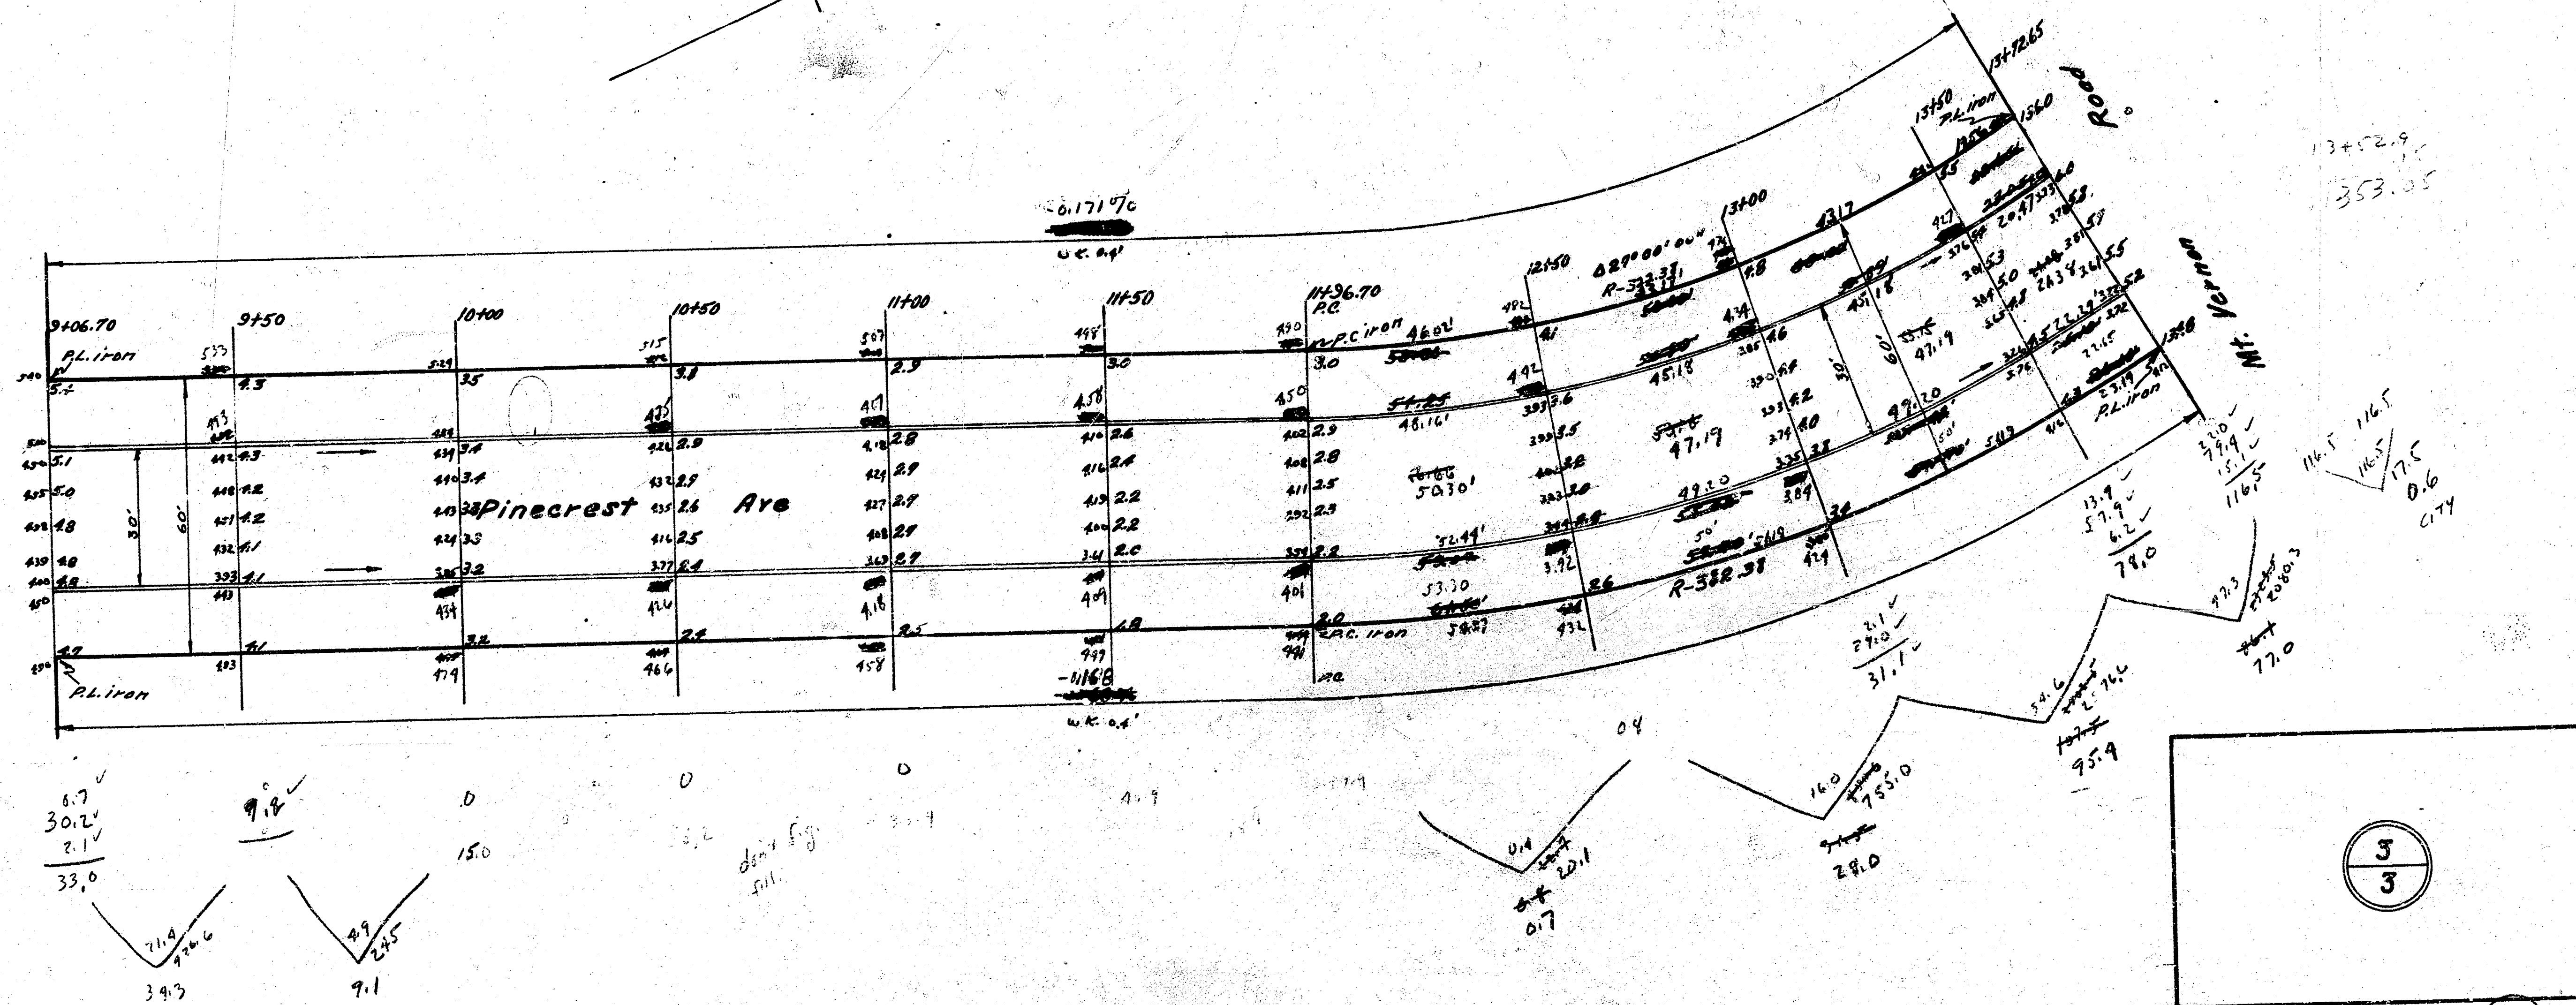

4 e s 1e