
3rd Elev. 179.12 Iron NW Cor. First & Pinecrest

26' Conc.

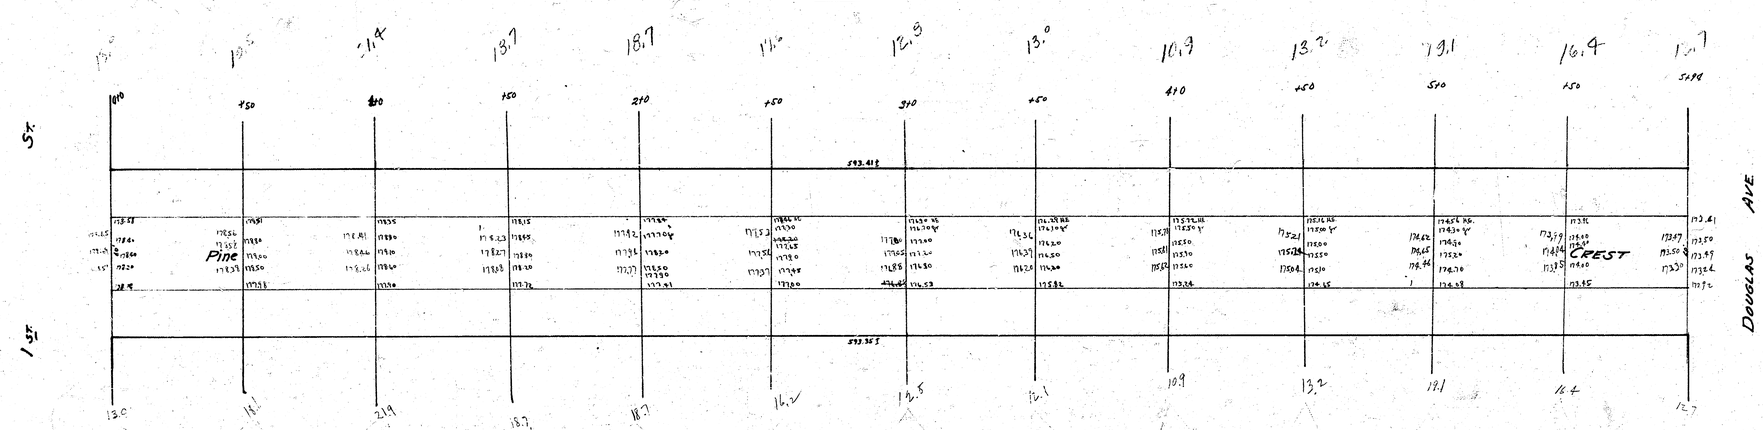

Paving Plan
1939
Pine Crest
NE Douglas Ave
to
1st. First St.

26-2-30

Curb & Gtr. Only

B.M. Elev. - 173.92 - Curb rot. NE Cor. Pinecrest & Douglas

AVE.

DOUGLAS

PINECREST

FIRST

Excavation — 1727
+10% — 173
Total 1900 cu yds