
B.M. 193.59 COR. IRON N.E. COR. PLAZA LANE + PARKWOOD
B.M. 193.40 COR. IRON S.E. COR. PLAZA LANE + PARKWOOD

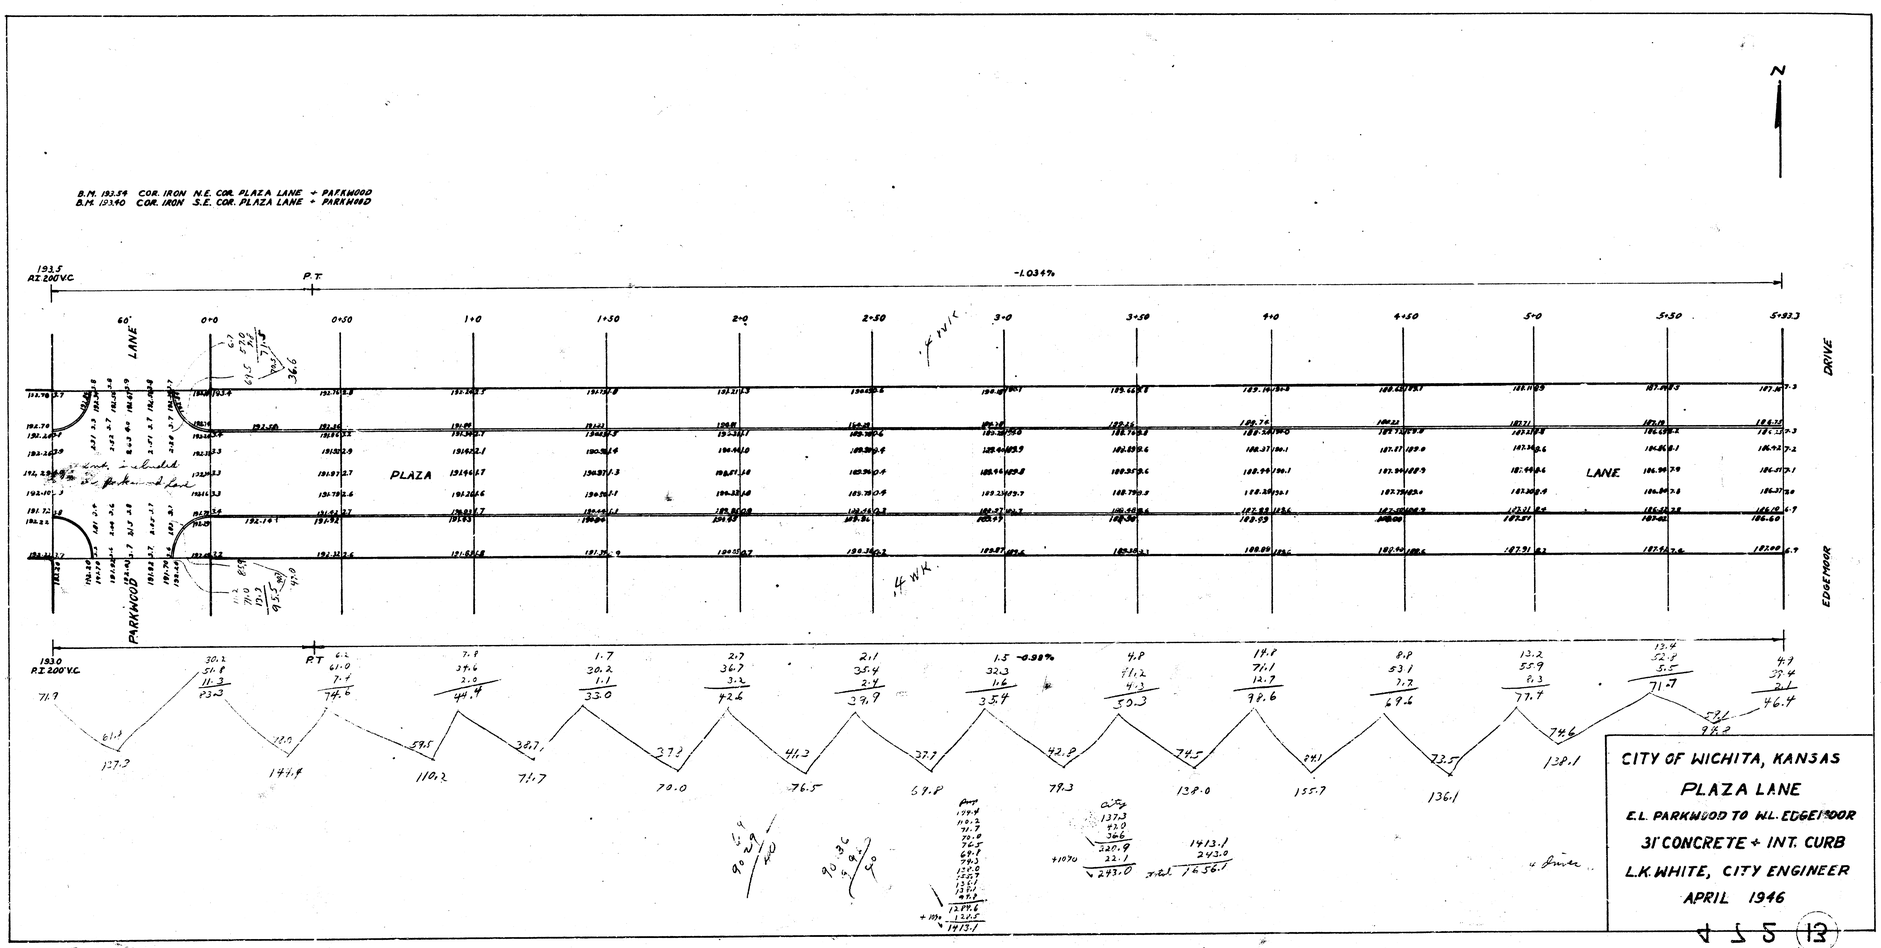

CITY OF WICHITA, KANSAS

PLAZA LANE

E.L. PARKWOOD TO W.L. EDGEMOOR

31' CONCRETE + INT. CURB

L.K. WHITE, CITY ENGINEER

APRIL 1946

455 (13)