

B.M. 127.590 Step Bench E.S.P. Pole 50' N Of NE Corner
Del Sienno & West St.
B.M. 124.691 Step Bench W.S. Tele. Pole E. Nelson & 10'± South
Of N.W. Cor Nelson & Ponderosa
Chaining On South Property Line.

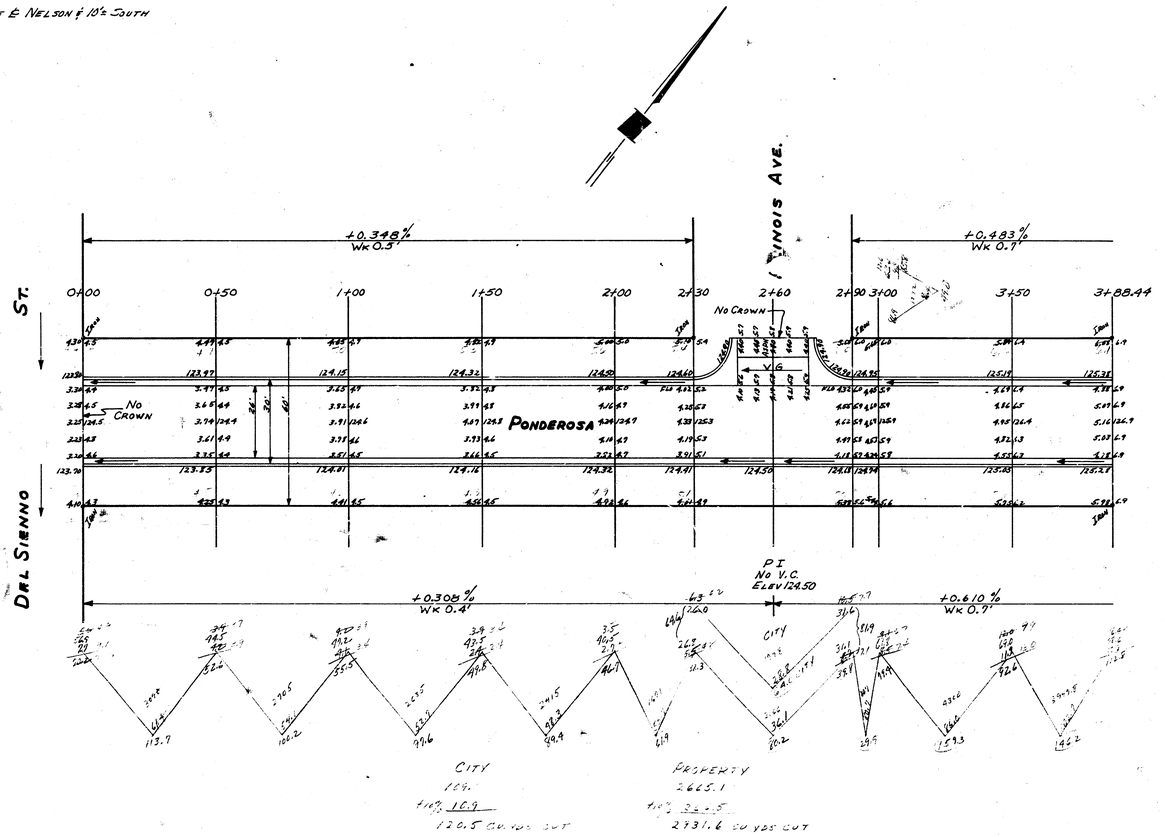

Ponderosa
E L Del Sienno To W L Nelson
26-2-30-A.C.
City Of Wichita Kan.
B E Smith City Engineer
June 1956 Proj. No C14-192

1/2

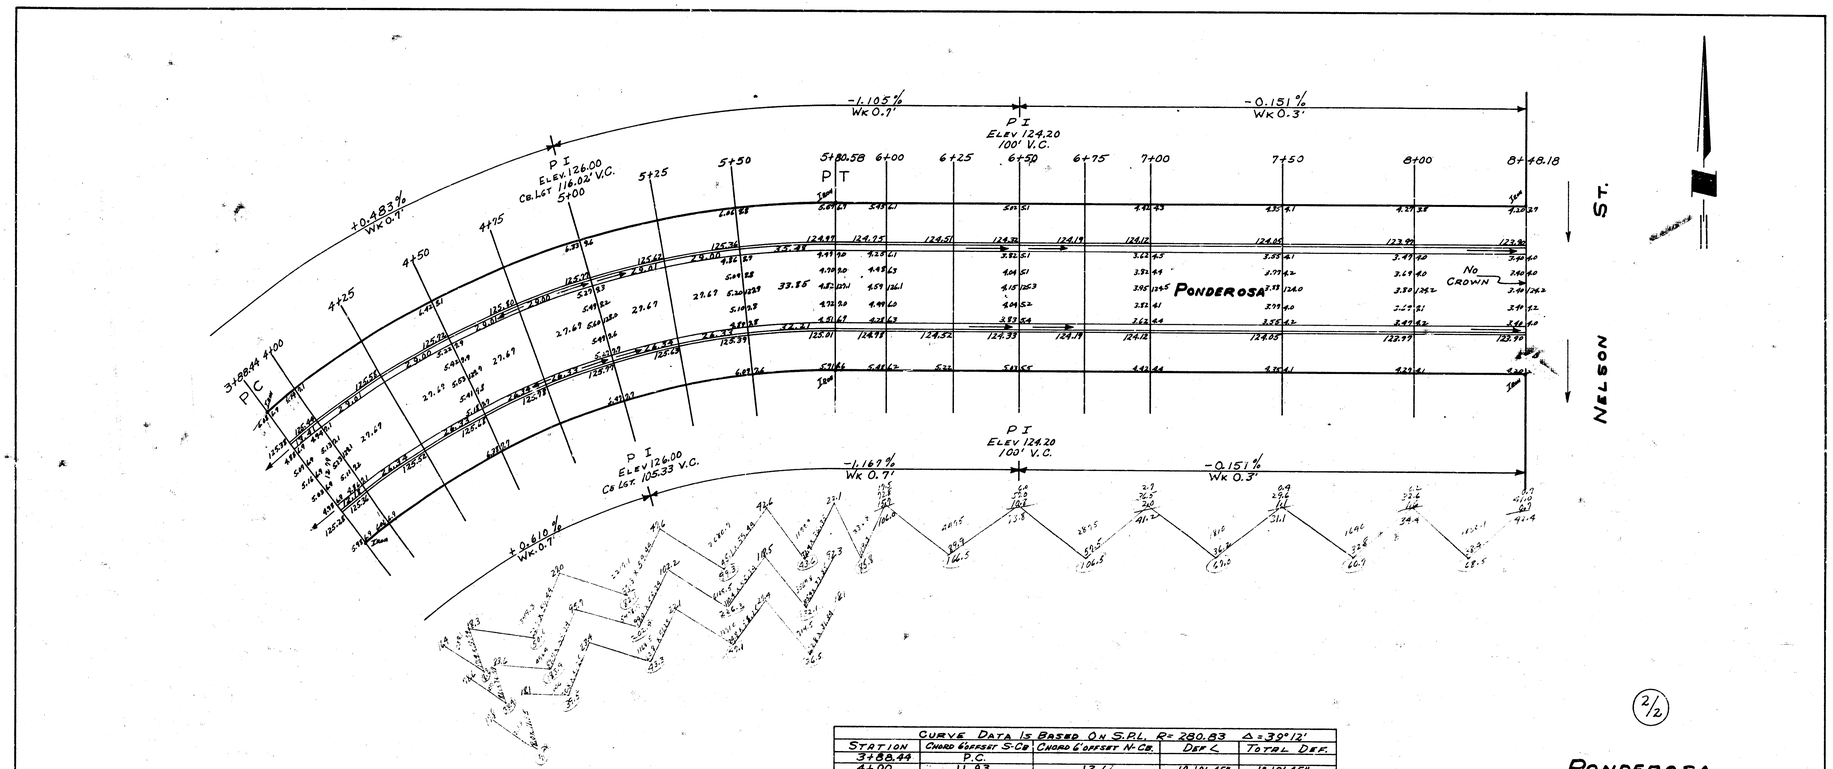

CURVE DATA IS BASED ON S.P.I. R= 280.83 Δ = 39° 12'				
STATION	CHORD 6' OFFSET S-CB	CHORD 6' OFFSET N-CB.	DEF ∠	TOTAL DEF.
3+88.44	P.C.			
4+00	11.93	13.66	1° 10' 45"	1° 10' 45"
4+25	25.79	29.53	2° 33' 1"	3° 43' 46"
4+50	25.79	29.53	2° 33' 1"	6° 16' 47"
4+75	25.79	29.53	2° 33' 1"	8° 49' 48"
5+00	25.79	29.53	2° 33' 1"	11° 22' 49"
5+25	25.79	29.53	2° 33' 1"	13° 55' 50"
5+50	25.79	29.53	2° 33' 1"	16° 28' 51"
5+80.58	31.54	36.11	3° 7' 9"	19° 36'

2/2

PONDEROSA

EL DEL SIENNO TO WL NELSON