


B.M. 1692.85 "R" in Ritchie E. end rad. S.E. Cor. Huntington & Postoak

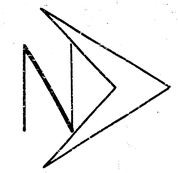

Scale 1"=20'

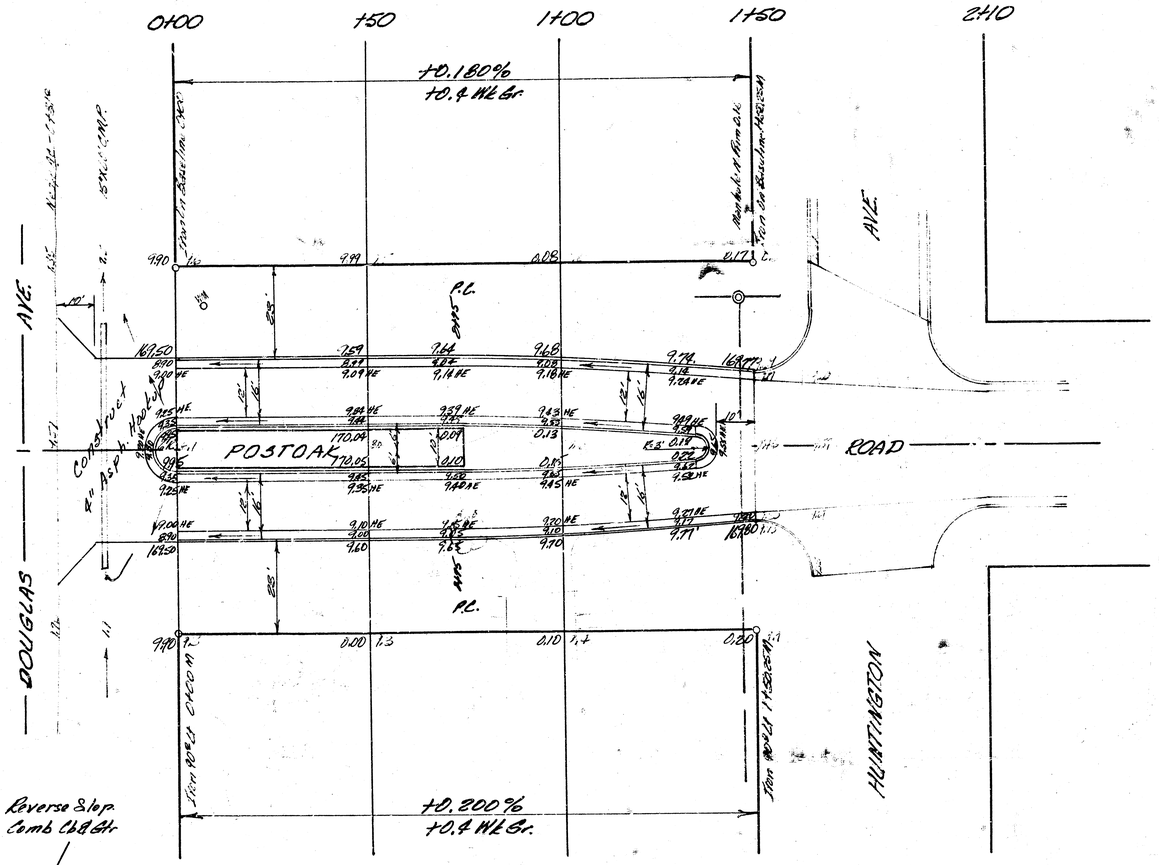

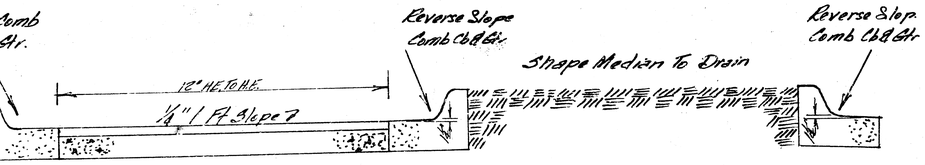

TYPICAL HALF SECTION
No Scale

Excavation		Comp. Fill	
Prop.	City	Prop.	City
169.6 C.Y.	16.9 C.Y.	5.1 C.Y.	0.5 C.Y.
17.0 +10%	1.7 +10%	0.5 +10%	0.1 +10%
186.6 C.Y. Total	18.6 C.Y. Total	5.6 C.Y. Total	0.6 C.Y. Total

R. W. LINK
LICENSED
ENGINEER

B. E. SMITH
LICENSED
436
KANSAS
PROFESSIONAL ENGINEER

1/2

POSTOAK ROAD

N.L. DOUGLAS AVE TO S.L. HUNTINGTON AVE.

12' - 2' - 16' A.C. BOTH SIDES 12' MEDIAN

CITY OF WICHITA, KANSAS
B.E. SMITH CITY ENGINEER
DATE MAY 1966 PROJ C15-75