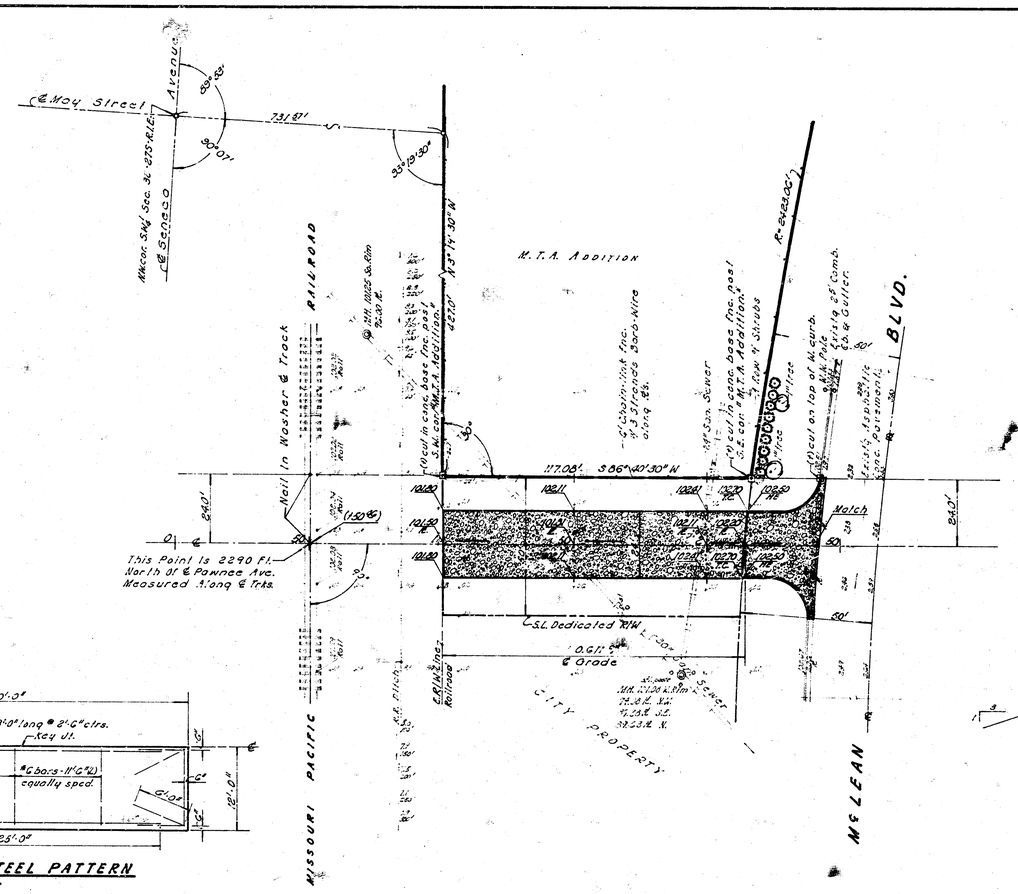

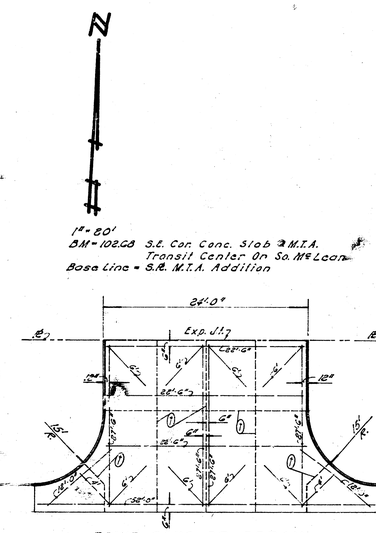

REINF. CONC. DR. DETAIL
No Scale

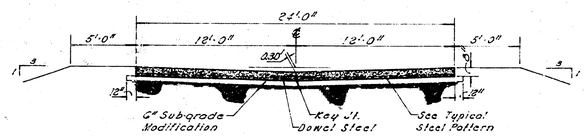

TYPICAL SLAB DETAIL
No Scale

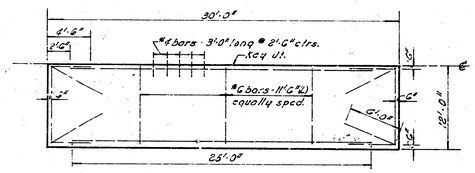

TYPICAL STEEL PATTERN
No Scale

2/3

RAILROAD ACCESS ROAD
In Connection W/ McLean Blvd. - MacArthur Rd. to Pawnee Ave. RIGHT-OF-WAY ACQUISITION.

Proj. No. DAKR 500450