B.M. 99.82 N.W. cor. lot Step No. 2816 Martinson.

B.M. 99.02 SE cor. conc. Porch No. 2915 Elizabeth.

NOTE:
Chain ℄ on S. ⊼ True Line ⊼ of iron SE cor. Elizabeth & Regal to iron SE cor. Regal and Martinson Cross Tack Stake at SW. cor. Regal and Martinson.

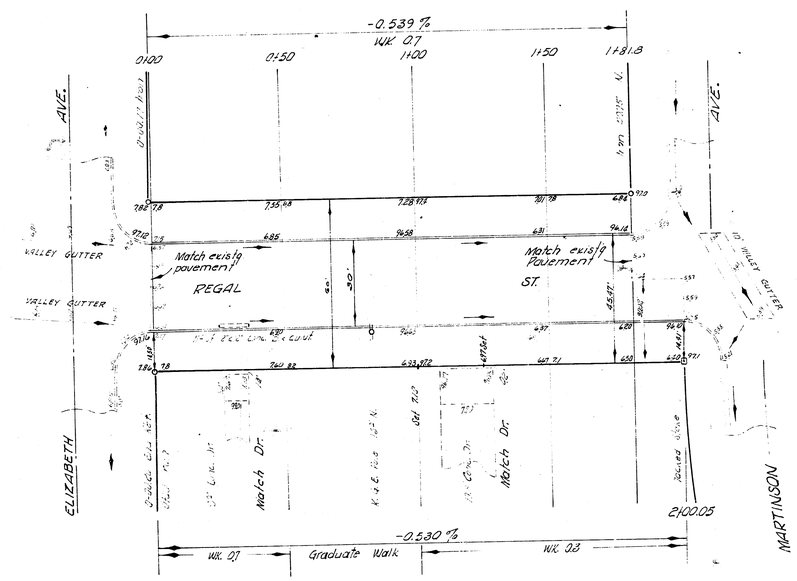

SCALE 1" = 20'

EXCAVATION

CITY	PROP.
0.0	~~3430~~
	+10% 34.3
0.0	~~377.3~~ Cu. Yds

REGAL ST.
EL ELIZABETH TO WL MARTINSON
30' CONC. & CB.
CITY OF WICHITA, KANSAS
B. E. SMITH CITY ENGINEER
OCT. 1958, PROJ. NO. C18-131

1/2