
Survey Record W-7
Plan
Ext
Correct

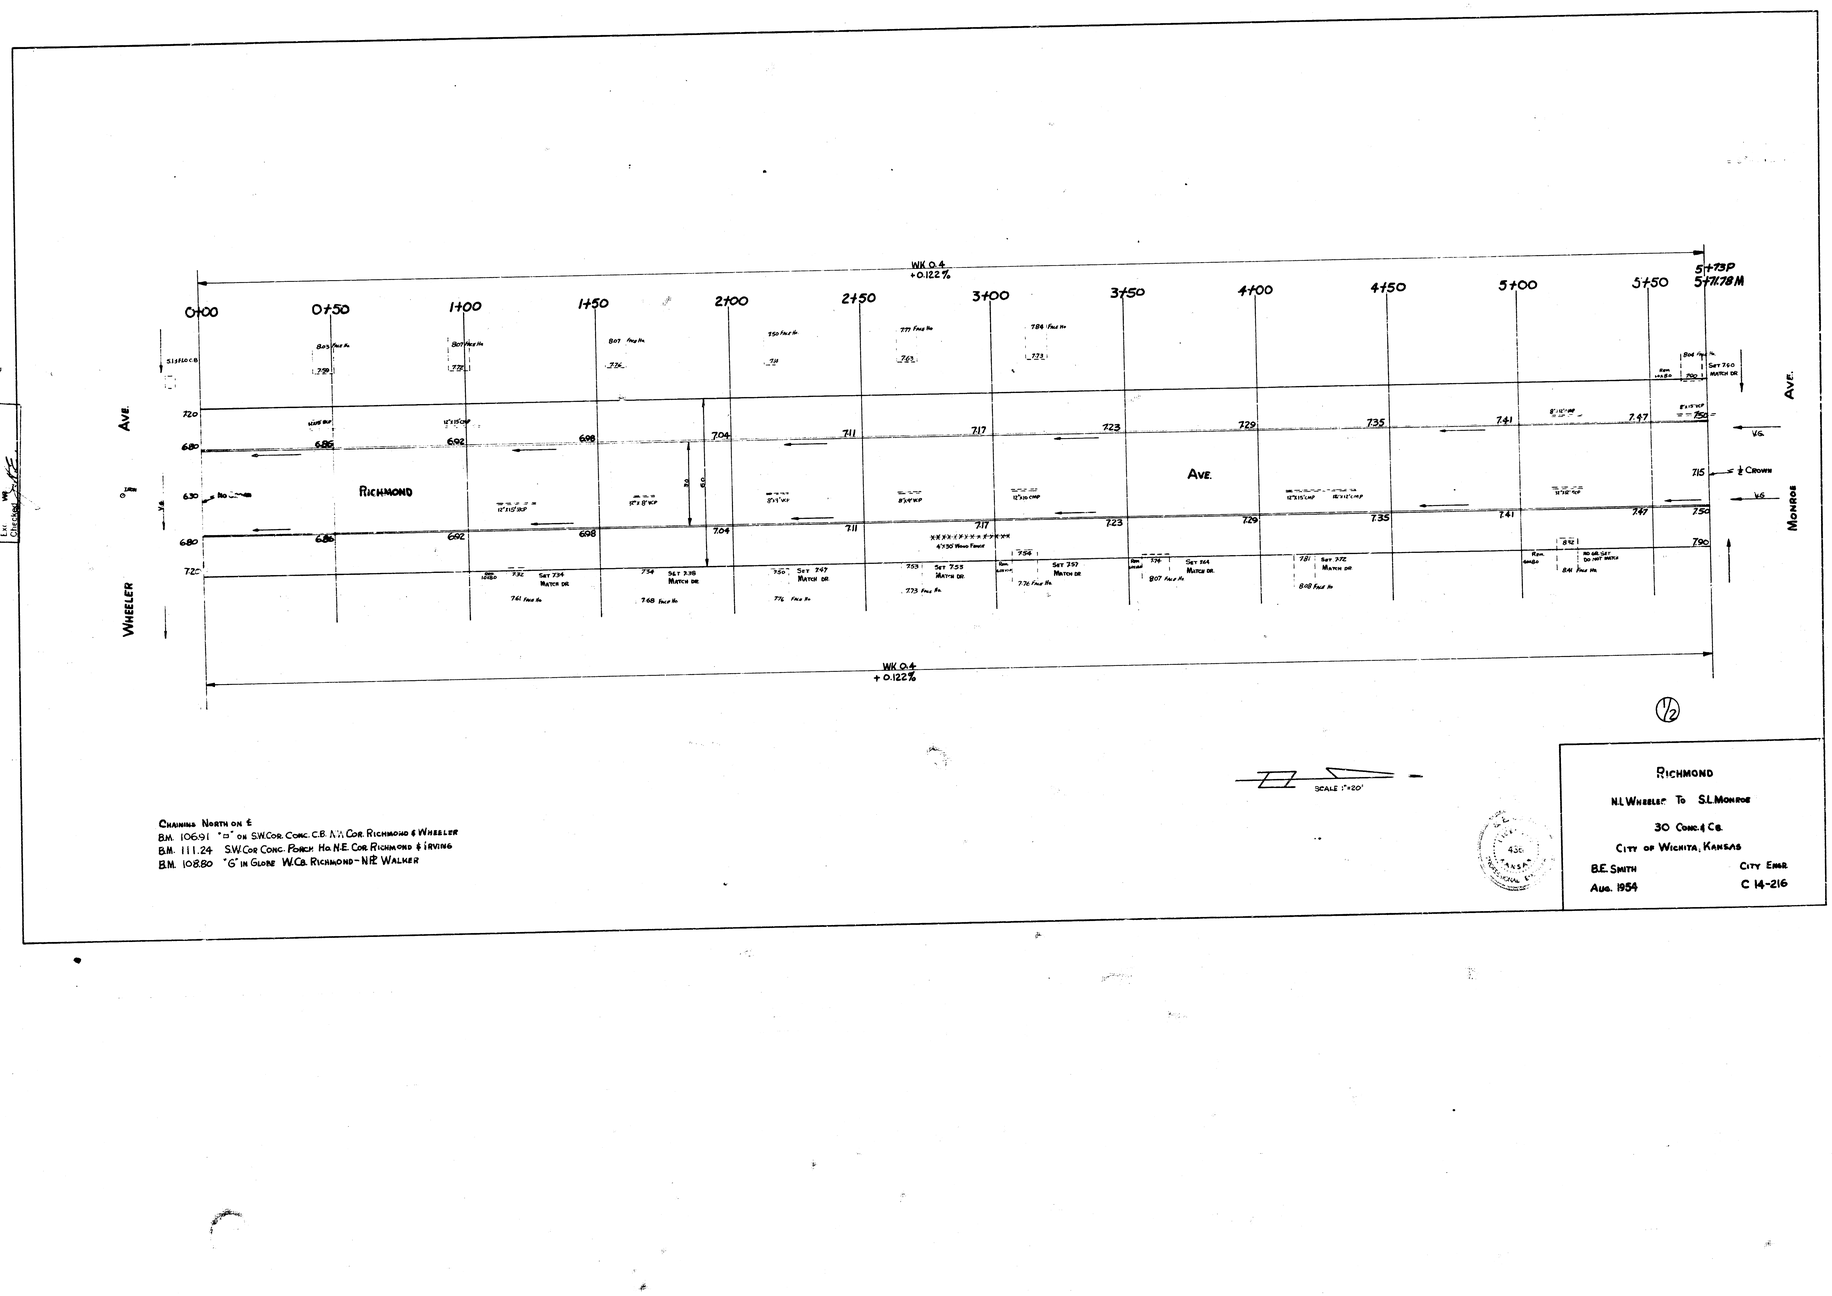

CHAINING NORTH ON ℄
B.M. 106.91 "D" ON S.W. COR. CONC. C.B. N.W. COR. RICHMOND & WHEELER
B.M. 111.24 S.W. COR CONC. PORCH HO. N.E. COR. RICHMOND & IRVING
B.M. 108.80 "G" IN GLOBE W. CB. RICHMOND - N.E. WALKER

RICHMOND
N.L. WHEELER TO S.L. MONROE
30 CONC. & CB.
CITY OF WICHITA, KANSAS
B.E. SMITH — CITY ENGR.
AUG. 1954 — C 14-216