

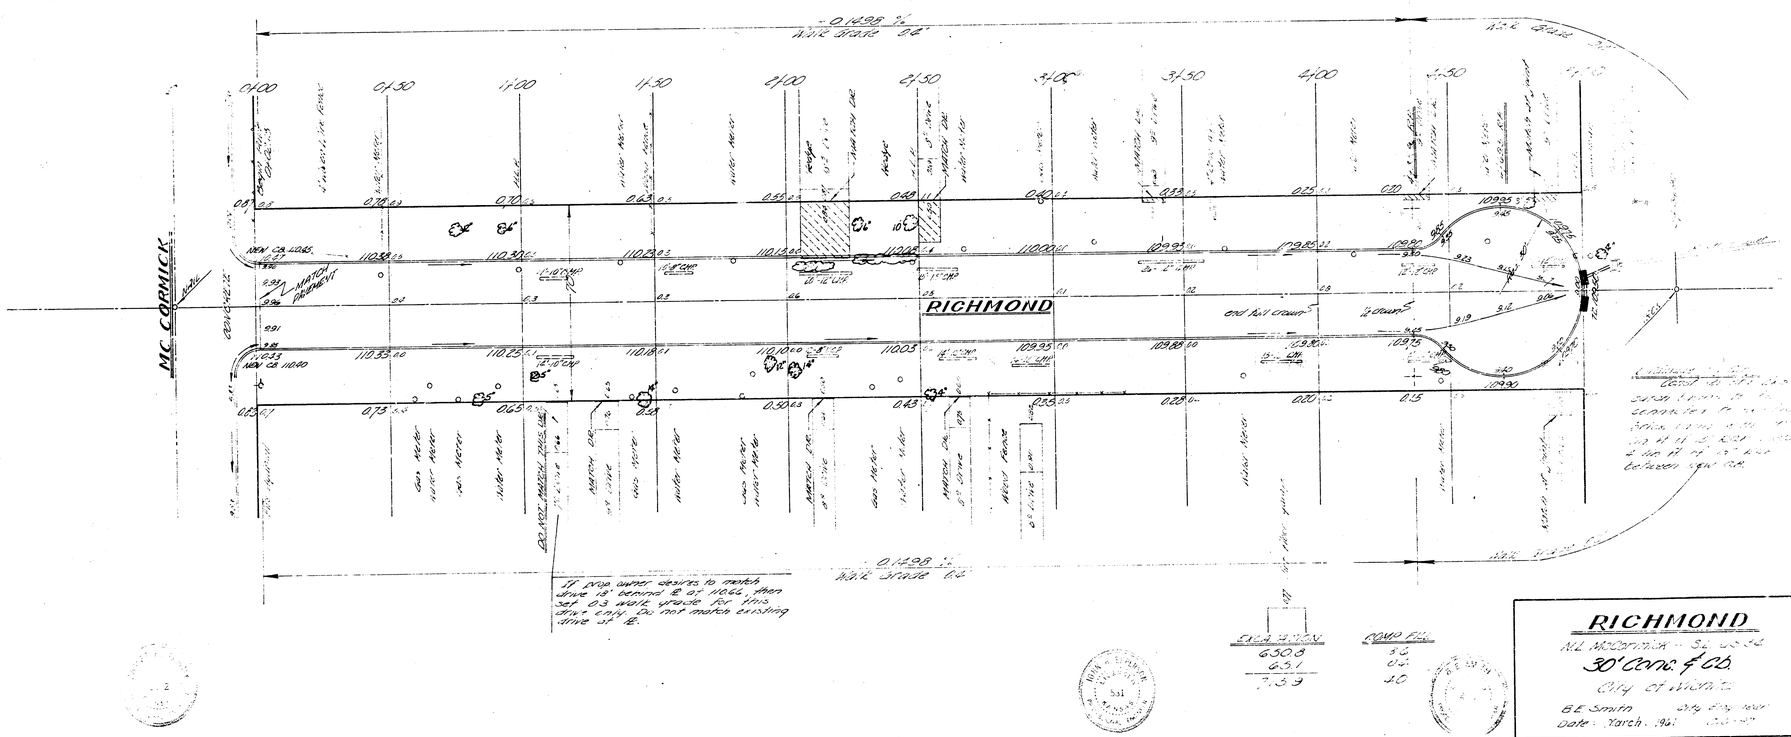

RICHMOND

McCormick – St. Louis

30' Conc. & C.B.

City of Wichita

B.E. Smith — City Eng.

Date: March, 1961