
Survey C.H. Mills Bk. 111 Pg. 41 & 61
Elev. 1268.3 Ref. M
Checked

N

Scale 1" = 20'

B.M. 1127-A N.E. Cor. Conc. Porch, N end Hse. S.E. Cor. University & Richmond.
B.M. 1153 "D" on N.C.B. Richmond, 3' north of N.L. University.
BASE LINE = ℄ of Richmond Avenue.

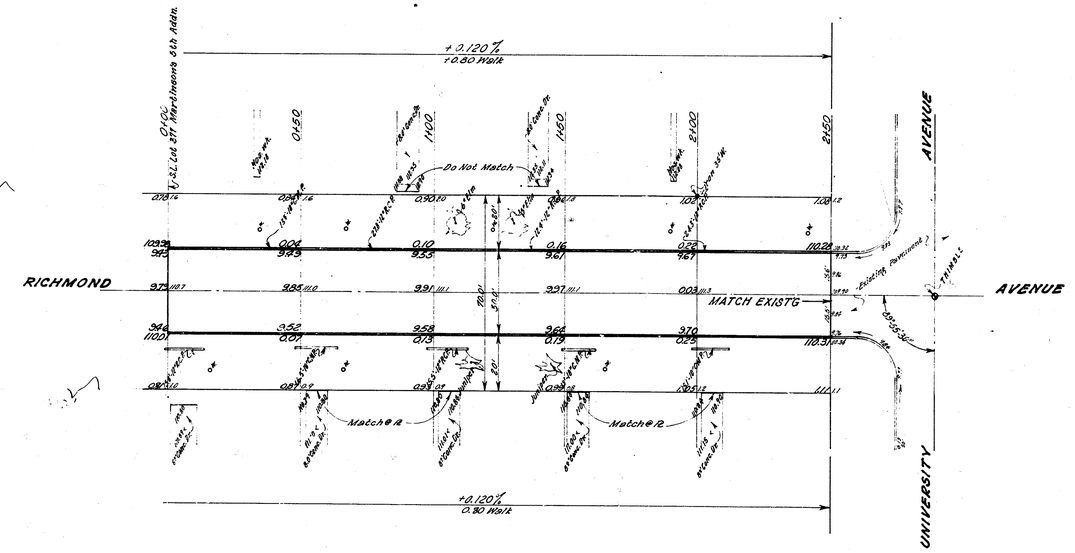

EXCAVATION
457.1
46.7 10%
502.8 C.Y.

FILL
39.6
-3.3 10%
3.3 C.Y.

Name of Project-	RICHMOND AVENUE
Limits of Project-	S.L. Lot 371 Martinson 5th Addn.-S.L. University
Type of Construction-	30' Concrete + Curb
Department of Public Works - Engineering Division	CITY OF WICHITA, KANSAS
E.E. Smith	City Engineer
Date- Oct. 1961	Proj. No. C-11-30

KANSAS REGISTERED ENGINEER 531

E.E. SMITH LICENSED 436 KANSAS PROFESSIONAL ENGINEER