
BM: 127.20 NW cor lower step Ho # 1860 Sheridan, SE cor 18th & Sheridan.

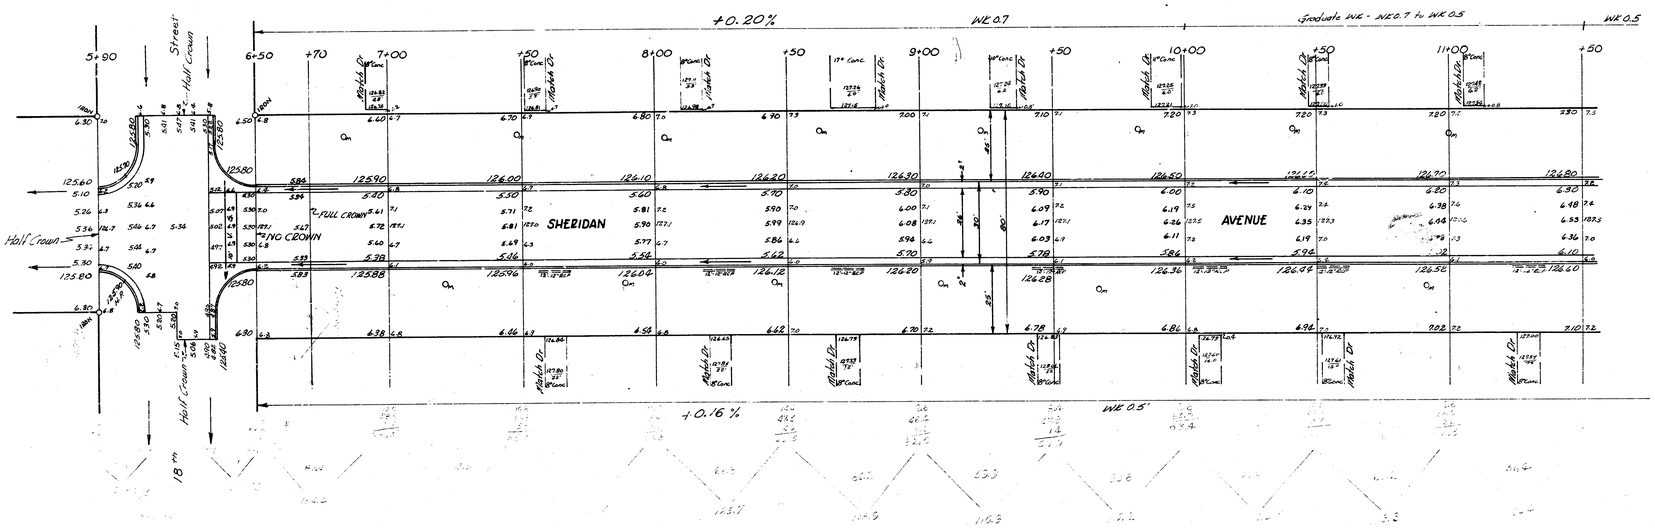

Sheet 1 of 2.

SHERIDAN AVENUE

SL 18th St. to NL Sunset Heights 2nd Addn.


26-2-30AC.

CITY OF WICHITA, KANSAS

B.E. SMITH CITY ENGINEER

MAY 1957 PROJ NO C 15-168

B.E. SMITH LICENSED 436 KANSAS PROFESSIONAL ENGINEER

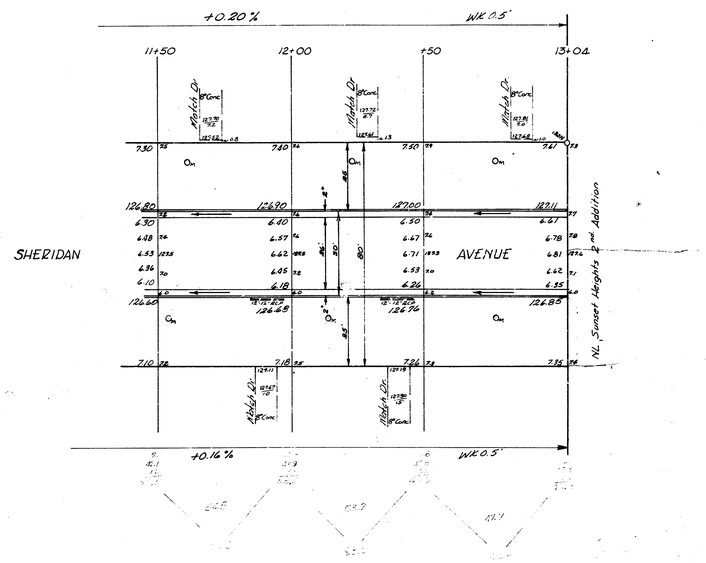

Sheet 2 of 2.

SHERIDAN AVENUE

SL 18th to NL Sunset Heights 2nd Addn.

PROJ NO C 15-168