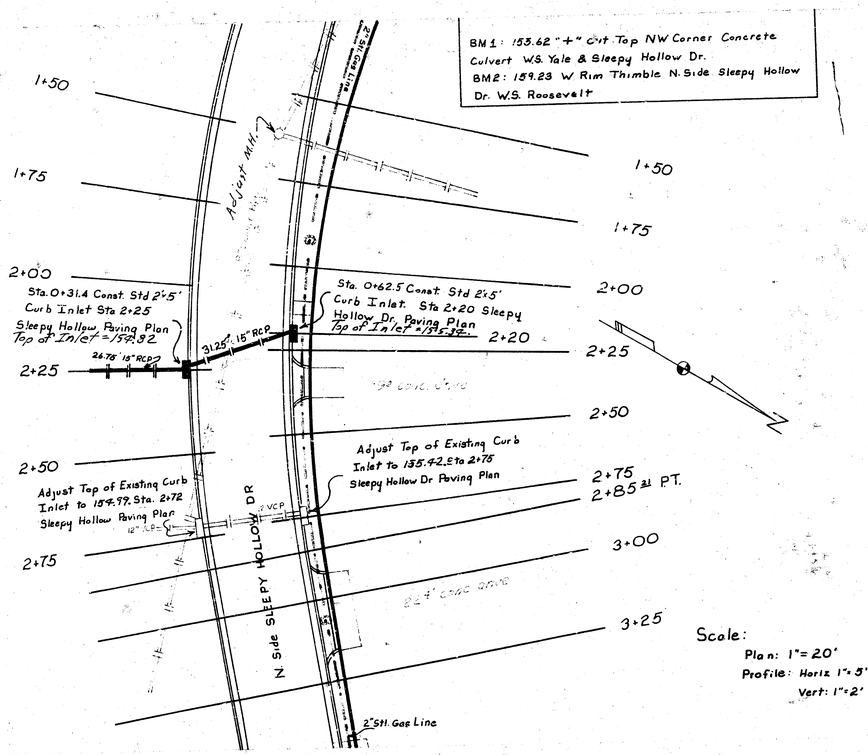

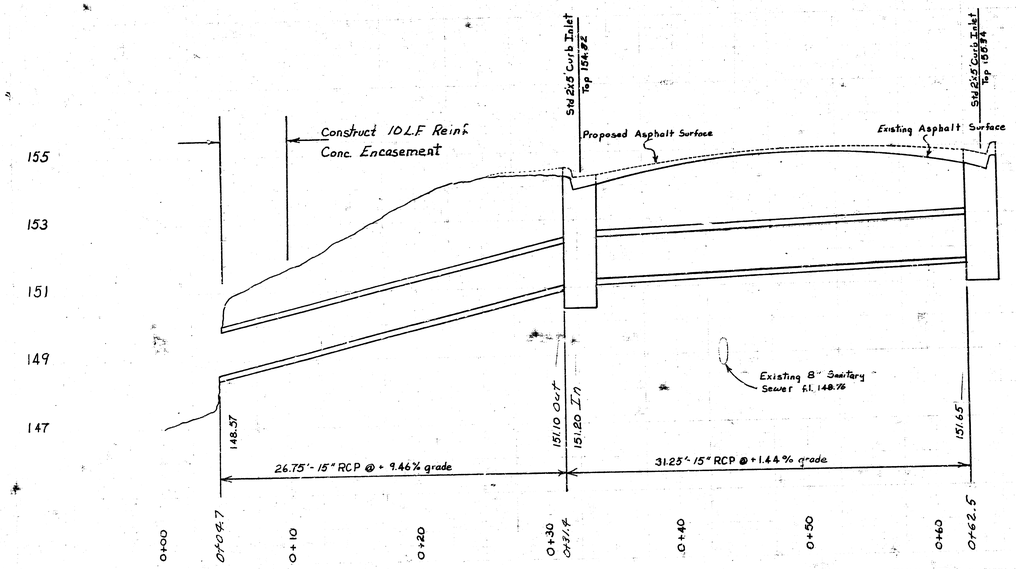

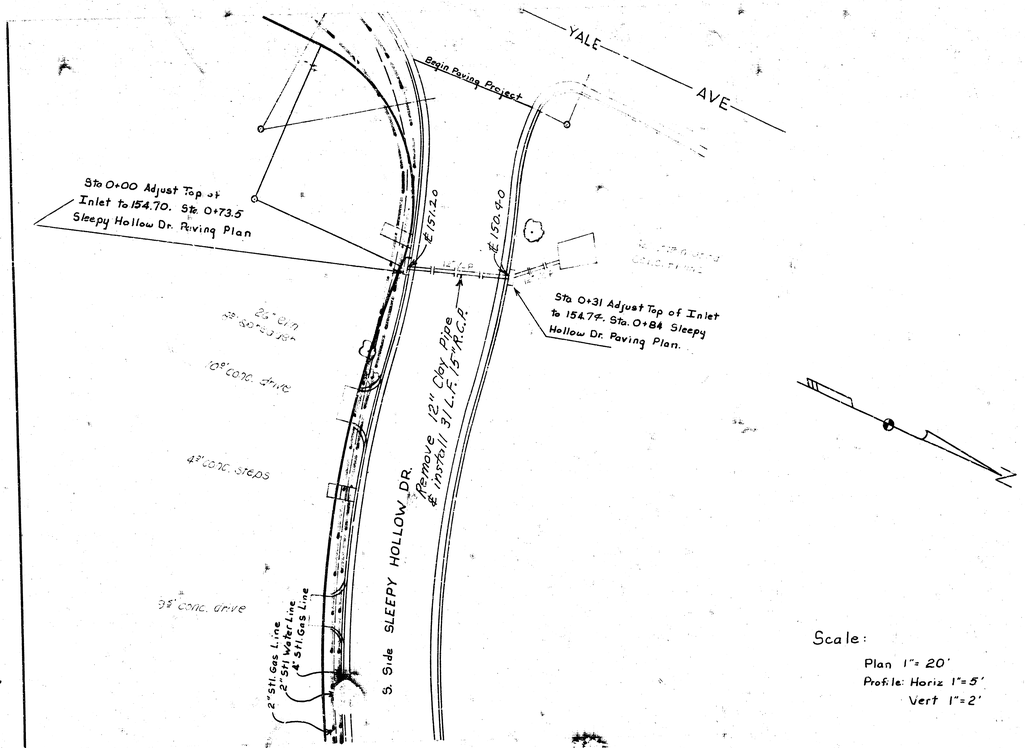



Drainage in Connection with
Paving the N. & S. side of Sleepy Hollow
From E.L. Yale to W.L. Roosevelt
City of Wichita, Kansas
R.W. Linn City Engineer
DATE 1-75 Project No. DAKD 573019 1/1