


B.M. 1156 M.M. WALKER F. HYD. N.W. COR. MEDIAN & WALKER  
 B.M. 10395 SE COR. CONC. PDE. IN #2402 WALKER  
 STATIONING ON E

TIES TO IRON E. SEDGWICK & DOOLEY  
 61.06 NW 1/4 SE COR. CONC. PDE.  
 70.24 NE 1/4 SW COR. CONC. PDE.  
 76.12 SW TO NE COR. CONC. PDE.  
 TIES TO IRON E. WALKER & SEDGWICK S.  
 65.94 NW 1/4 SE COR. HOUSE FOUNDATION  
 75.35 NE 1/4 SW COR. HOUSE FOUNDATION  
 43.88 SE 1/4 60" SPARE SW SIDE 8" TREE  
 3.86 E TO IRON E. SEDGWICK  
 TIES TO IRON E. WALKER & SEDGWICK N.  
 67.62 NW 1/4 SE COR. HOUSE FOUNDATION  
 72.91 NE 1/4 SW COR. HOUSE FOUNDATION  
 47.15 SE TO 60" SPARE SW SIDE 8" TREE  
 3.86 TO IRON E. SEDGWICK S.

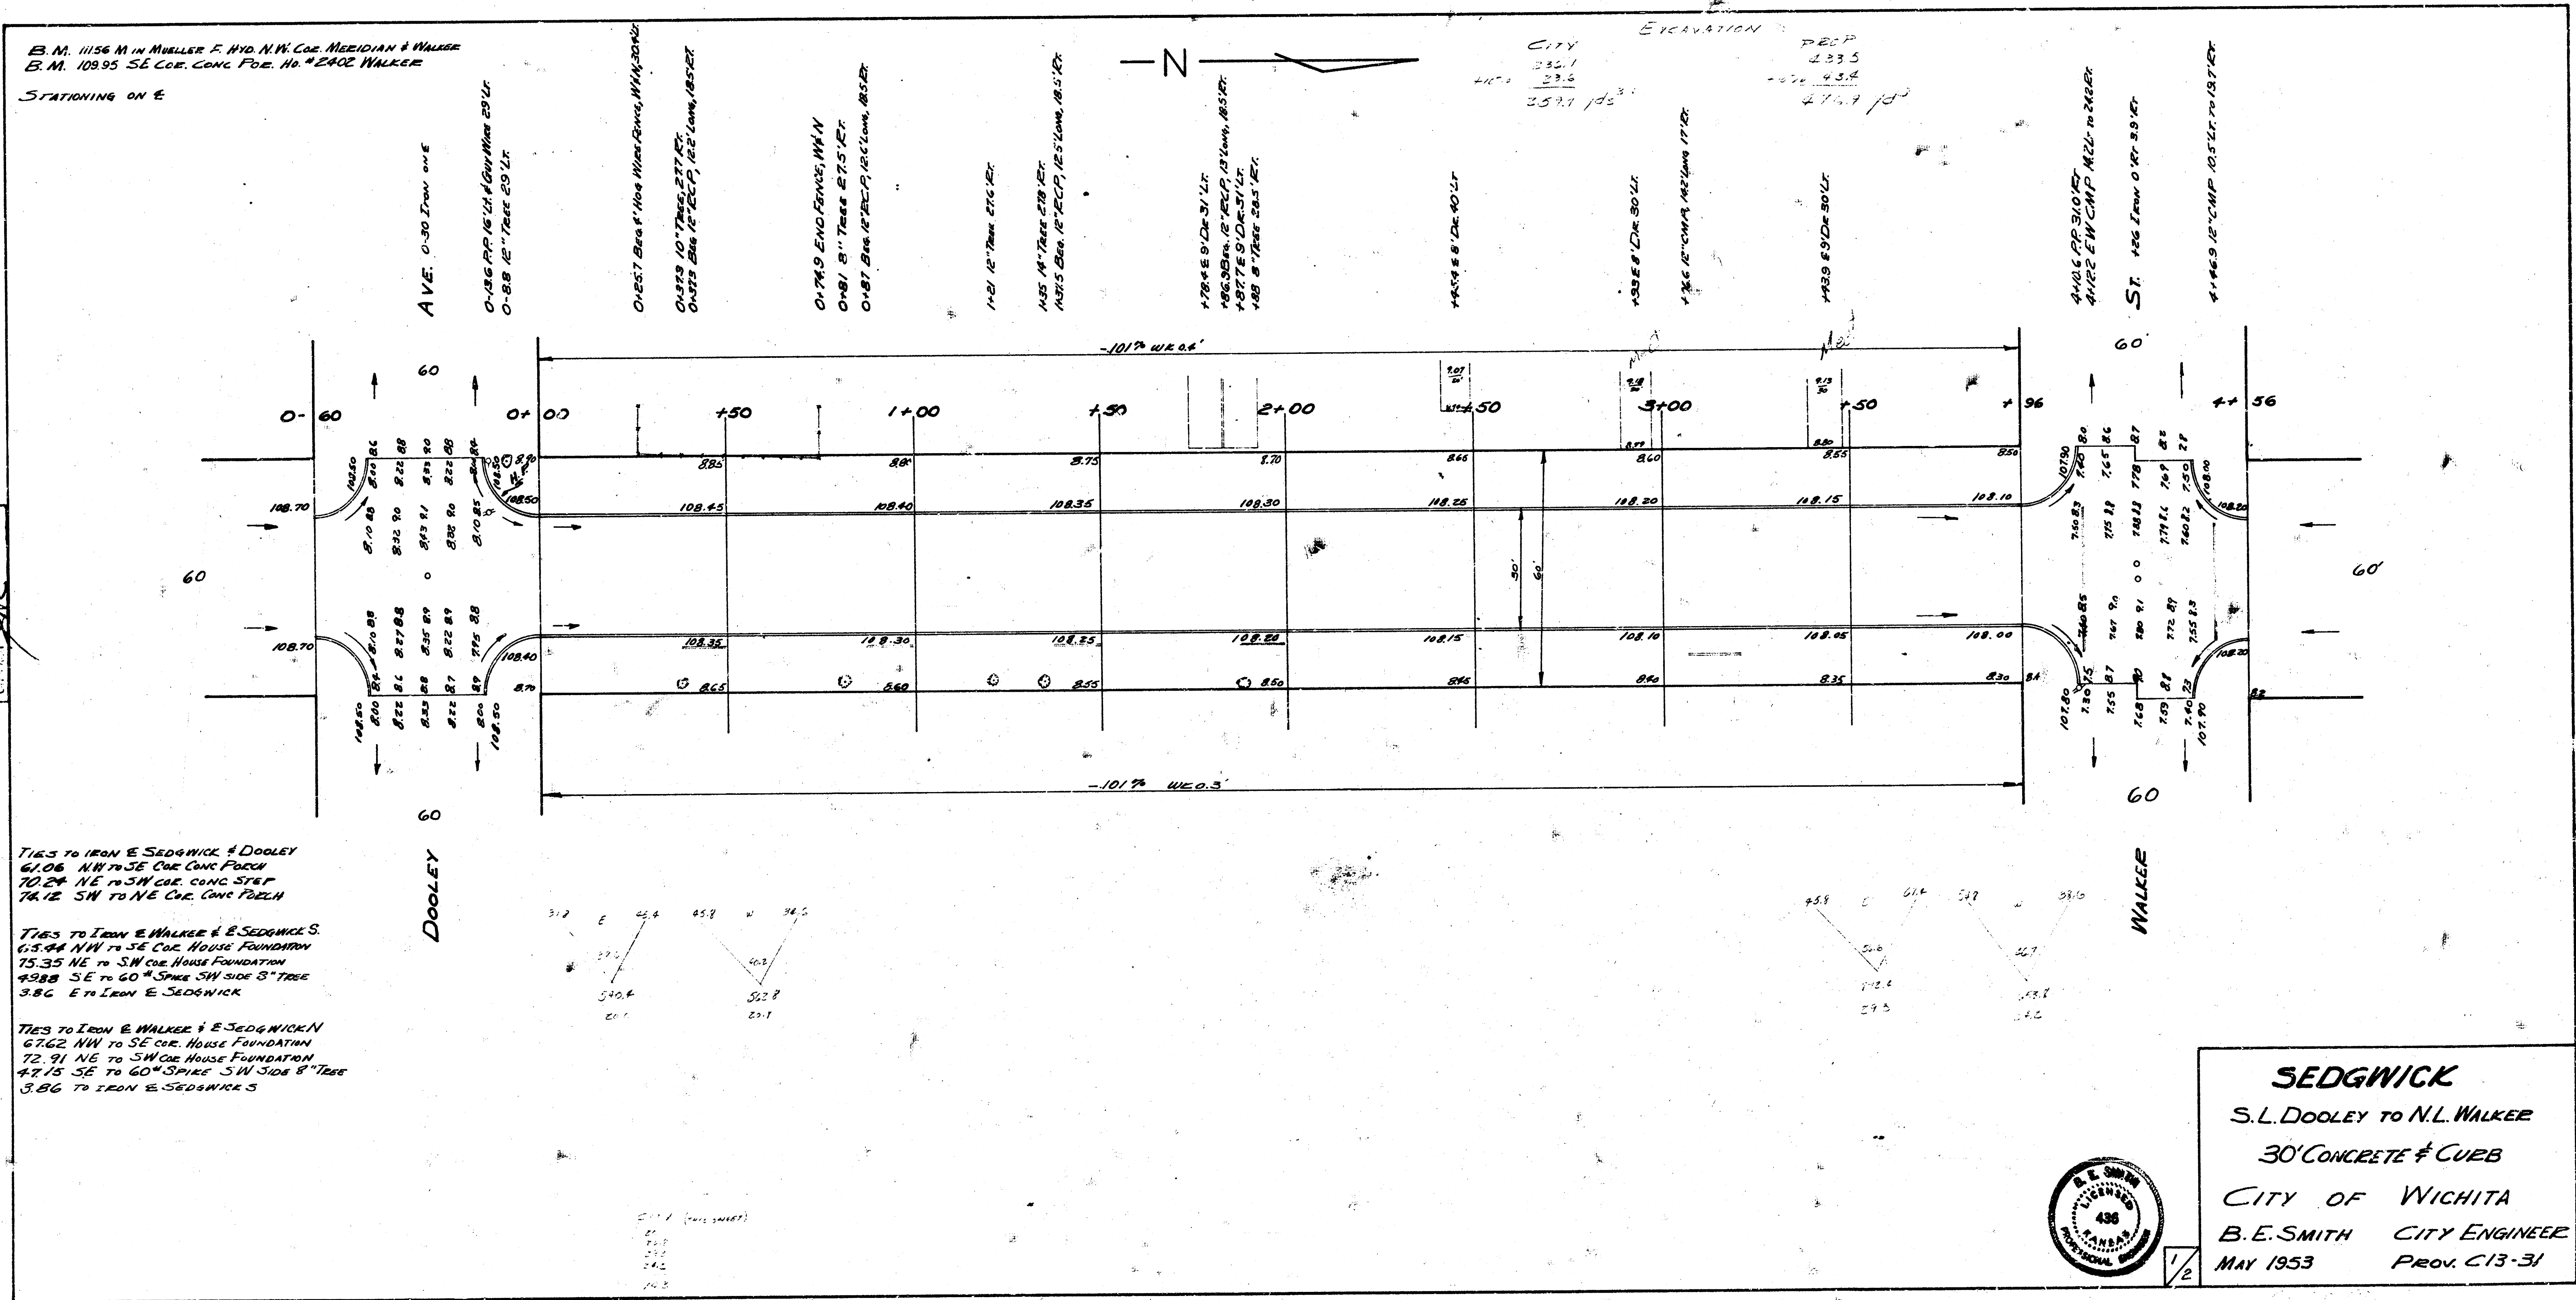

**SEDGWICK**  
 S.L. DOOLEY TO N.L. WALKER  
 30' CONCRETE & CURB  
 CITY OF WICHITA  
 B.E. SMITH CITY ENGINEER  
 MAY 1953 Prov. C13-31