B.M. 99.50 SE CORNER E PORCH HOUSE NW CORNER VICTORIA & SCOTT
STATIONING ON ℄

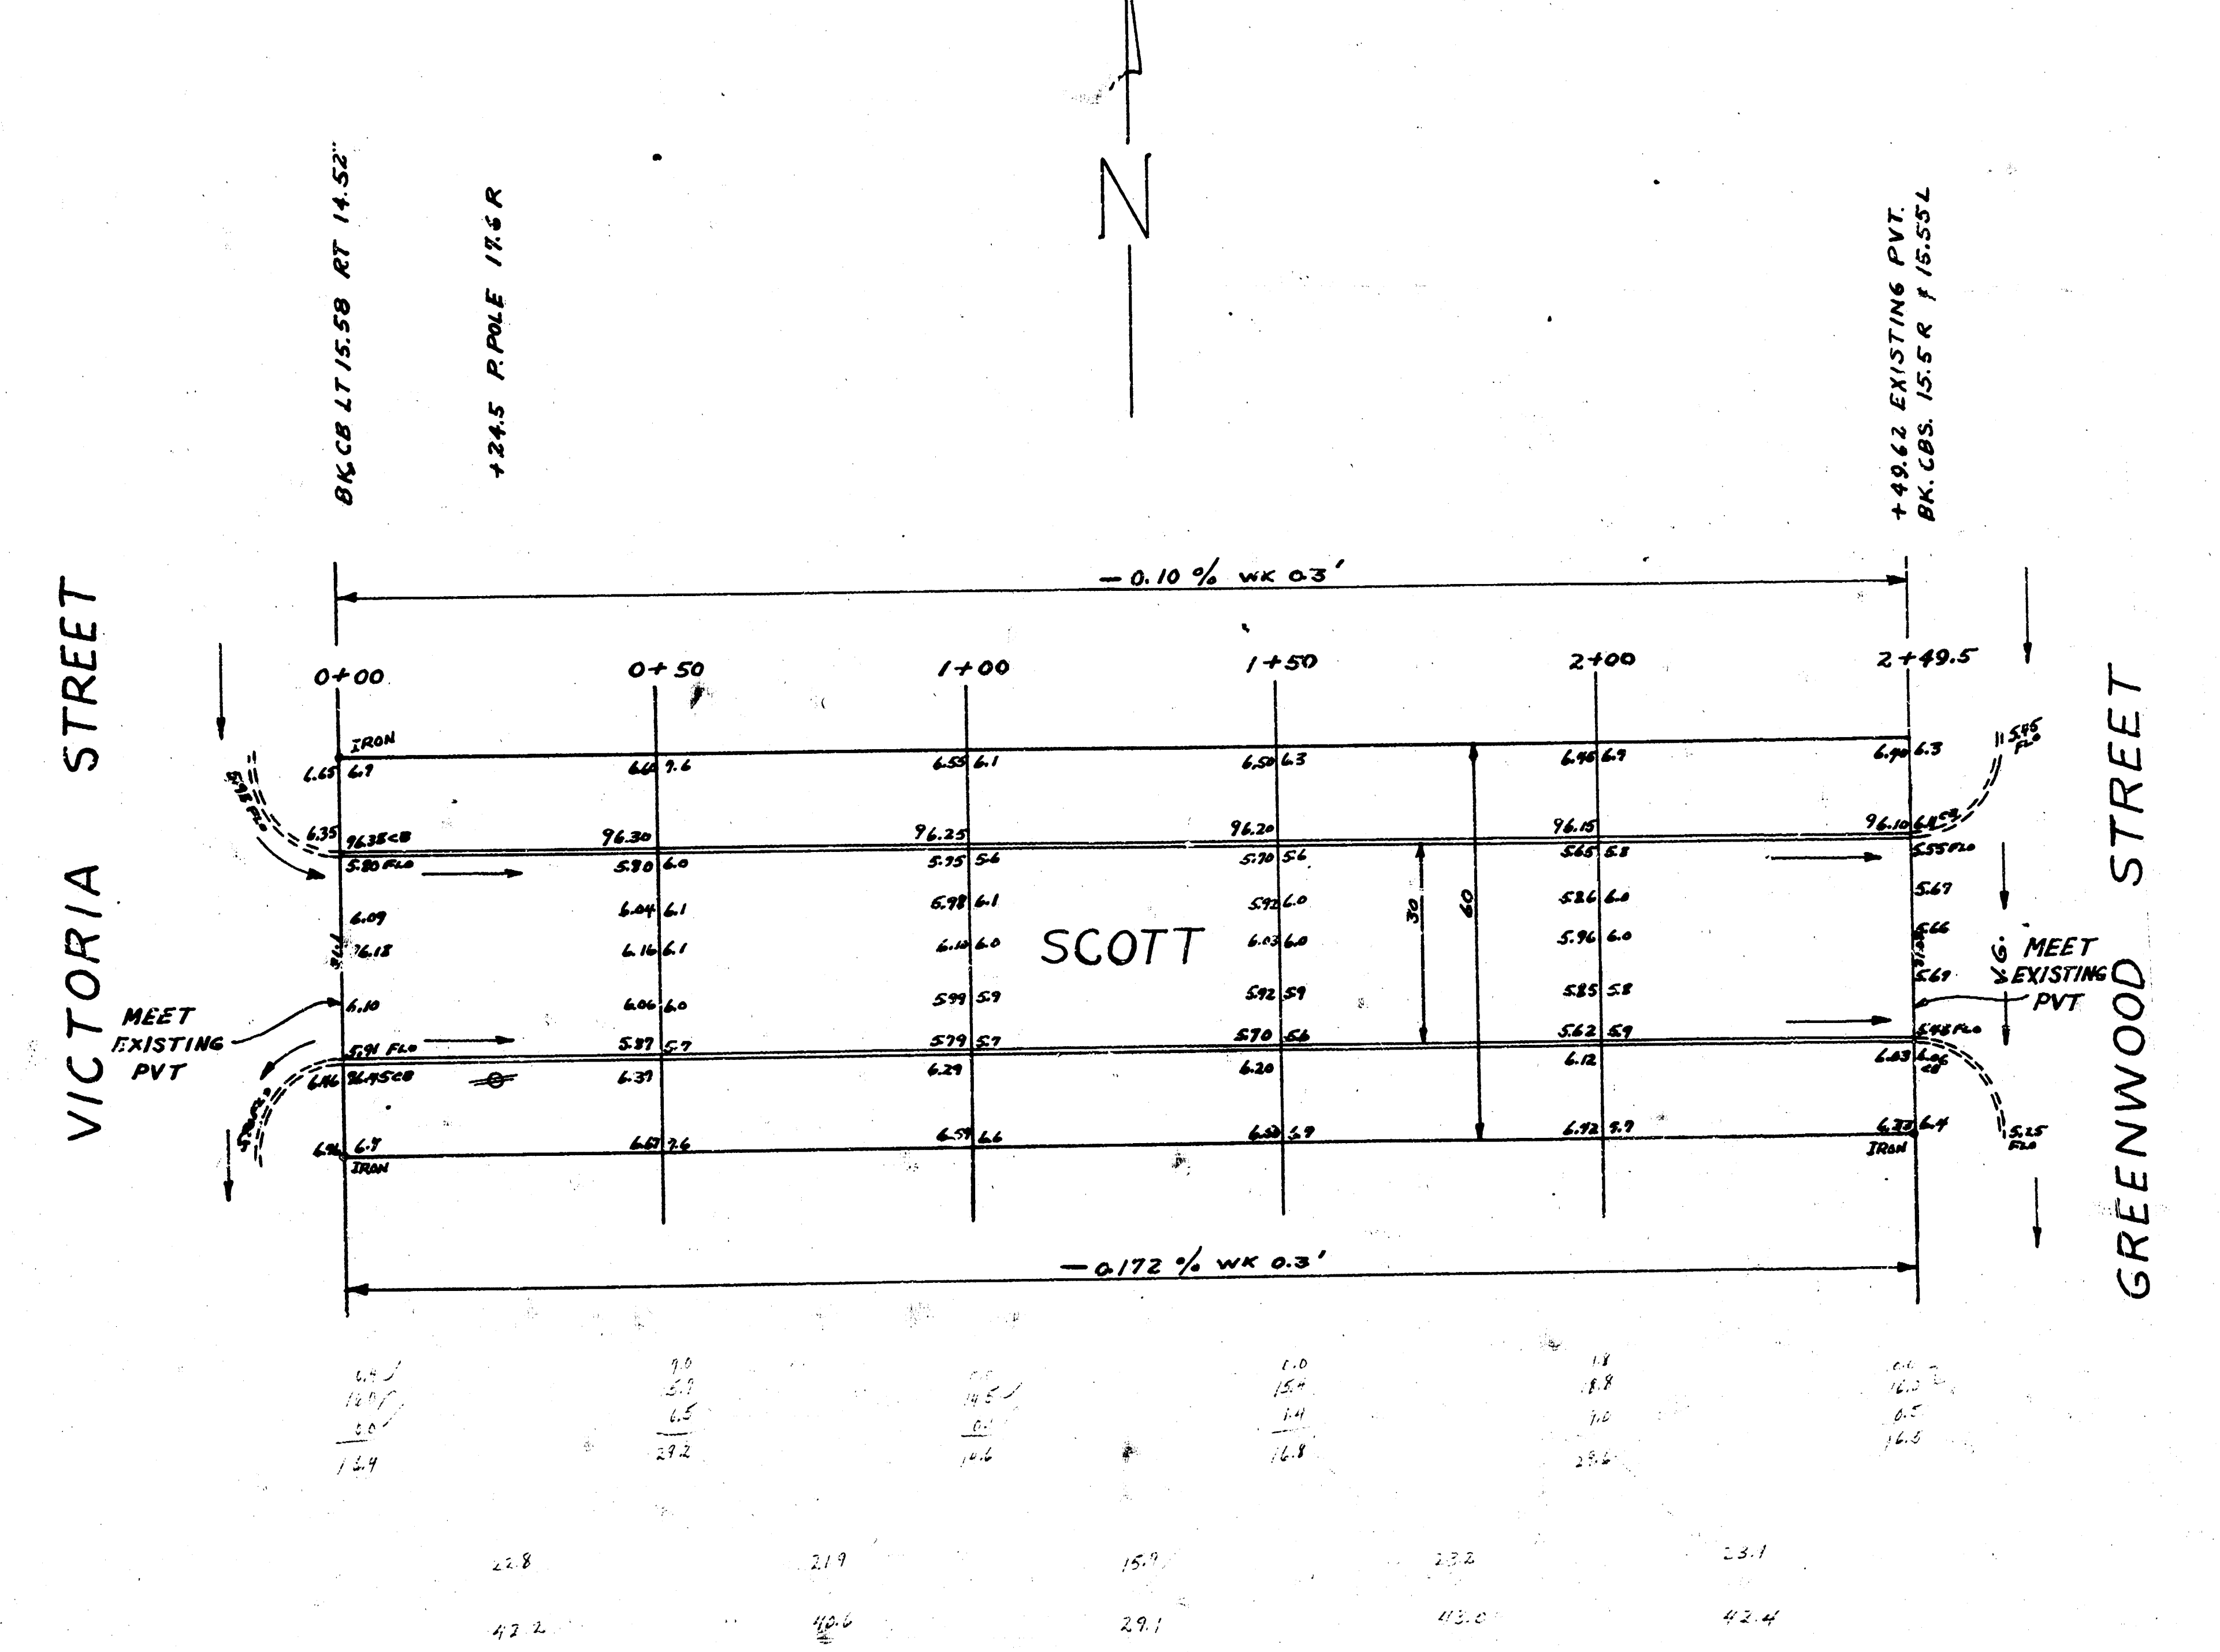
N
BK CB LT 15.58 RT 14.52"
+24.5 P. POLE 17.6 R
+49.62 EXISTING PVT.
BK. CBS. 15.5 R & 15.55 L
− 0.10 % WK 0.3'
0+00
0+50
1+00
1+50
2+00
2+49.5
VICTORIA STREET
GREENWOOD STREET
SCOTT
IRON
CB
FLO
30
60
MEET EXISTING PVT
MEET EXISTING PVT
− 0.172 % WK 0.3'

Survey SEAL Bk S-13
Plan SEAMAN
Exc SEAMAN
Checked JH

B.E. SMITH 436

SCOTT
EL VICTORIA TO WL GREENWOOD
30' CONC. & CB
CITY OF WICHITA
BE SMITH CITY ENGINEER
FEB 1954 PROJ. NO. C13-250