
B.M. 102.75 N.W. COR. CONC. PORCH NO. 82 ST. CLAIR & PAWNEE

SCALE: 1"=20'

EARTHWORK
EXCAVATION 1043.5 C.Y.
+10% 104.4
1147.9 C.Y.

Survey Young
Plan Young
Est.
Checked

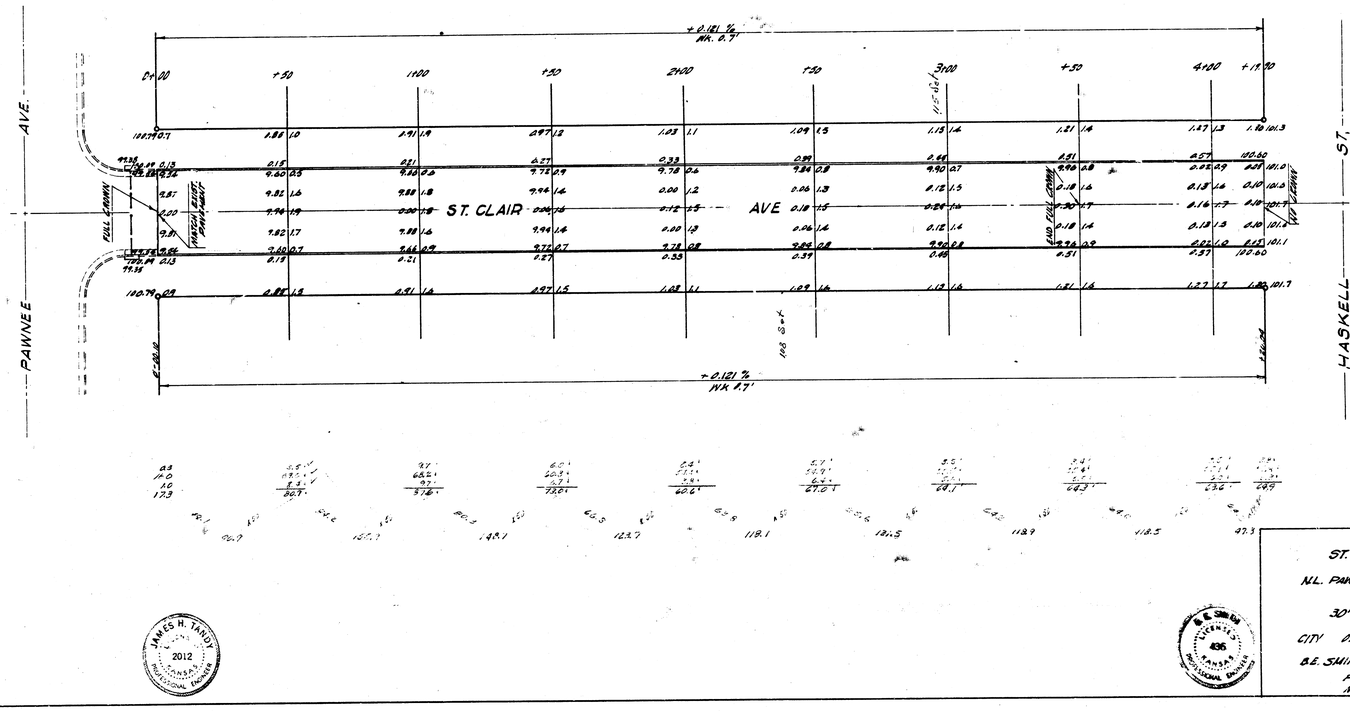

JAMES H. TANDY
2012
KANSAS
PROFESSIONAL ENGINEER

B. E. SMITH
LICENSED
636
KANSAS
PROFESSIONAL ENGINEER

ST. CLAIR AVE
N.L. PAWNEE TO S.L. HASKELL
30' CONC. & C.B.
CITY OF WICHITA, KANSAS
B.E. SMITH CITY ENGINEER
PROJ NO C14-348
YEAR 1953