
N°6.

BM 98.74 SE cor conc porch No. NE cor Ash & Rule.

Total Property 1019.3 / +10% 101.9 / 1121.2 cu yds. City 0

BM 98.60 SE cor. conc. porch NW cor Rule & Spruce.

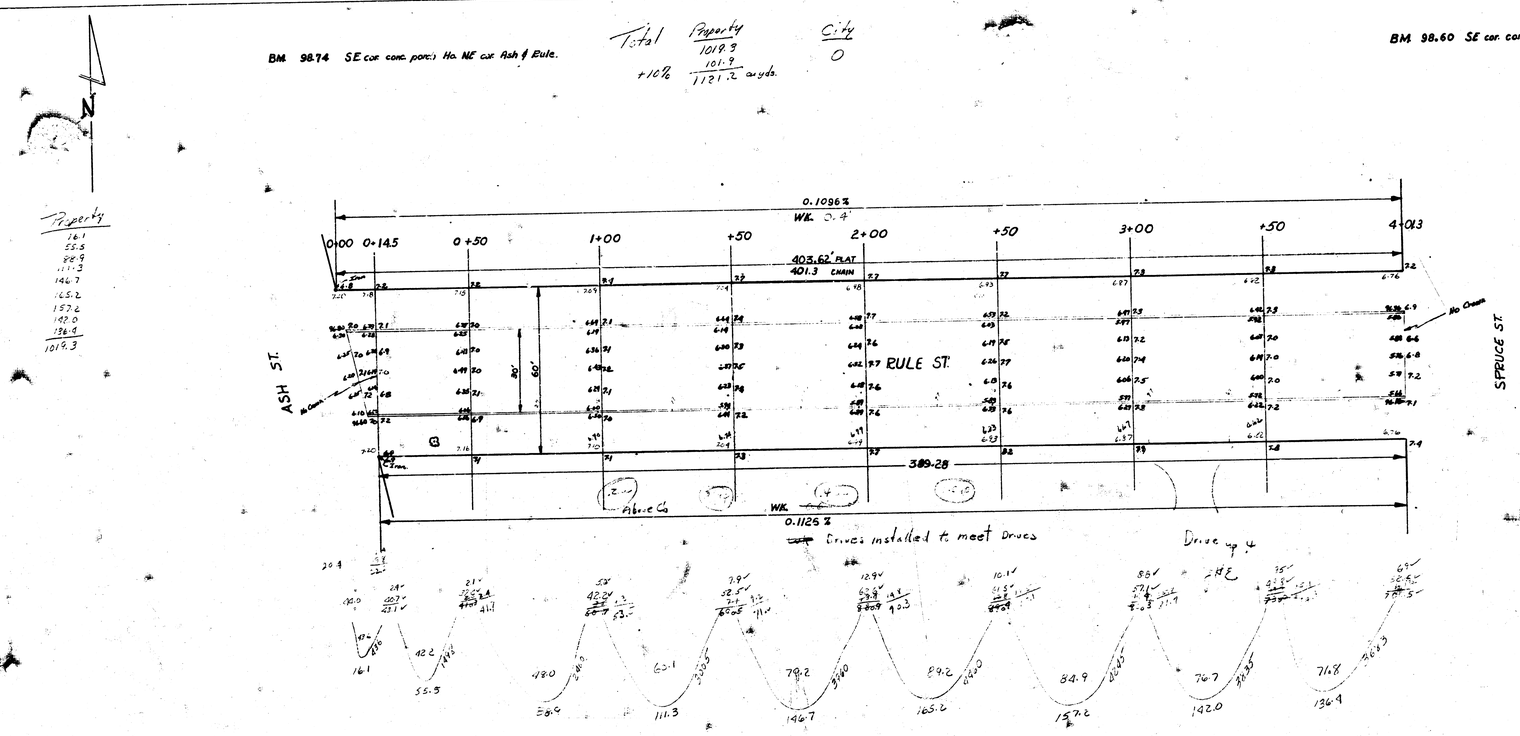

16 dr.

RULE ST.
EL ASH W.L. SPRUCE
30' CONC. & CB.
CITY OF WICHITA, KANS.
LK WHITE CITY ENGINEER
AUGUST, 1950 C10-93

4 e 3 53