
B.M. 161.56 Nail in N.S. W. Tel. Pole S.E. Cor. Lincoln & Terrace Dr.

B.M. 162.77 "G" in No. Globe W. Ca. Terrace Dr. S.L. Morris

NOTE: Remove & Replace Necessary Amount of Ca & Gtr. to Insure Proper Fld at Lincoln & E. S. Terrace Dr.

Property	City
28.7	8.7
23.3	+10%
25.0	9.6 cu. yds.
24.3	
26.5	
25.9	
24.4	
25.0	
26.5	
25.9	
25.2	
307.1	
+10%	
337.8 cu. yds.	

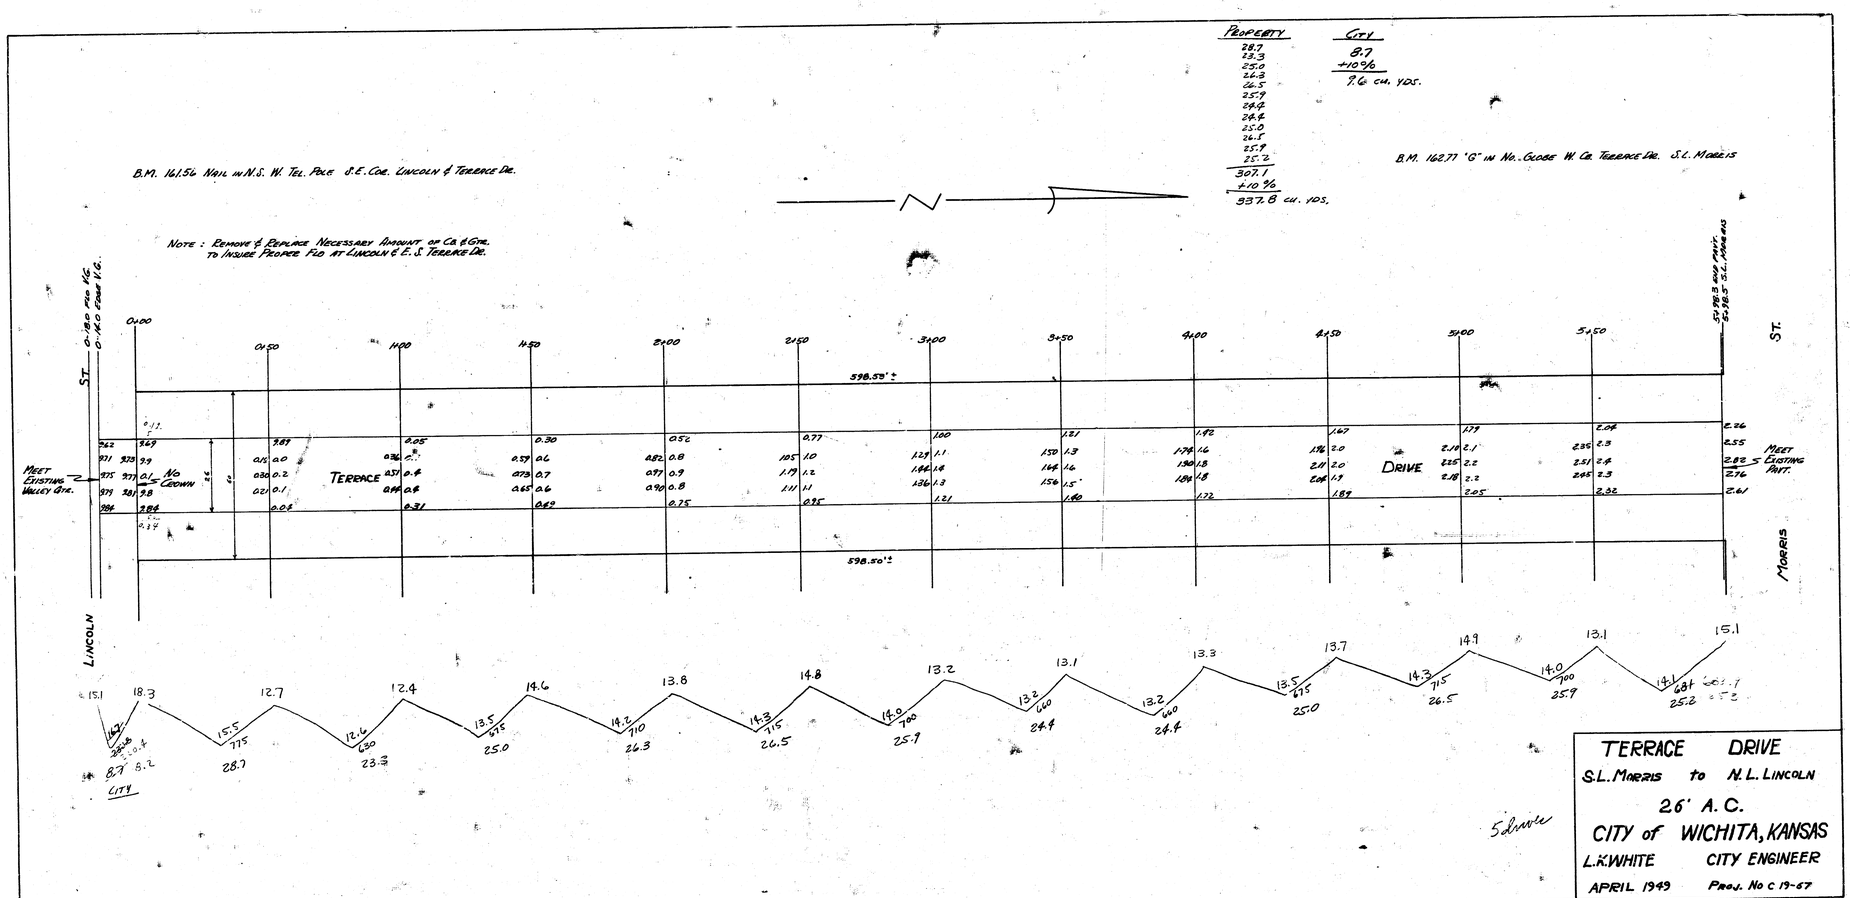

TERRACE DRIVE
S.L. MORRIS to N.L. LINCOLN
26' A.C.
CITY of WICHITA, KANSAS
L.K. WHITE CITY ENGINEER
APRIL 1949 Proj. No C 19-67

4 12 3 (55)