




22
22
45

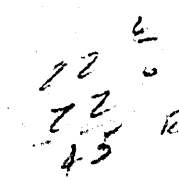


SCALE 3/8" = 1'-0"

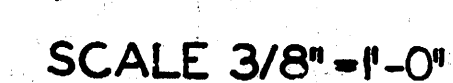

SCALE 3/8" = 1'-0"

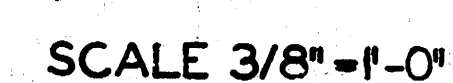


SCALE 3/8" = 1'-0"

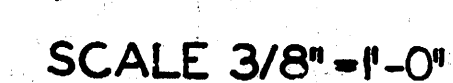

SCALE 3/8" = 1'-0"

SCALE 3/8" = 1'-0"

SCALE 3/8" = 1'-0"

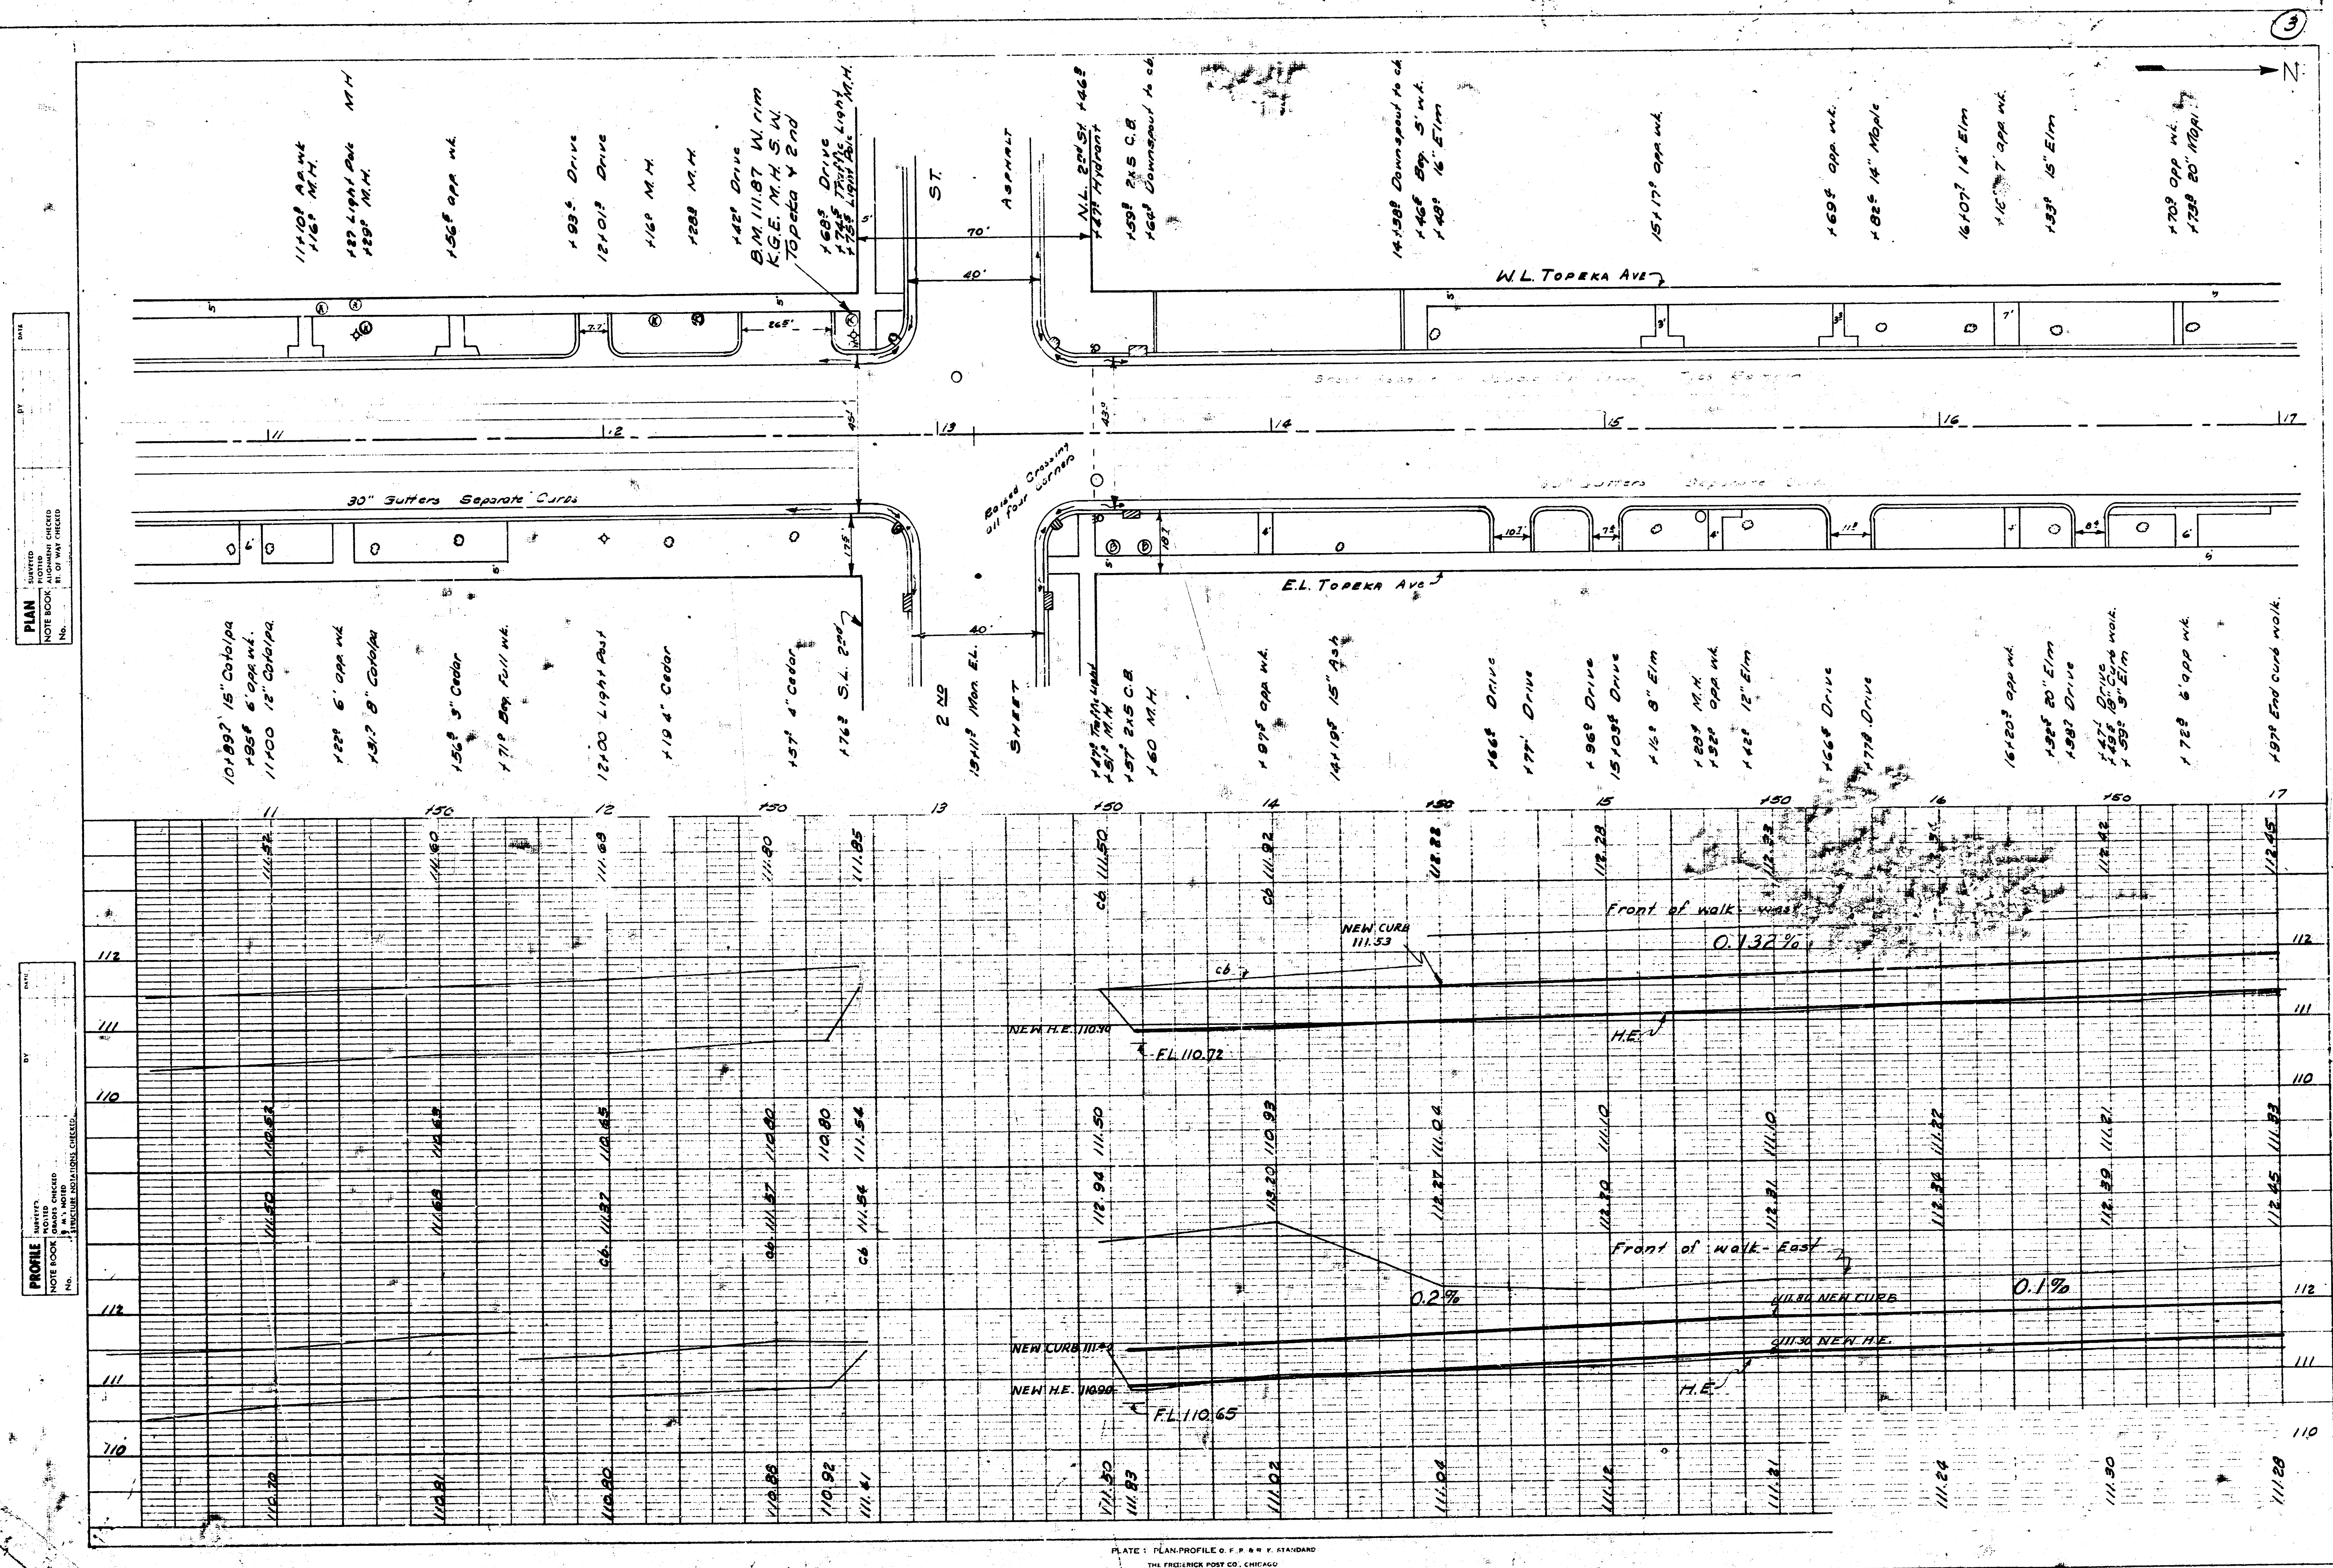

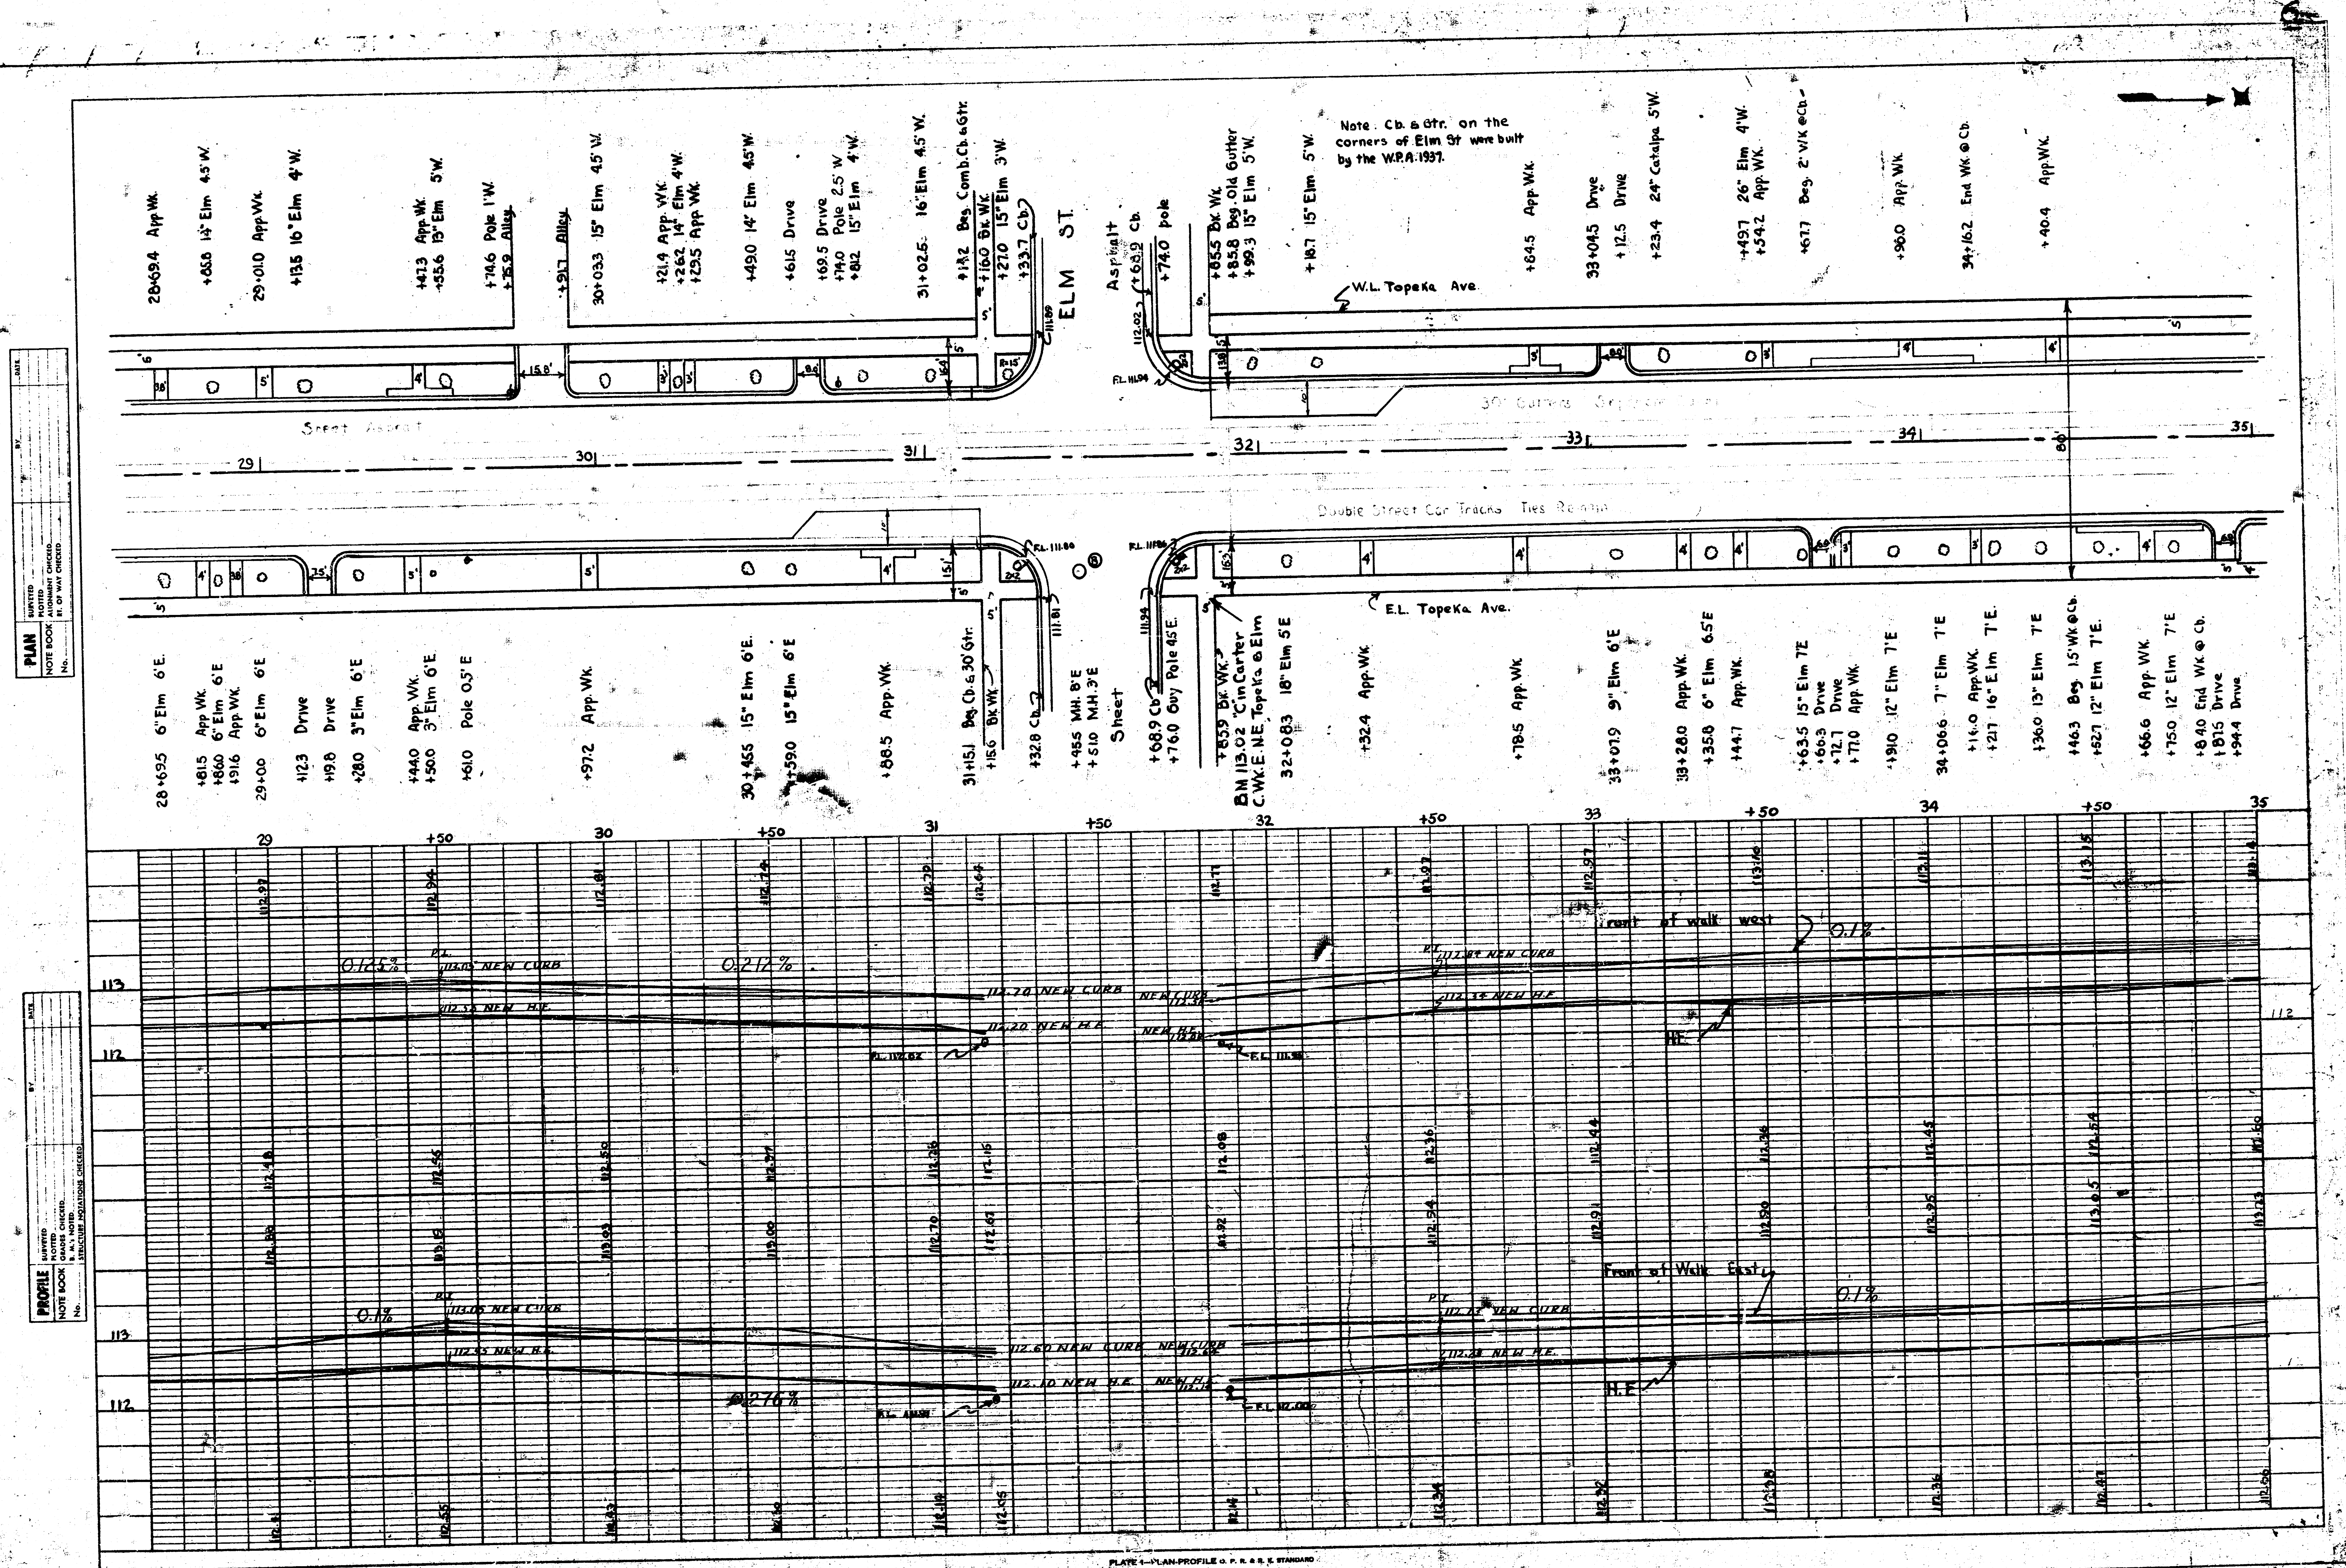


PLATE 4—PLAN PROFILE O. P. R. & R. E. STANDARD

