


PLANS FOR REPAVING  
TOPEKA AVENUE  
NL SECOND TO SL MURDOCK


12  
22  
13

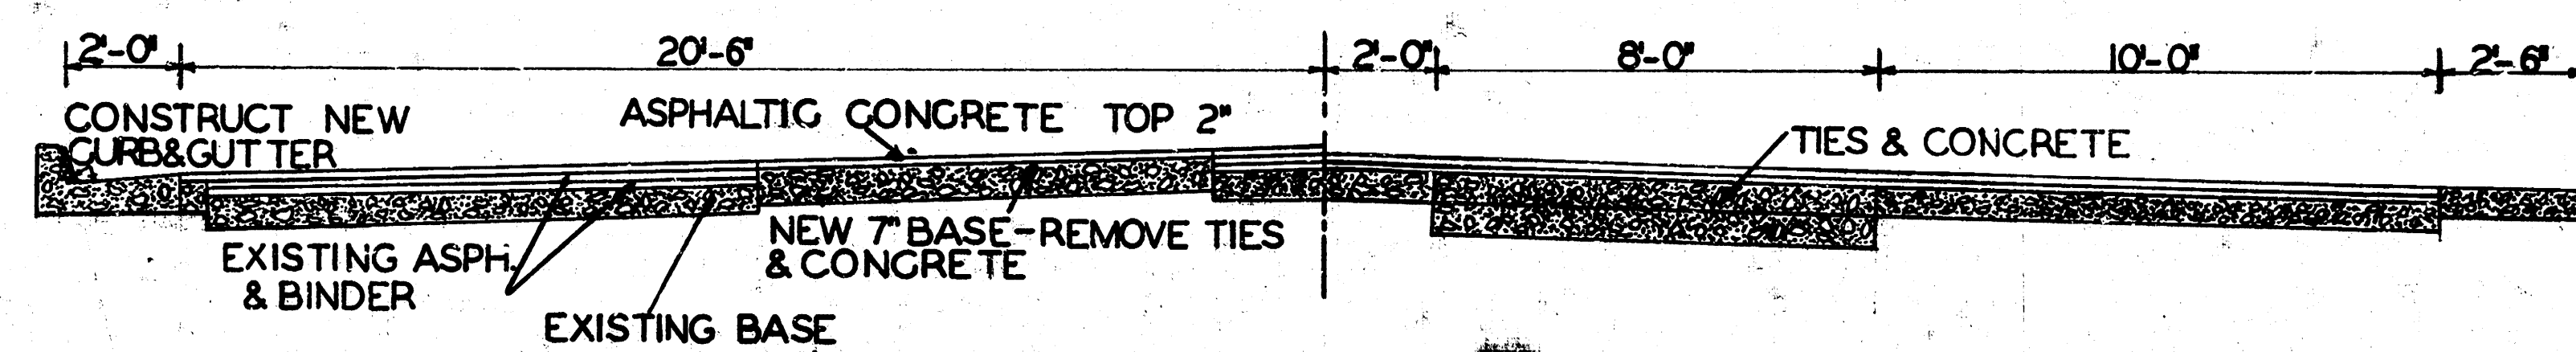

PROPOSED CROSS SECTION

SCALE 3/8"=1'-0"


PRESENT CROSS SECTION

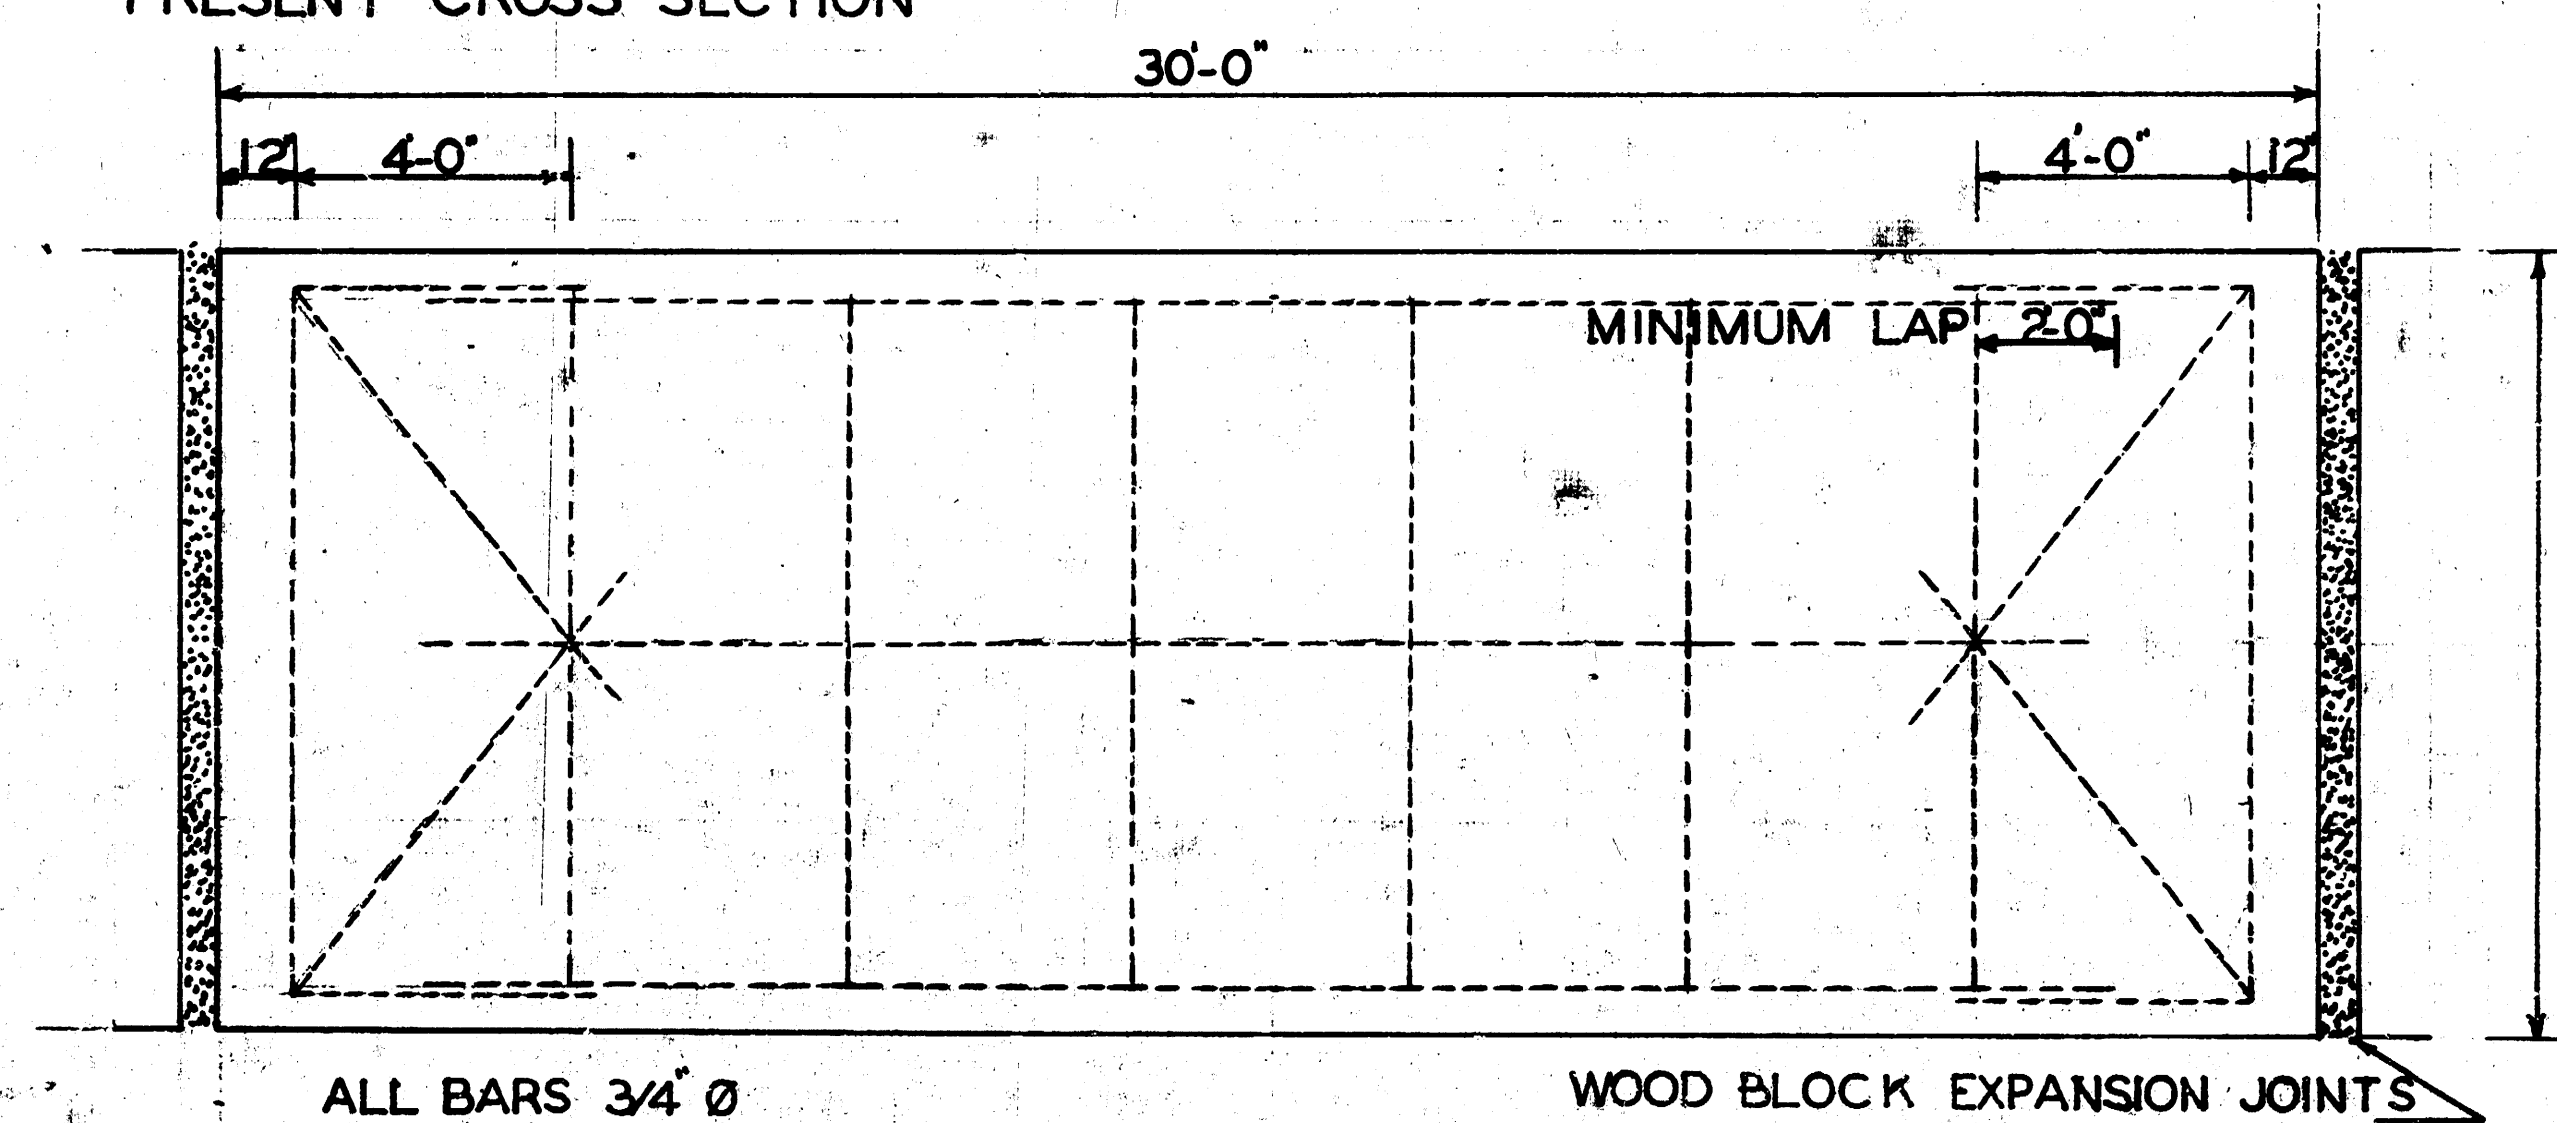


ALL BARS 3/4" Ø

WOOD BLOCK EXPANSION JOINTS

REINFORCING STEEL DETAIL  
SCALE 3/8"=1'-0"

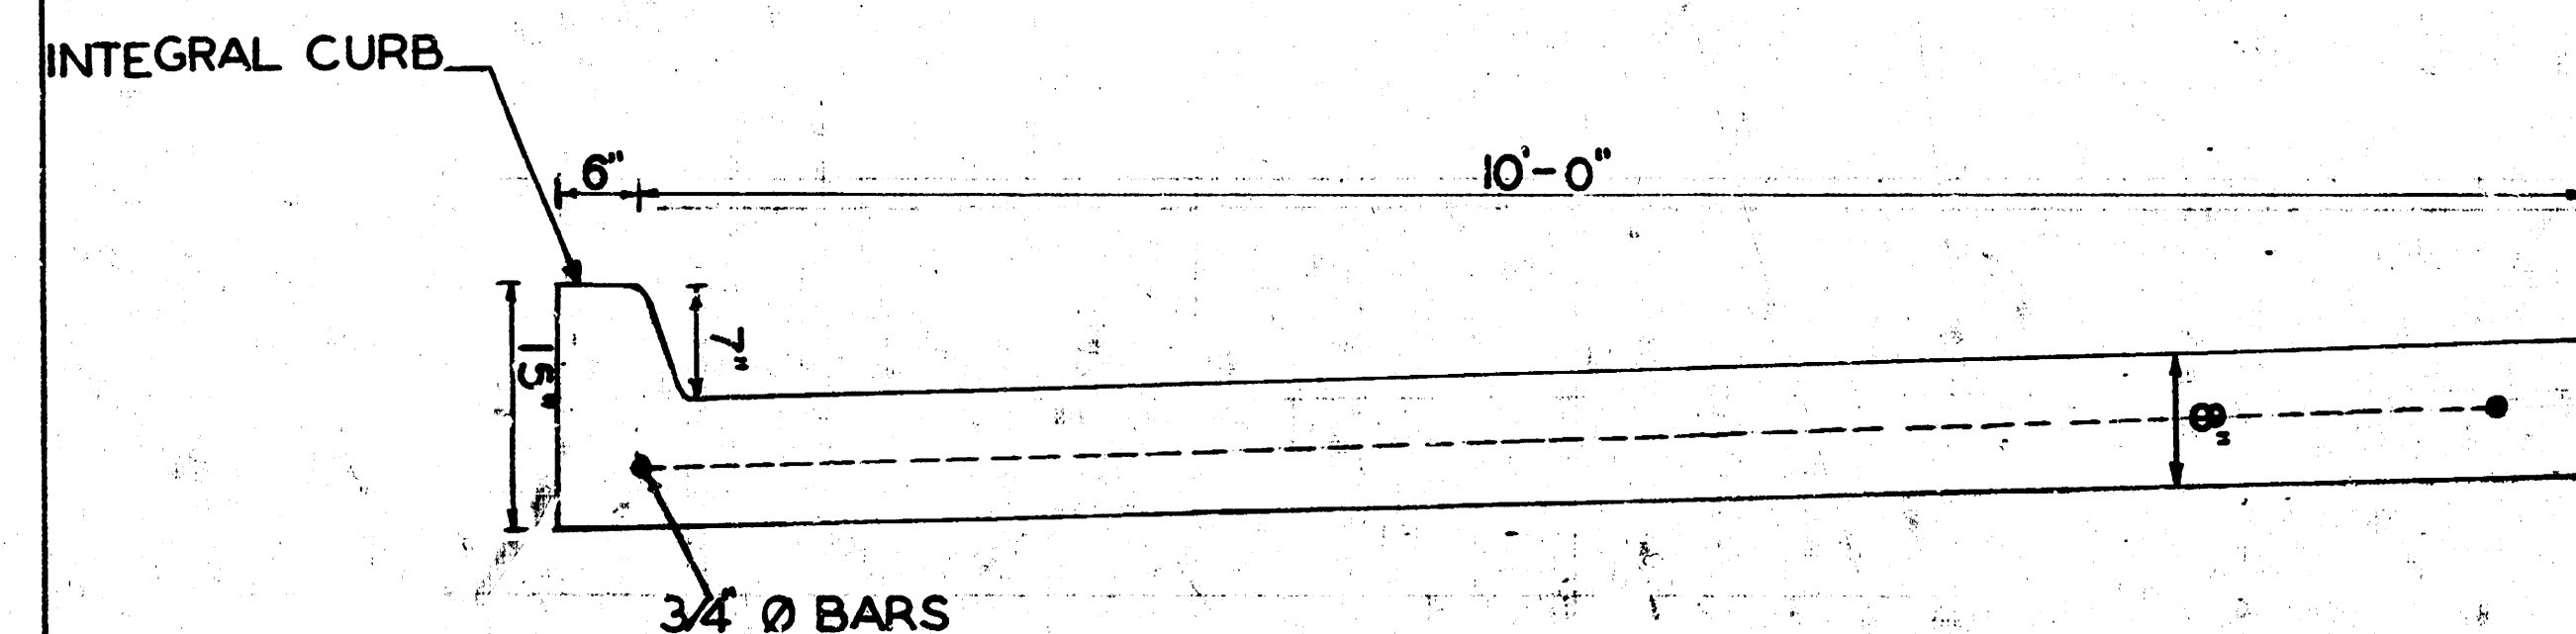


CURB & GUTTER DETAIL FOR BUS STOPS  
SCALE 1"=1'-0"

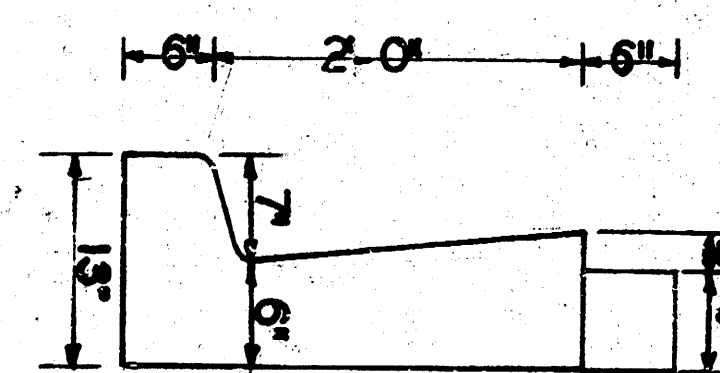

CURB & GUTTER DETAIL

SCALE 1"=1'-0"


TOPEKA  
Second to Murdock

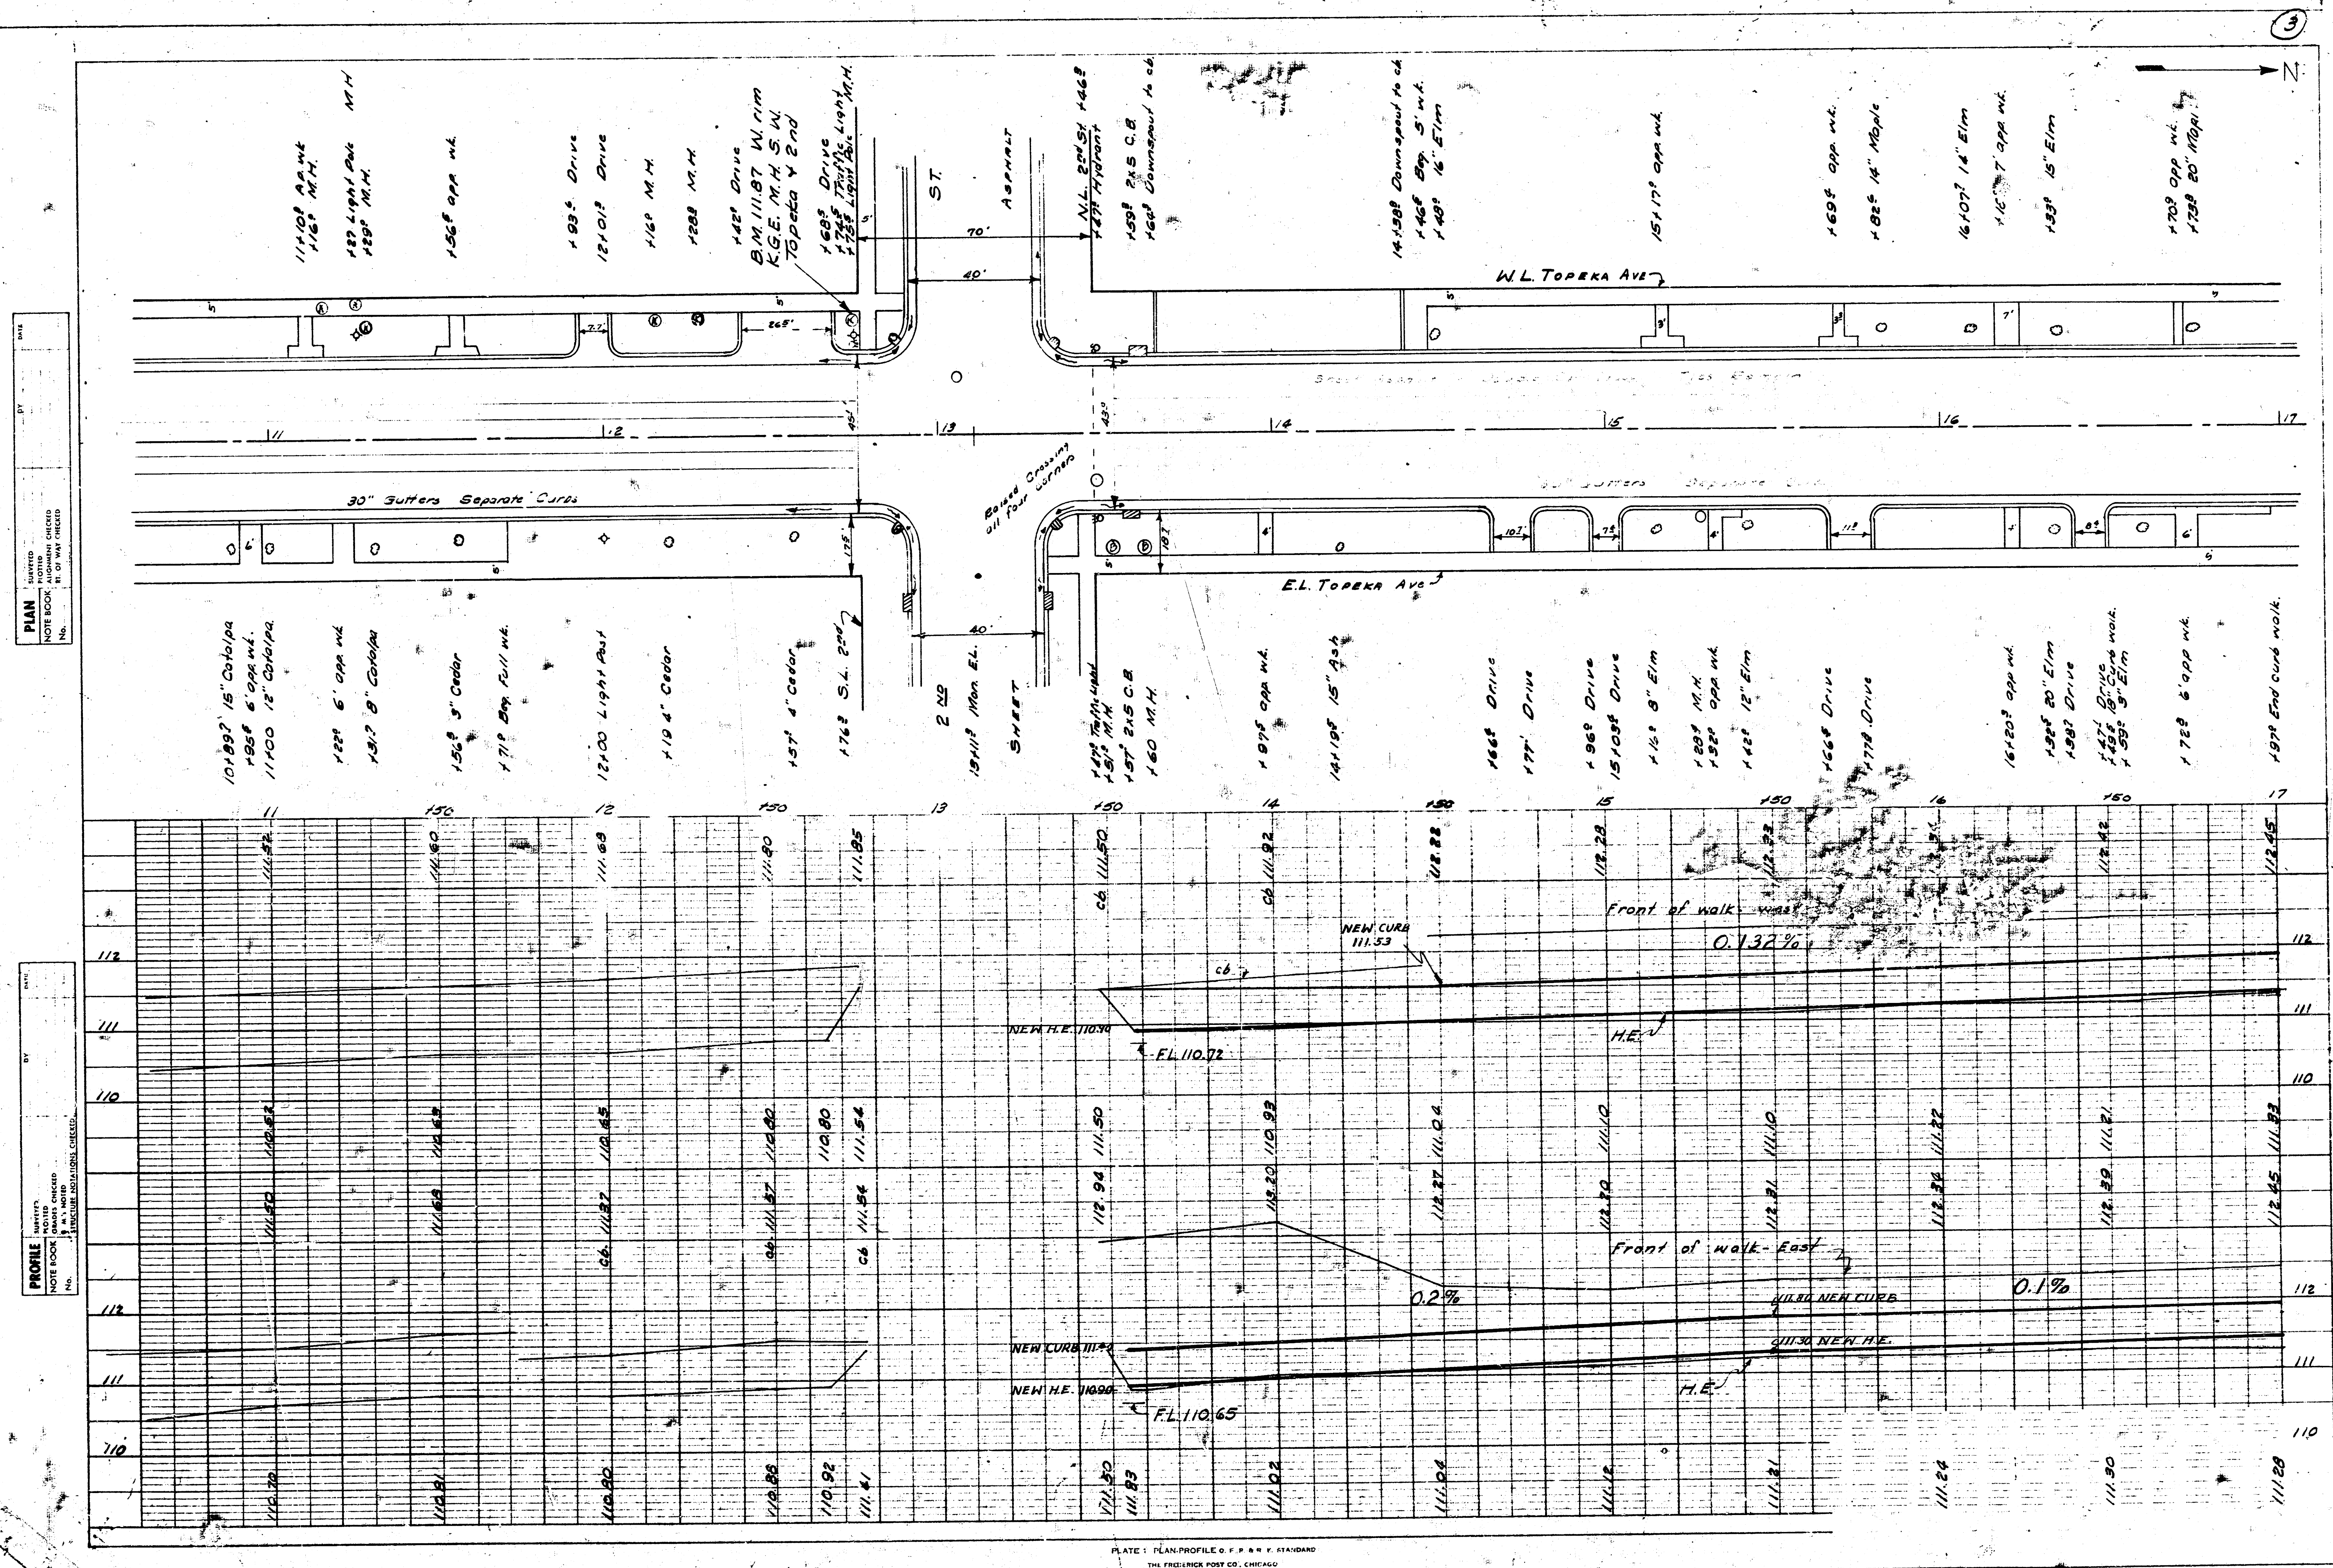



PLAN  
UNITS  
NOTE BOOK  
No.

PROFILE  
UNITS  
NOTE BOOK  
No.

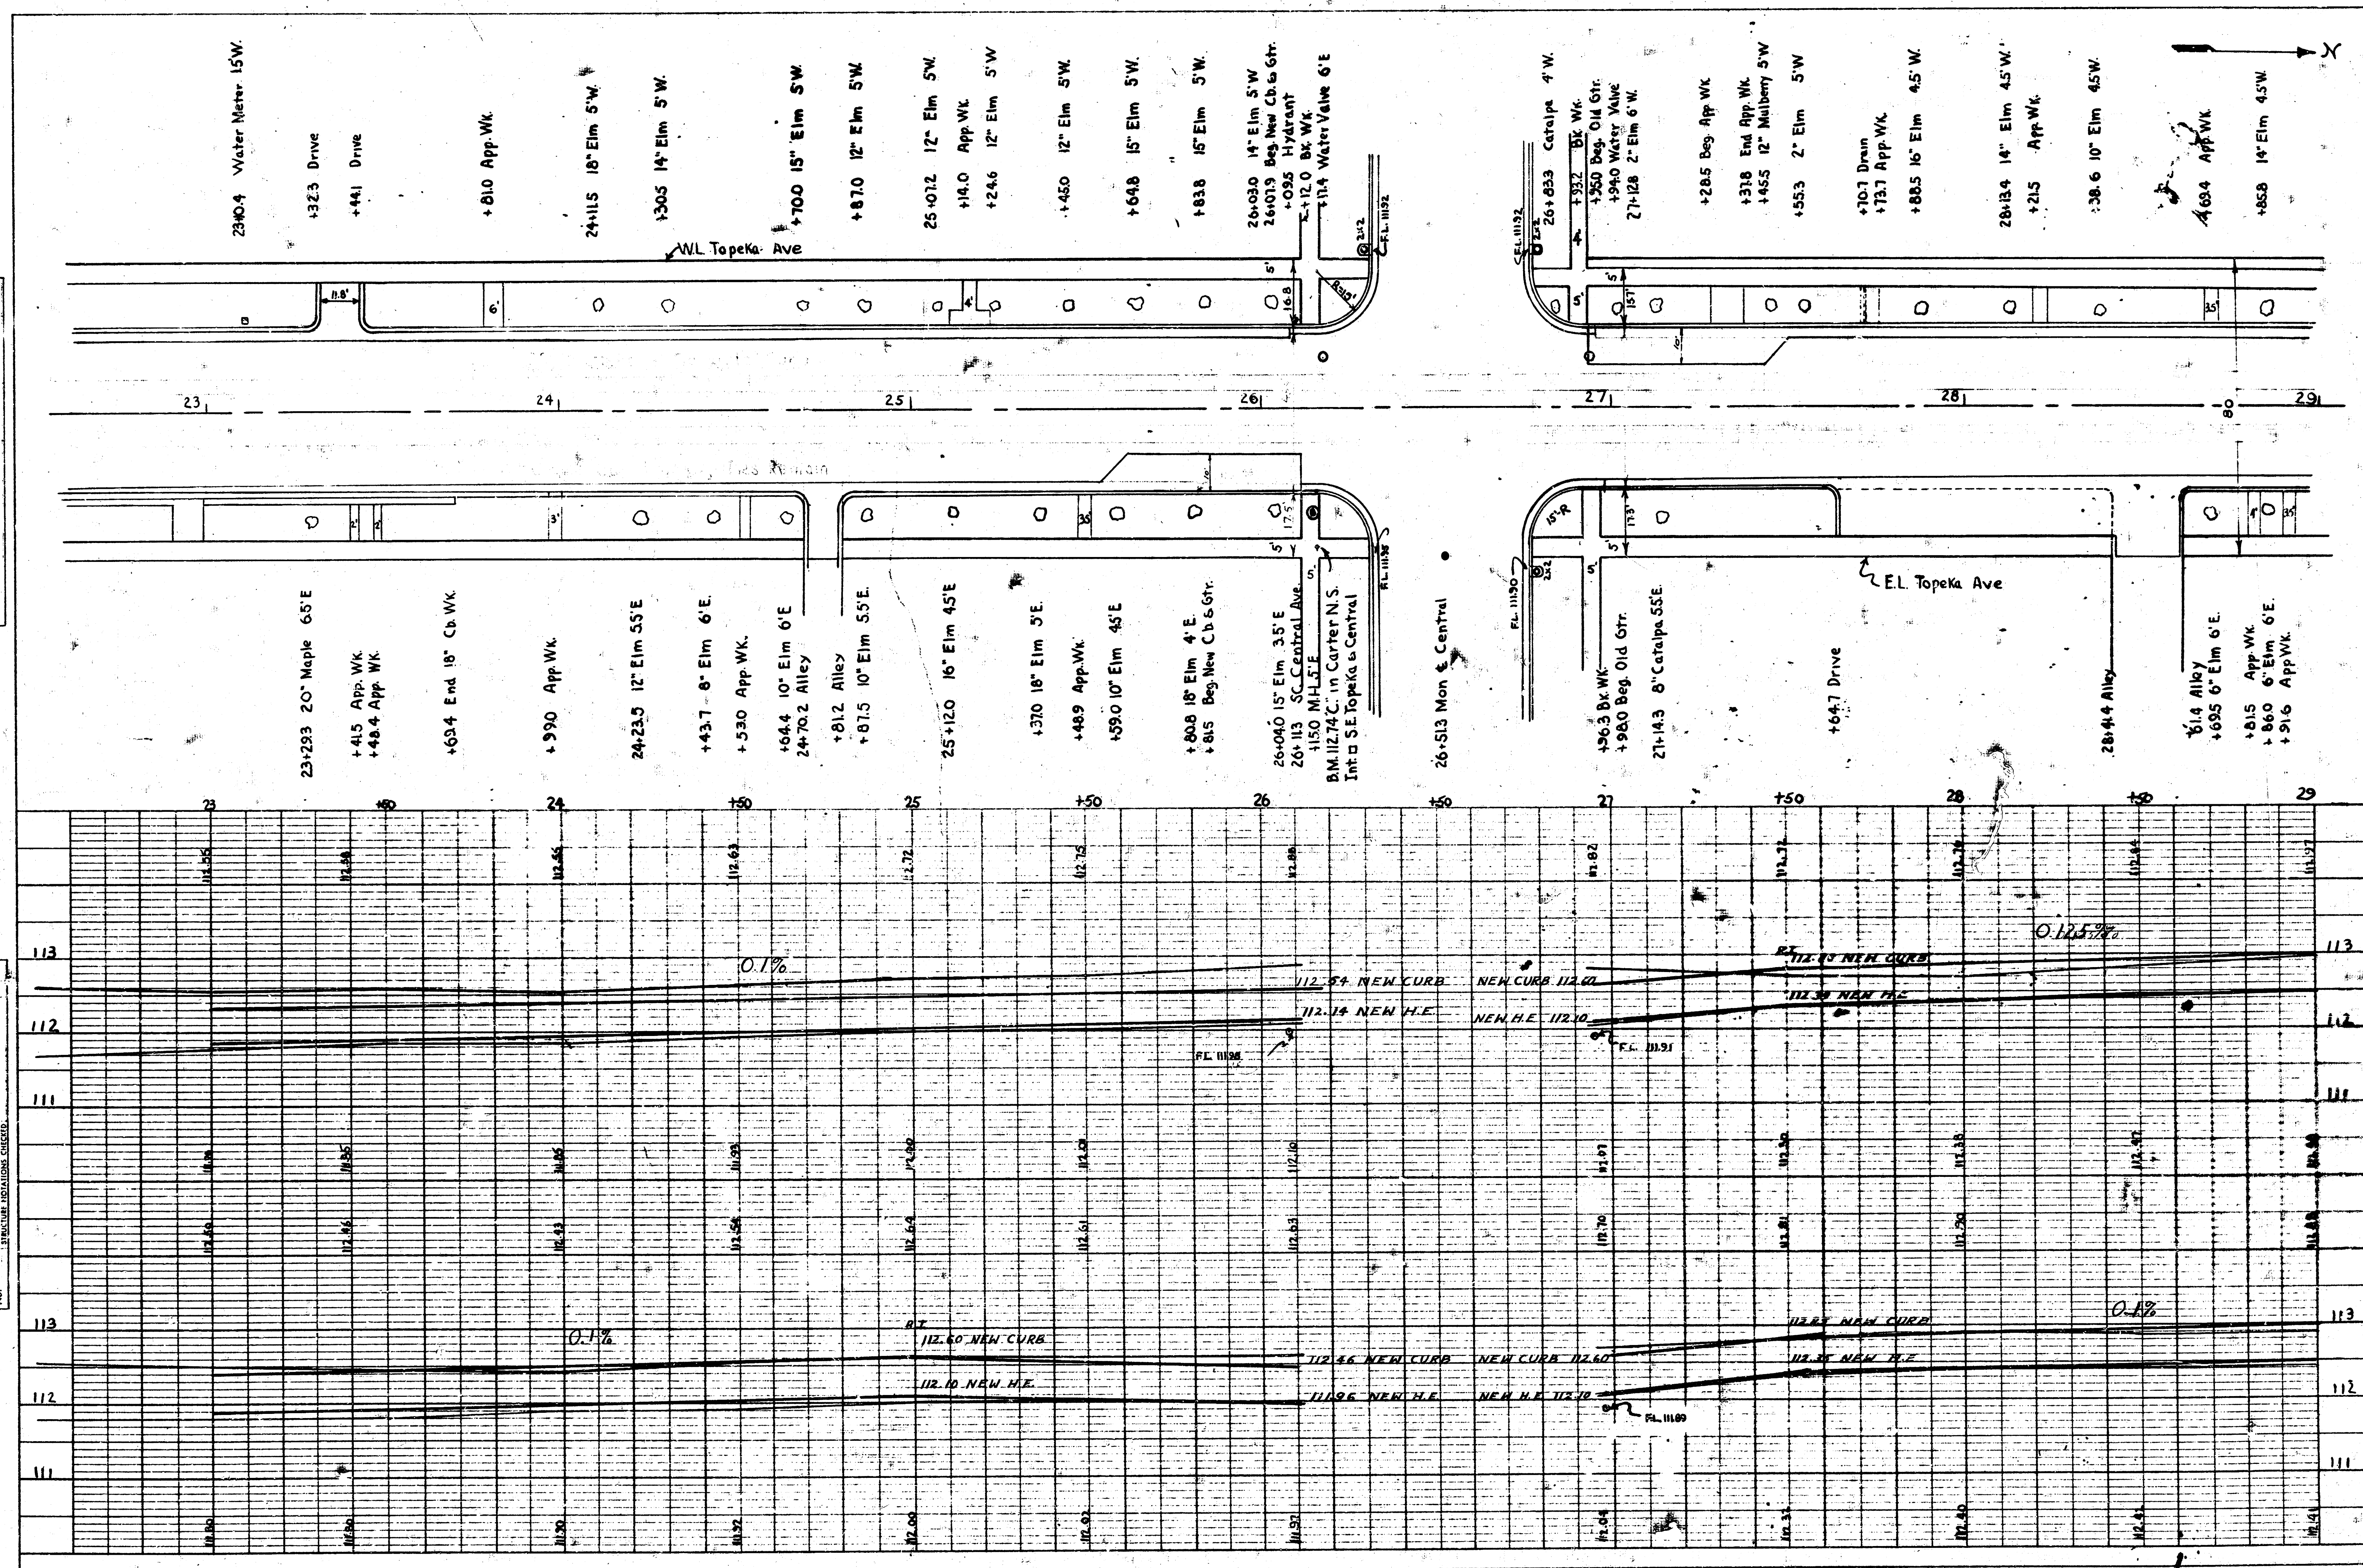

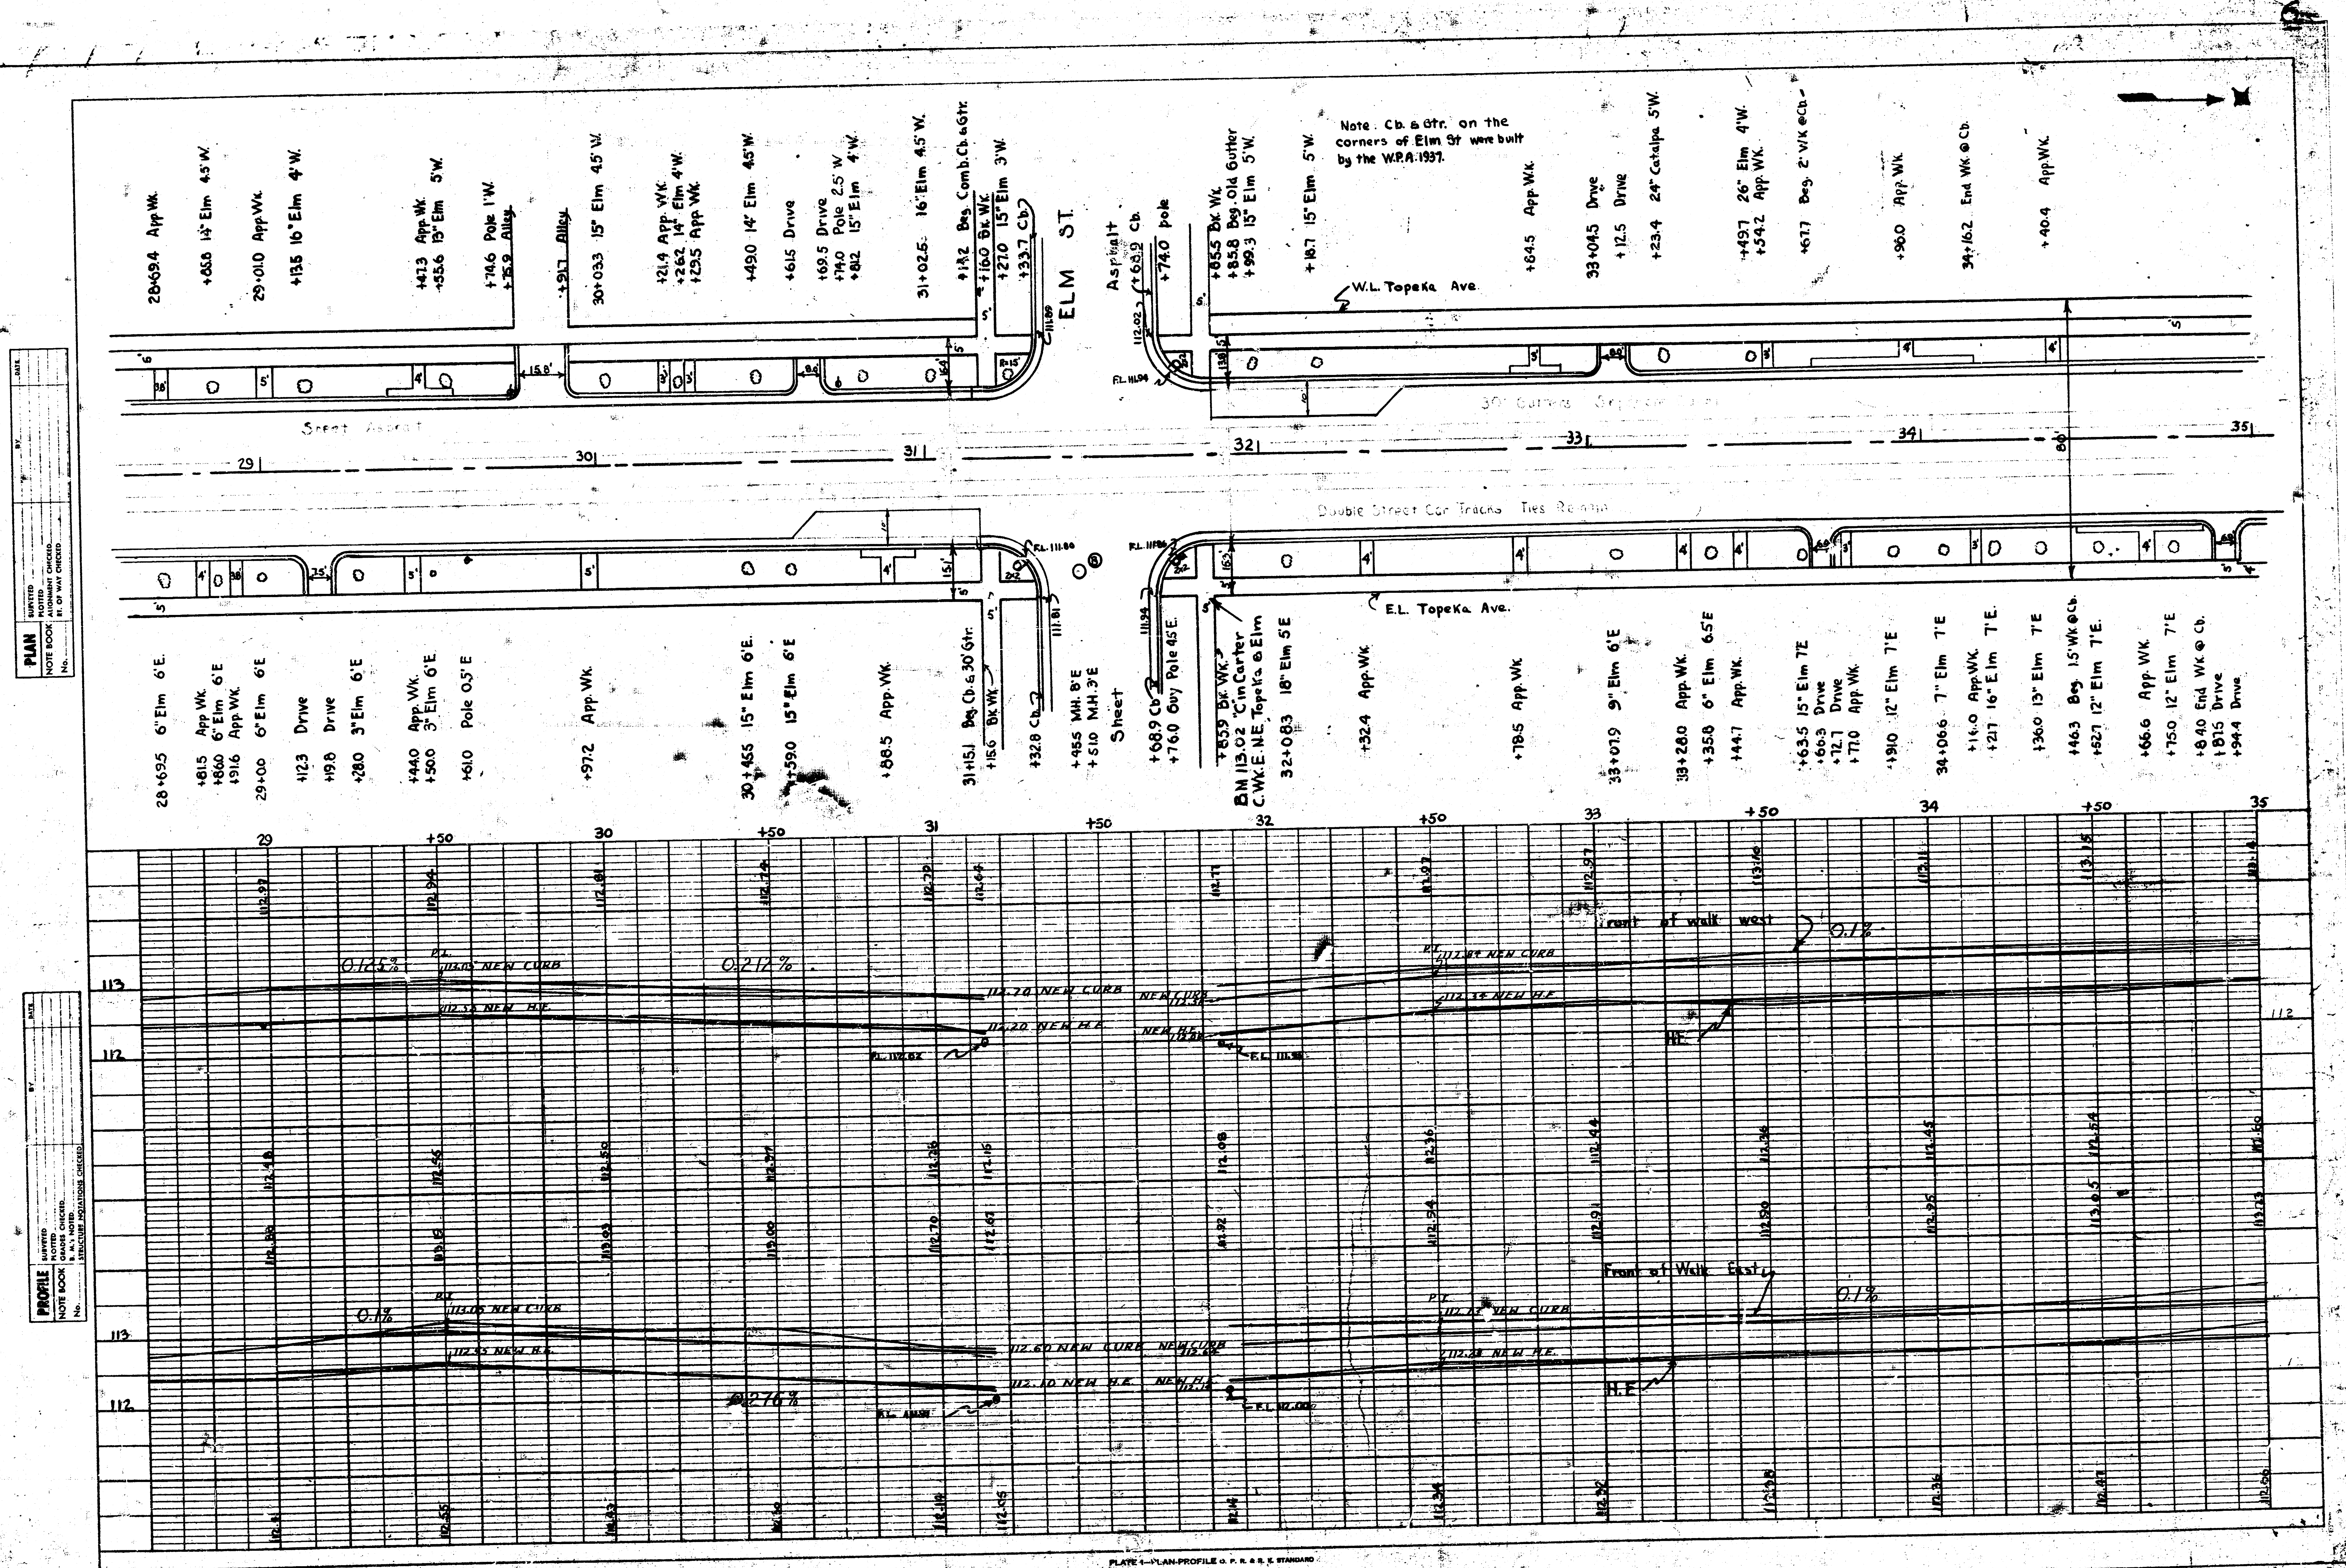


PLATE 4—PLAN PROFILE O. P. R. & R. E. STANDARD  
THE FREDERICK ROY CO. CHICAGO



