
B.M. 126.42 "+" on top conc. coping N.E. cor. 20th & Woodrow
B.M. 125.78 Top bolt on coping S.W. cor. 21st St. Bridge @ Little Ark River

Sta. on ℄

NOTICE TO CONTRACTOR:
Extreme caution must be exercised during excavation and construction between Sta. 2+75 & Sta. 3+50.03 your are crossing the main water line feeding the City.

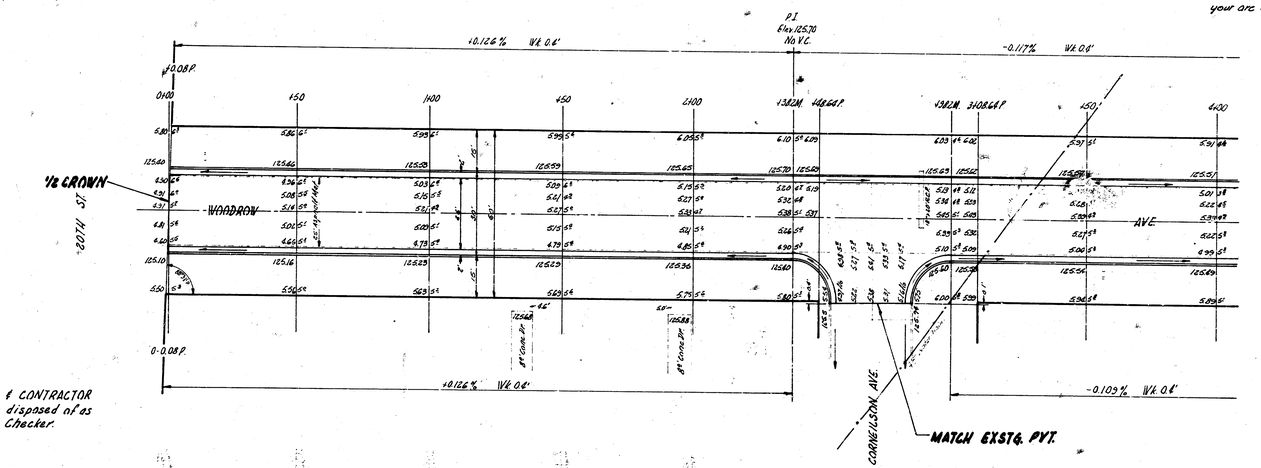


NOTE TO FIELD ENGINEER & CONTRACTOR
All entrance pipes to be disposed of as directed by City Dirt Checker.

NOTE TO FIELD ENGINEER –
Re-cross-section after asphalt mat removal and before excavation so excavation quantities can be determined.

1/2

WOODROW AVE.
N.L. 20TH - S.L. 21ST
26'-2'-30' A.C., 6" BASE
CITY OF WICHITA, KANS.
B.E. SMITH CITY ENGINEER
JULY 1956 PROJ. C15-57

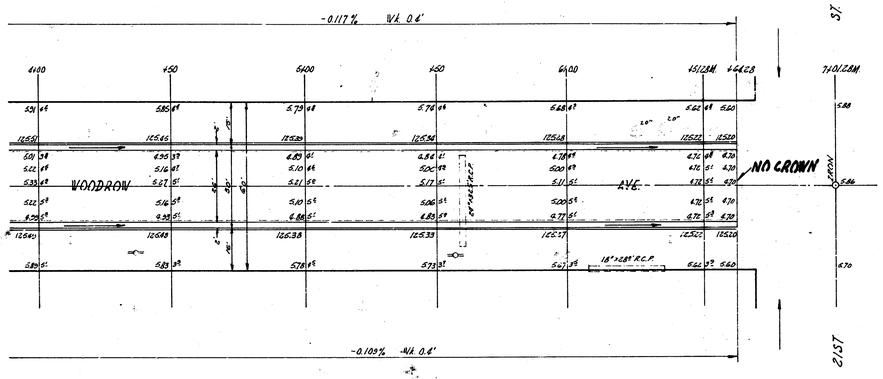

WOODROW AVE
PROJ C-5-57