

TYPICAL SECTION
40'-0" CONC.


YALE AVENUE
SL. 21ST. STR.-983'S. OF 21ST. STR.
C18-114

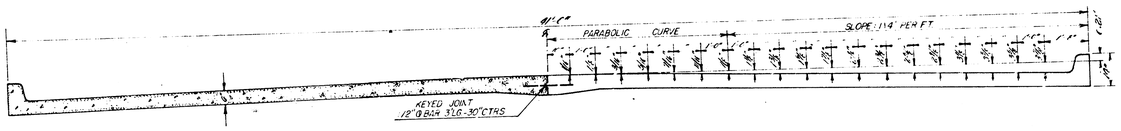


TYPICAL SECTION
NO SCALE

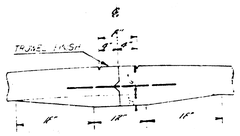

DETAIL OF KEYED JOINT
NO SCALE

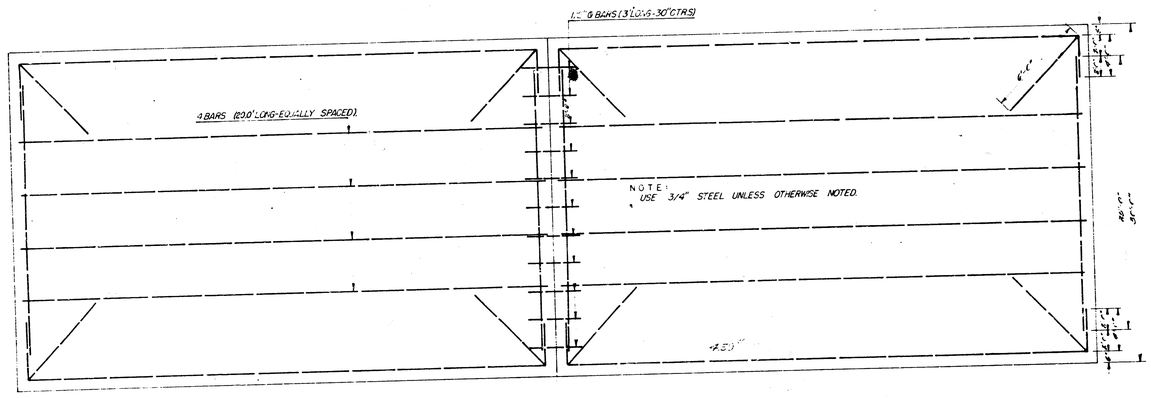

STEEL PATTERN
NO SCALE

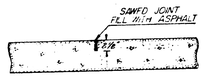

DETAIL OF CONTRACTION JOINT
NO SCALE

Sheet 1/5

Scale 1"=80'

N

B.M. "K" Set E.E. Spike U.S. H.P. N.S. 4ft. E. 1' So. of Sta. 0+00
B.M. 206.79 R.R. Spike N.S. H.P. SE. Cor. 21st St. & Yale.

-0.226% Ref. to 3+00

-0.978% Ref. to 6+30

Ref. Elev. 202.84 Top Nut.

0+00 | 0+50 | 1+00 | 1+50 | 2+00 | 2+50 | 3+00 | 3+50 | 4+00 | 4+50 | 5+00 | 5+50 | 6+00 | 6+50

8" San. Main

6" Dm. | 8" Dm. | 6" Dm. | 6" Dm. | 6" Dm. | 6" Dm. | 6" Dm.

Sta. 2+00.00 Sta. 2+00.00 Sta. 3+00.00 Sta. 3+00.00

400' | 400'

20.0' ROADWAY ASPH.

Sta. 1+00.00 Sta. 1+00.00

Hedge | Hedge

Fence

Ref. Elev. 202.84 Top Nut.

NOTE: 6" HIGH PRESSURE GAS MAIN

-0.340% | -0.250% | -0.953%

NOTE TO FIELD ENGINEER & CONTRACTOR:
GRADE FROM 400' CURB RAMP TO MATCH EXIST'G. ROADWAY. TOLD FILL ALLOWANCE PAID TO BE INCREASED OR IN ACCORDANCE WITH CITY DIRT CHECKER.

EXCAVATION TOTALS

	PROP.	CITY
	3068.2	49.7
10%	204.6	10% 2.5
	3888.8 C.Y.	52.5 C.Y.

K. N. LINN LICENSED PROFESSIONAL ENGINEER 3684

Sheet 7/5

YALE AVENUE

SE. 21ST. ST. to 2930' S. of SE. 21ST. ST.

40.0' CONC. & C.B.


CITY OF WICHITA, KANSAS

E.C. SMITH - CITY ENGINEER

DATE: AUG. 1958 PROJ. NO. 015-119

Scale: 1"=20'

N

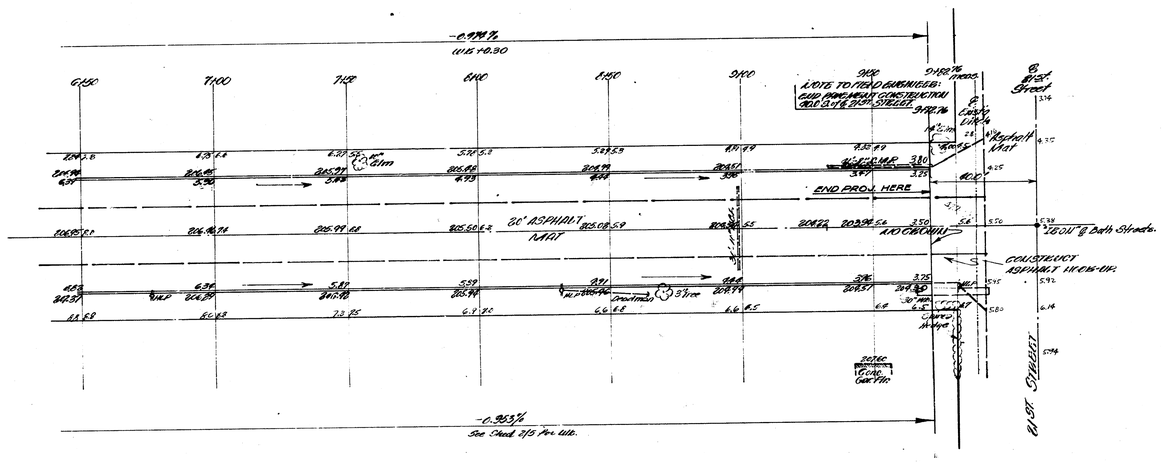

YALE AVE.
PROJ. C18-114
Sheet 3/4